
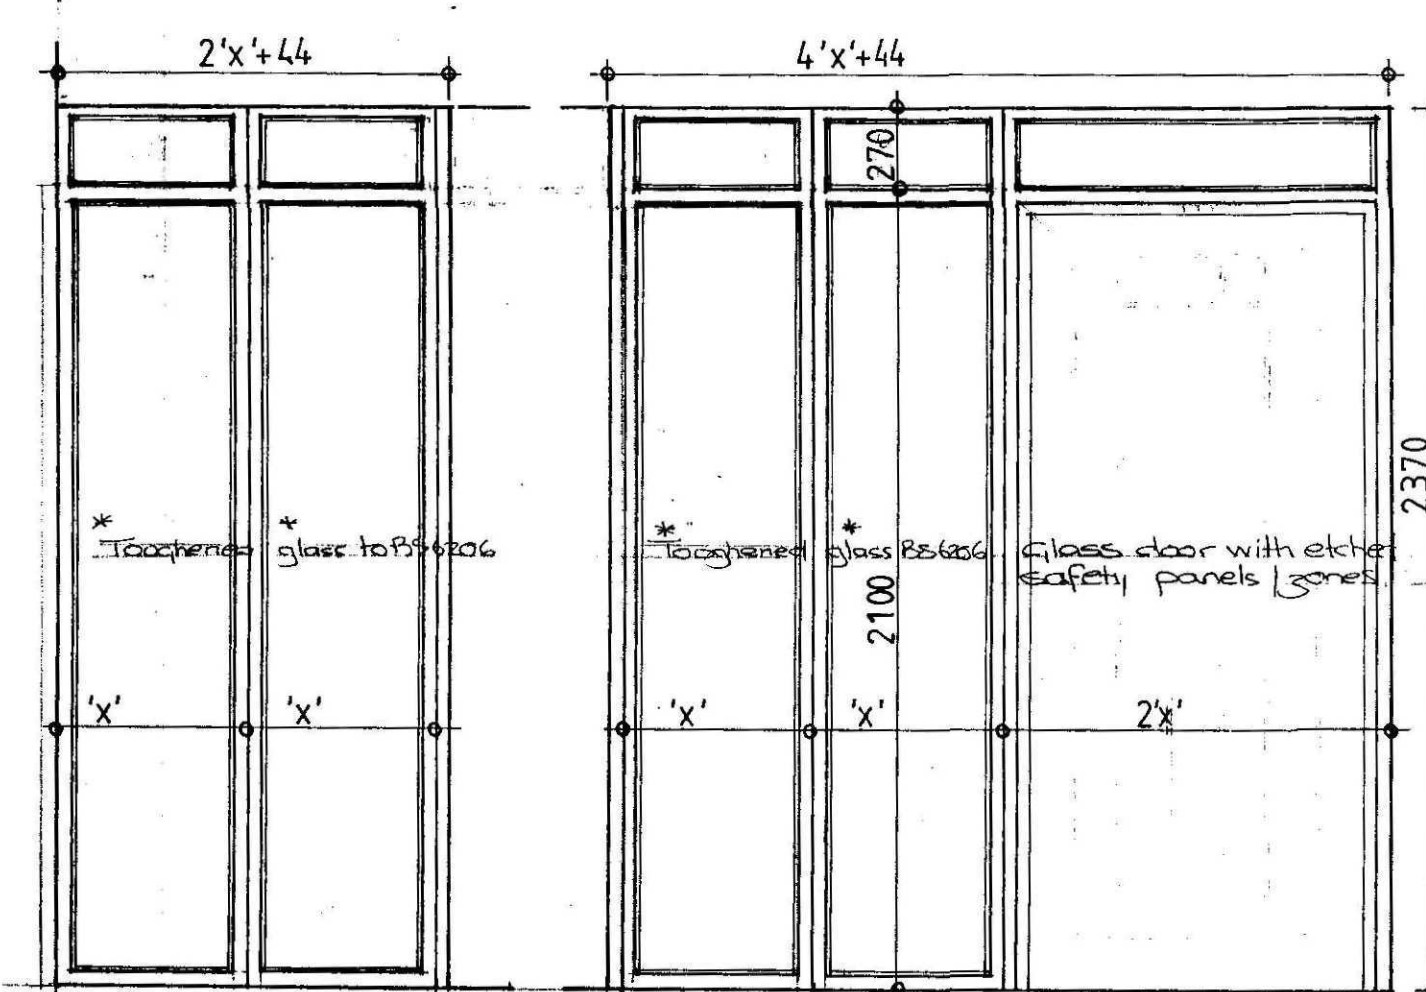
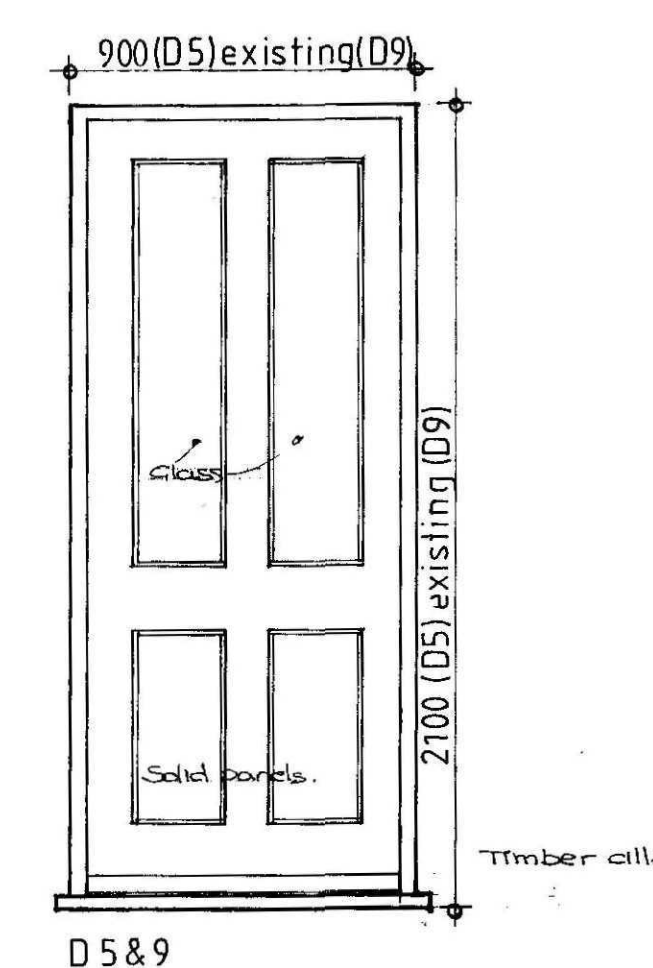
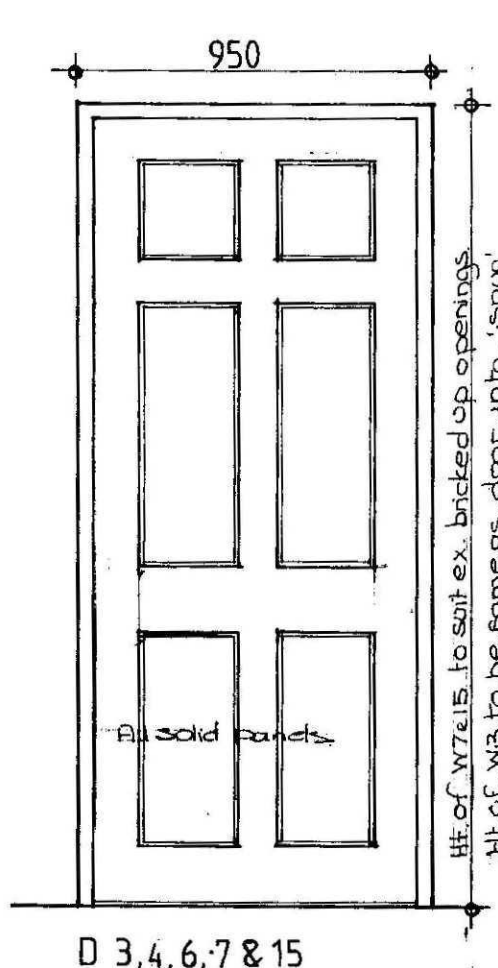
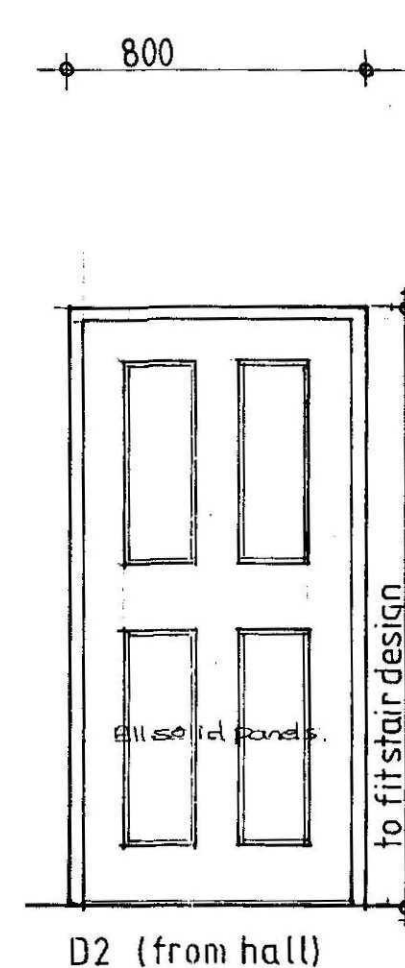
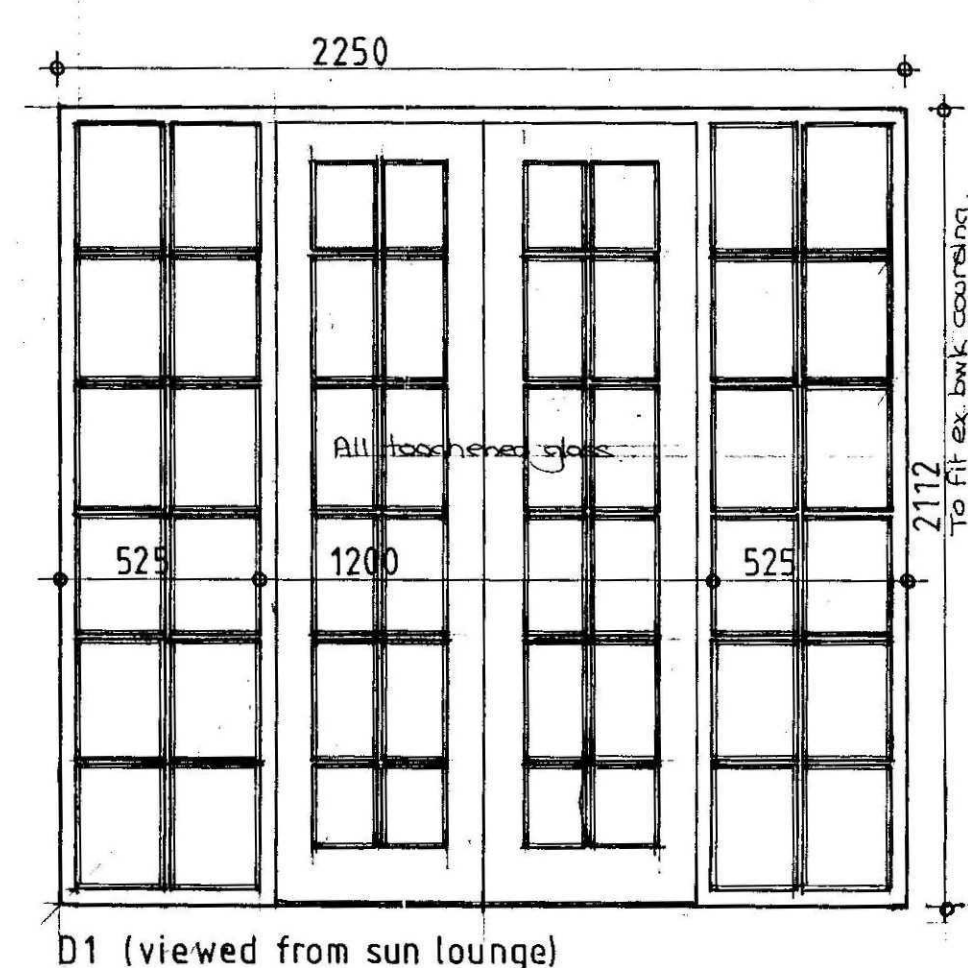
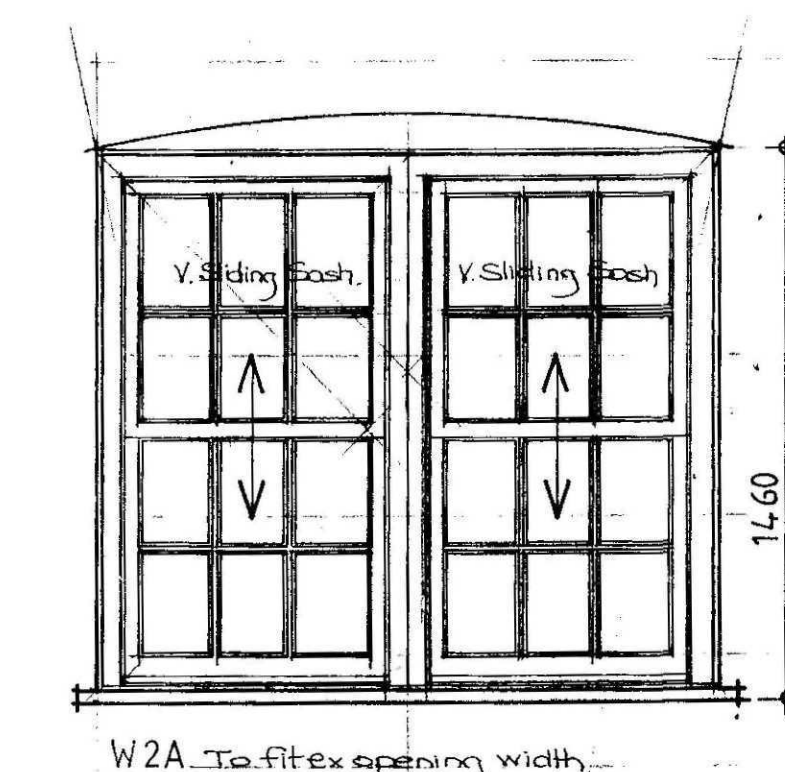
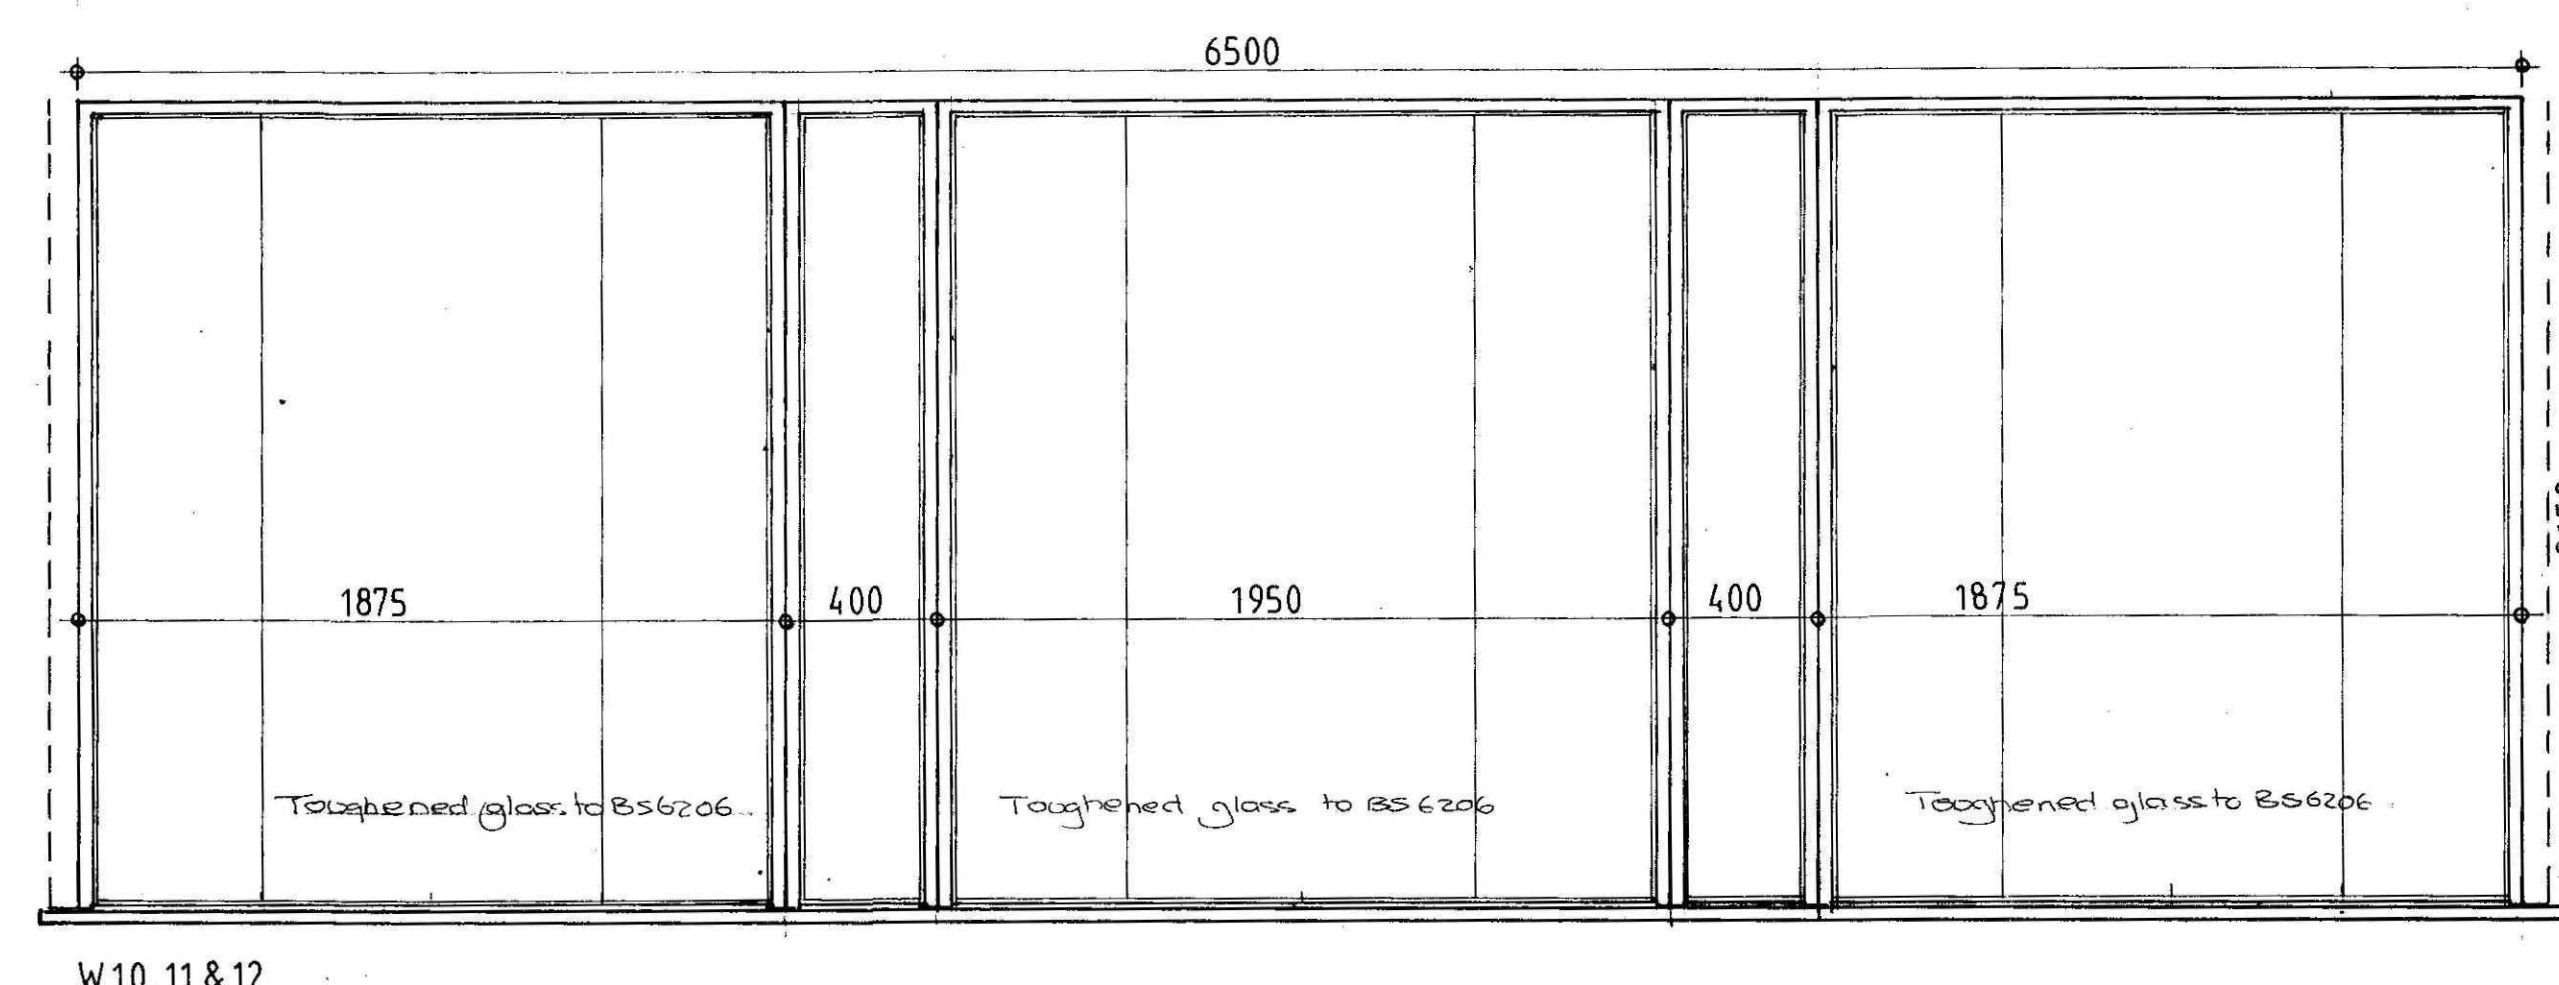
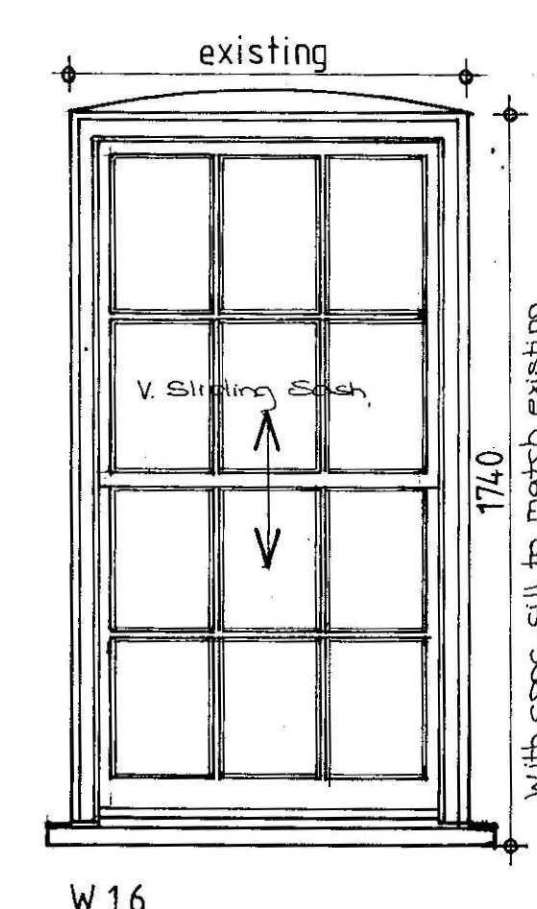
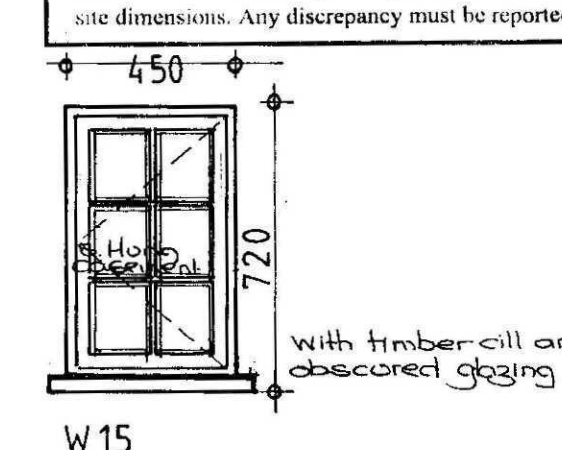
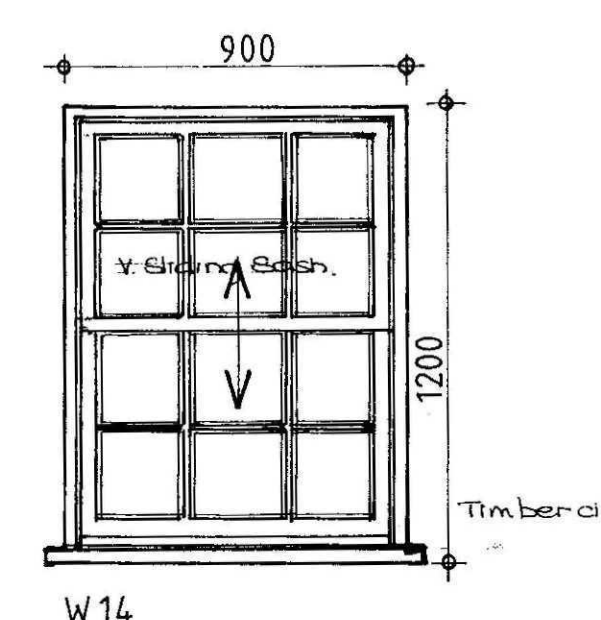
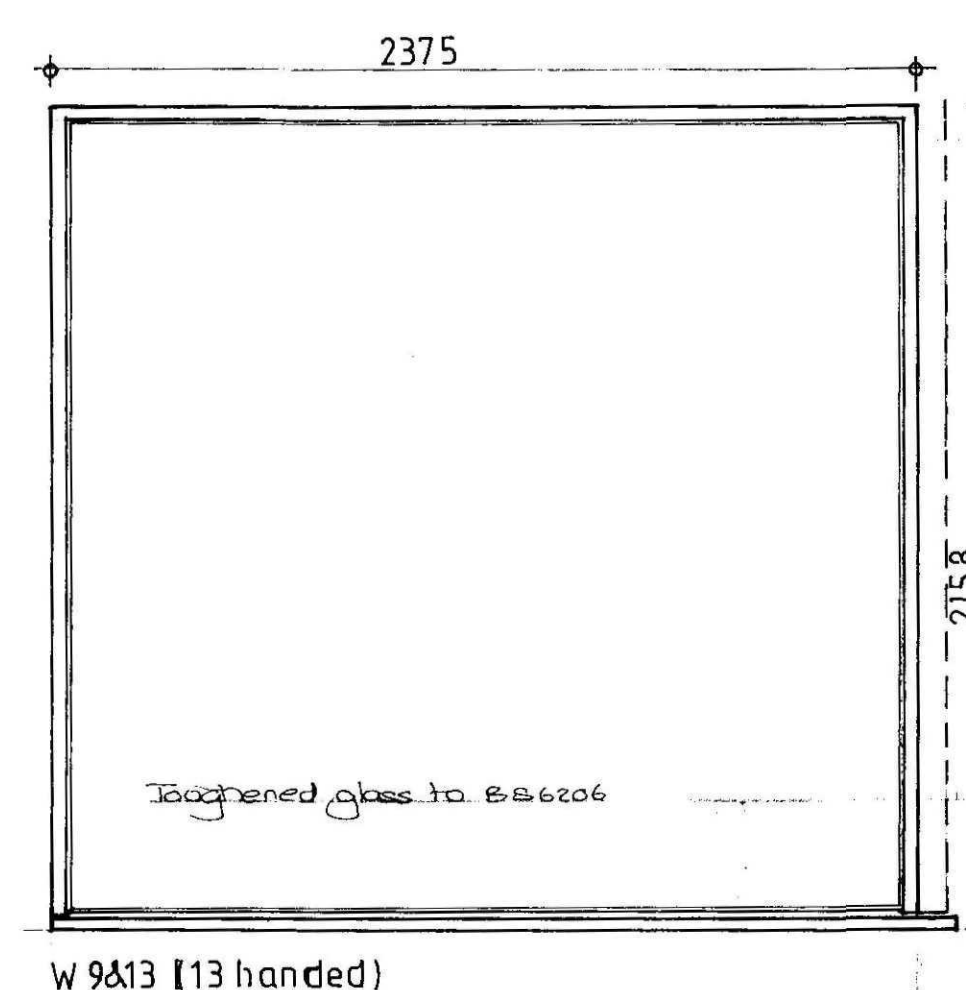
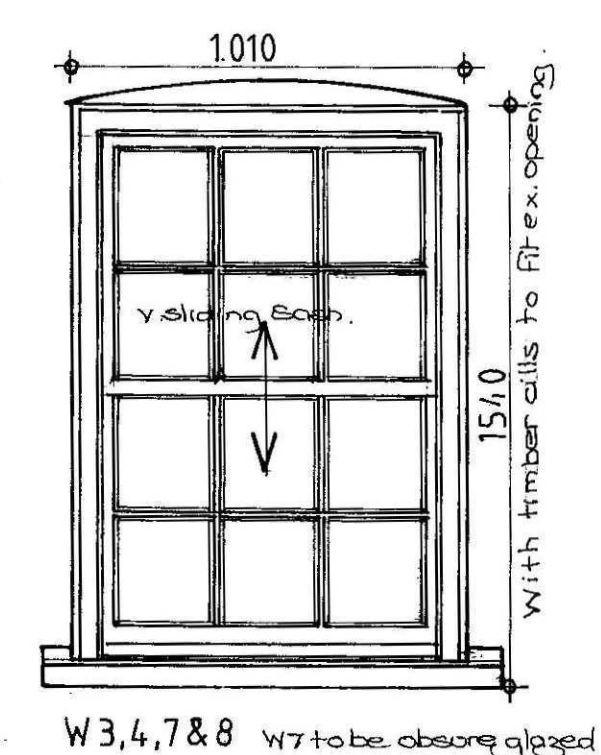


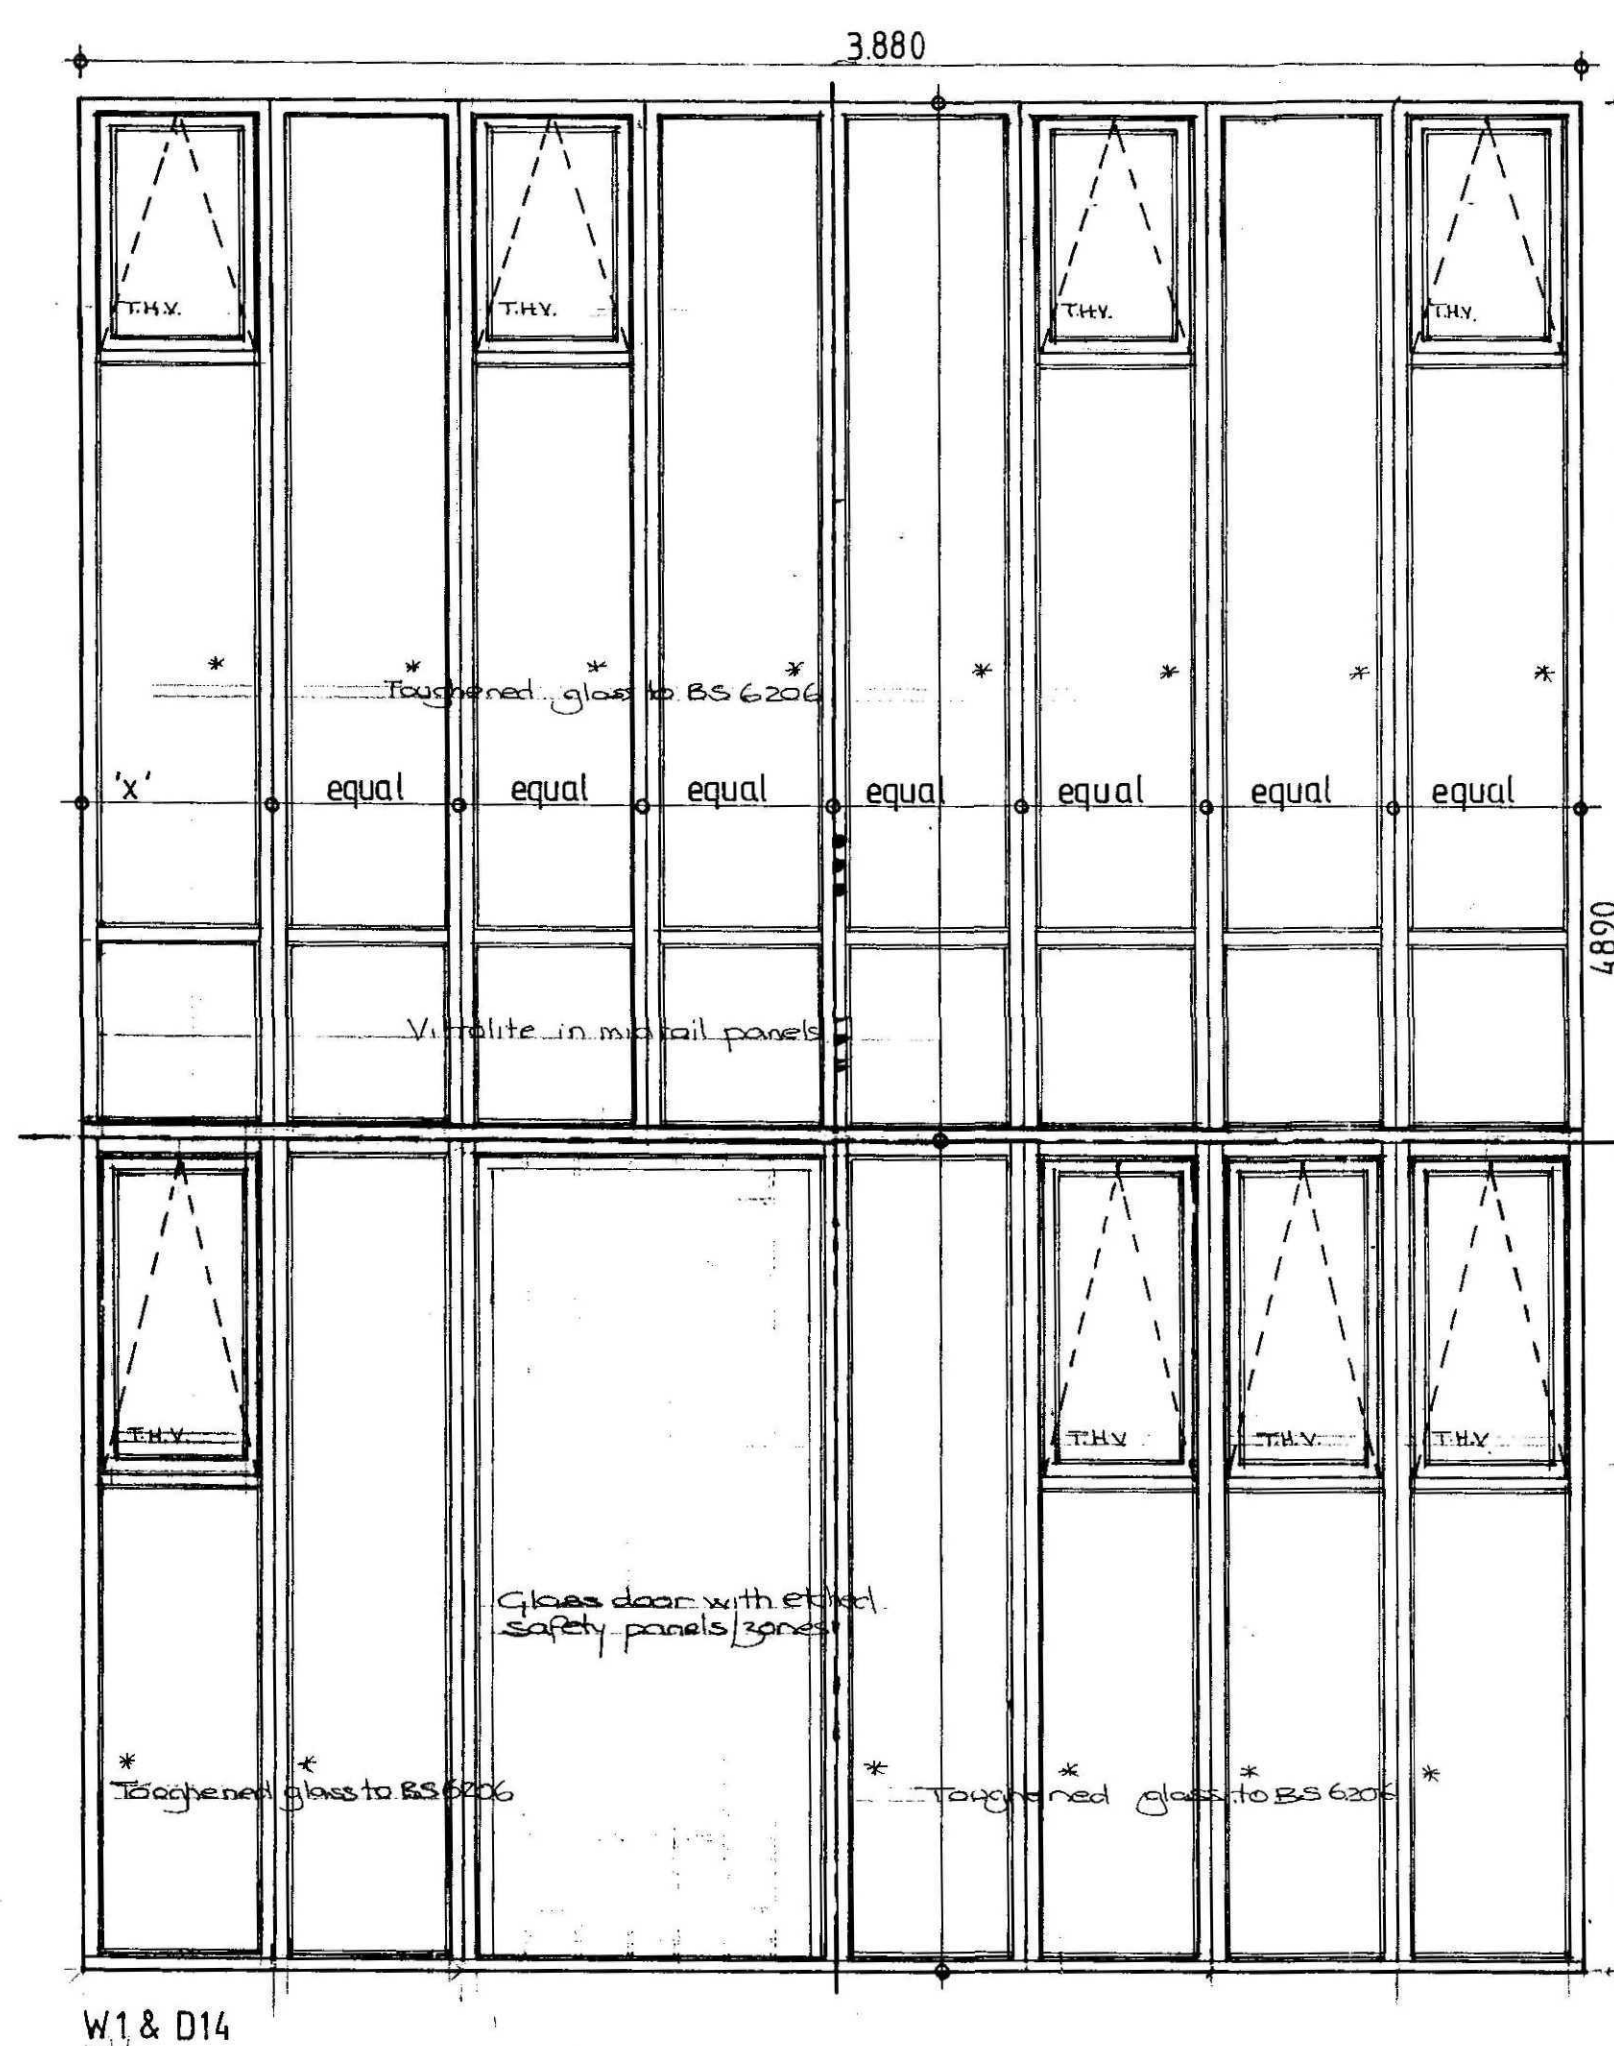

N.B. THIS DRAWING TO BE READ IN CONJUNCTION
WITH DRAWING NO B2395/15

12 NOV 2010
Rev: 0942-10

REV B 09.11.10 W2A added.
REV A 28.07.10 Doors 4 & 6 same as 2, 7 etc. Doors 10 & 11 chest glass.

NEIL DOWLMAN Architecture
Neil Dowlman Architecture Ltd.

Members of The Royal Institute of British Architects
Members of British Institute of Architectural Technologists
Chartered Architects * Architectural Technologists
Designers * Building Engineers * Project Managers
Planning Supervisors * Party Wall Surveyors * Access Consultants

www.neildowlman-architecture.co.uk

Client: Mr. & Mrs. R. Smith
Project: Proposed Alterations to Curlew Lodge Sutton Bridge
Title: Patterns for New Doors and Windows

Scale: 1:20
Date: 14/06/2010
Drawn by: GAR
Drawing No: B2395/14
Revision: A B