
NOTES

All dimensions must be checked on site and not scaled from this drawing

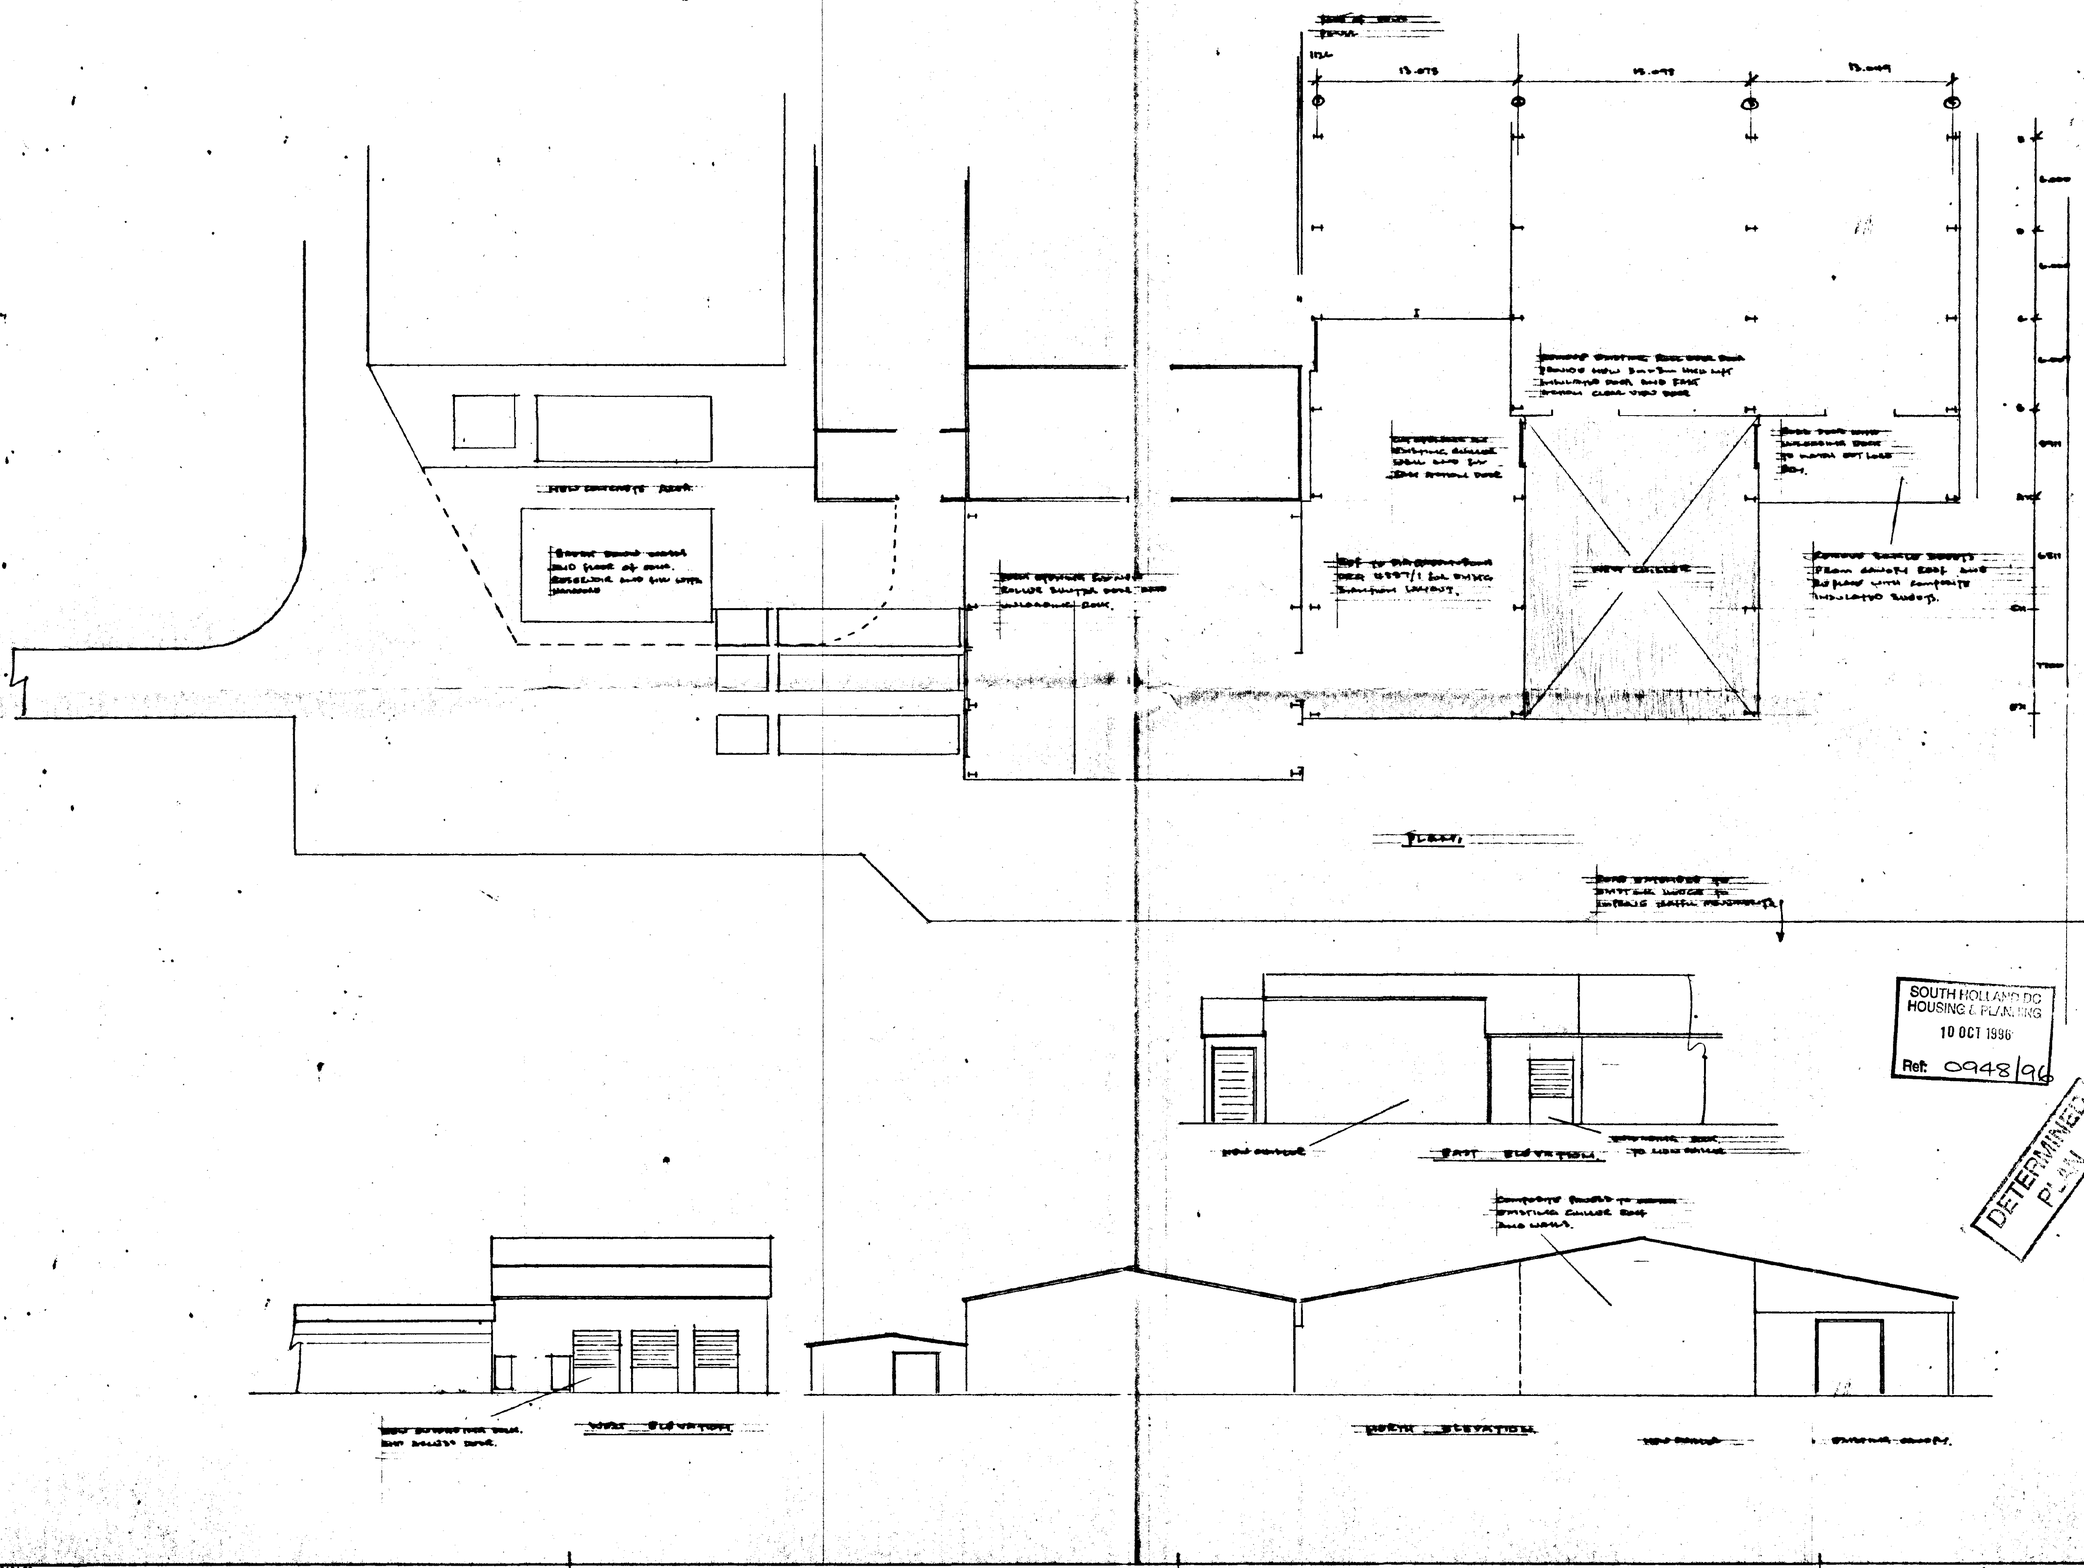

A		
	Date	Revisions

FREDERICK F. SMITH ASSOCIATES

Chartered Builders
Project Managers
Cost Consultants

20 West End Road,
Maxey,
Peterborough,
PE6 9EJ.
Tel: 0778 342434
Fax: 0778 341277

Client: SUTTON BRIDGE LTD.

Job Title: PROPOSED NEW CHILLER AND ADDITIONAL OUTLOAD BAY

Drawing Title: GENERAL PLANS AND ELEVATIONS

Scale: 1:200

Date: 2.10.96 Drawn by: HJ

© copyright

Drg No: 5912 Rev:

SOUTH HOLLAND DC
HOUSING & PLANNING
10 OCT 1996
Ref: 0948/96

DETERMINED PLAN

Summit D.O.S 18404.90

594 x 841mm A1