
DO NOT SCALE FROM THIS DRAWING
THE CONTRACTOR IS TO CHECK ALL DIMENSIONS ON SITE AND REPORT DISCREPANCIES TO THE ARCHITECT
THIS DRAWING IS COPYRIGHT

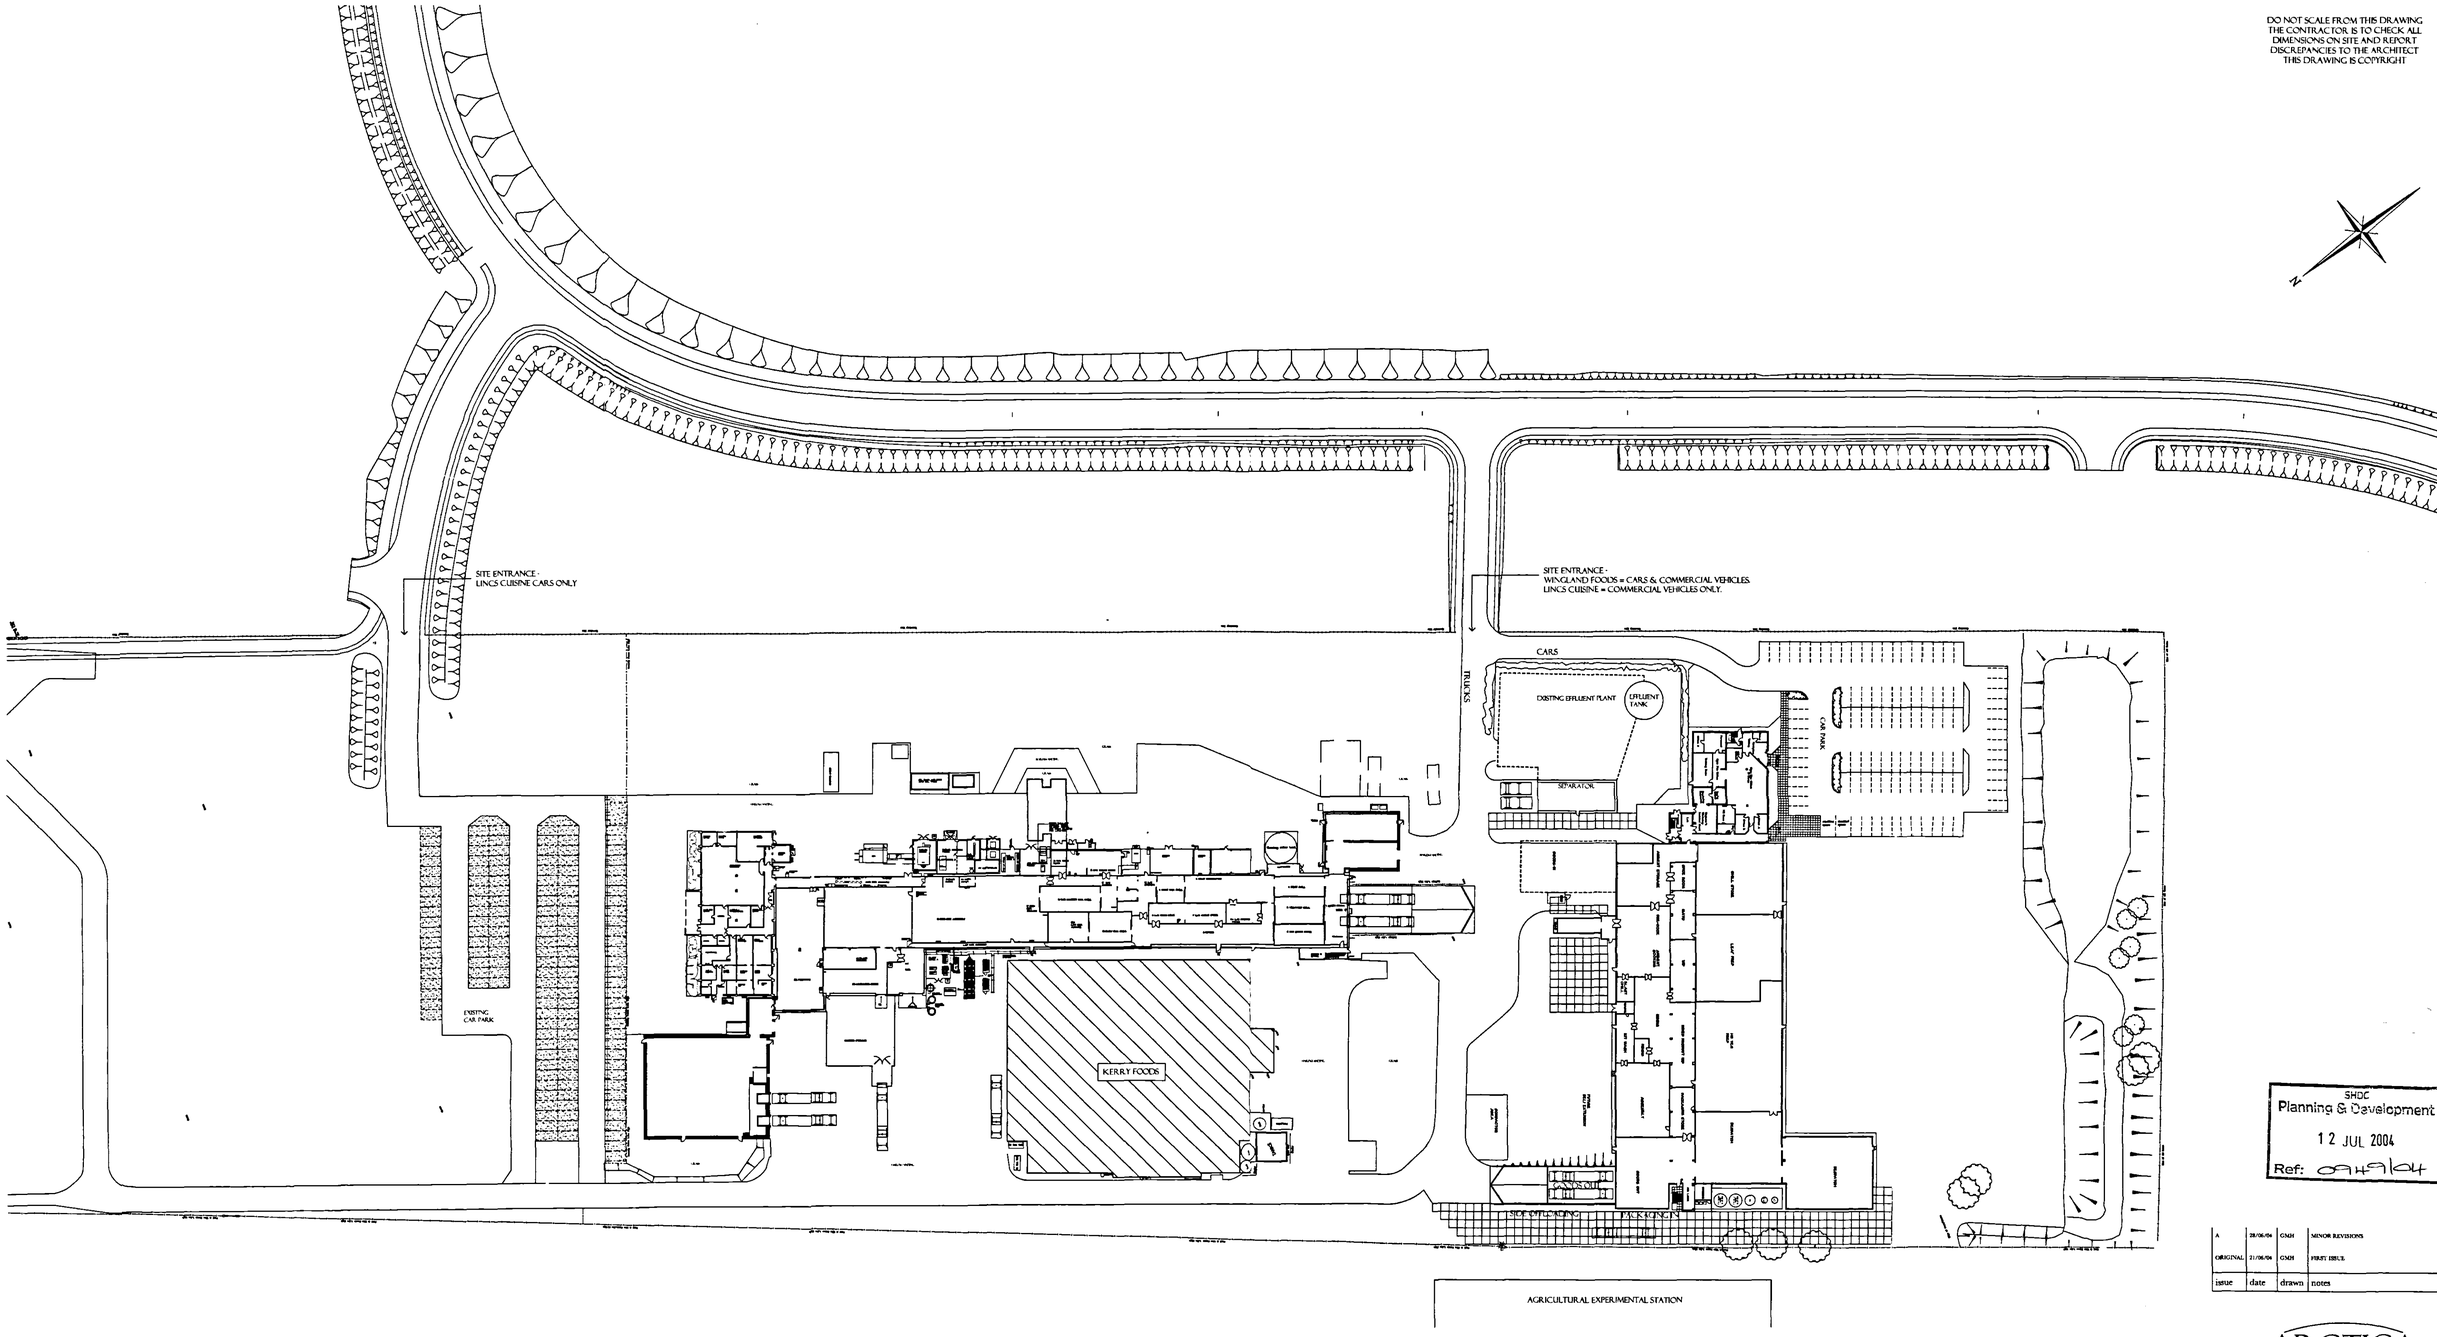

SHDC
Planning & Development
12 JUL 2004
Ref: 04/9164

issue	date	drawn	notes	check
A	28/06/04	GMH	MINOR REVISIONS	N.M.Q.
ORIGINAL	21/06/04	GMH	FIRST ISSUE	N.M.Q.

ARCTICA
ARCHITECTURE • PLANNING • PROJECT MANAGEMENT
Telephone 01780 758575 Fax 01780 758501
succeed@arctica.co.uk

PROJECT
GEEST
PROJECT DAISY
SUTTON BRIDGE

DRAWING
EXISTING SITE PLAN

SCALE	JOB
1:750 @ A1	04-14

NUMBER	REV
21	A