


DO NOT SCALE FROM THIS DRAWING
THE CONTRACTOR IS TO CHECK ALL DIMENSIONS ON SITE AND REPORT DISCREPANCIES TO THE ARCHITECT
THIS DRAWING IS COPYRIGHT

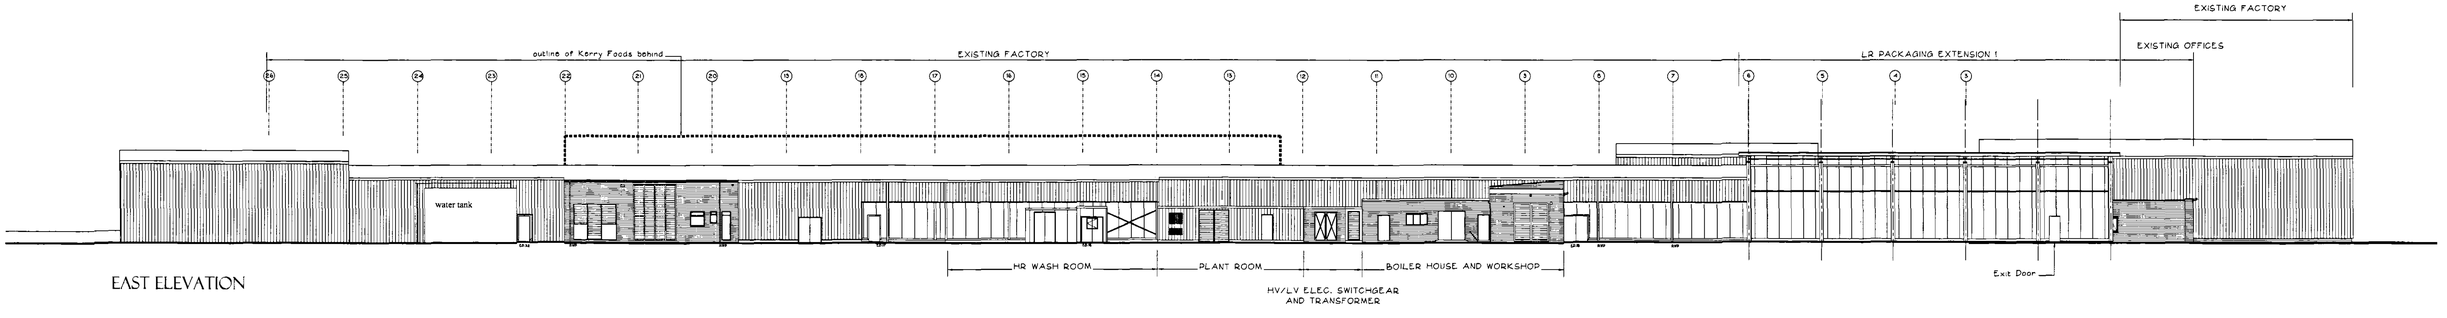


EAST ELEVATION

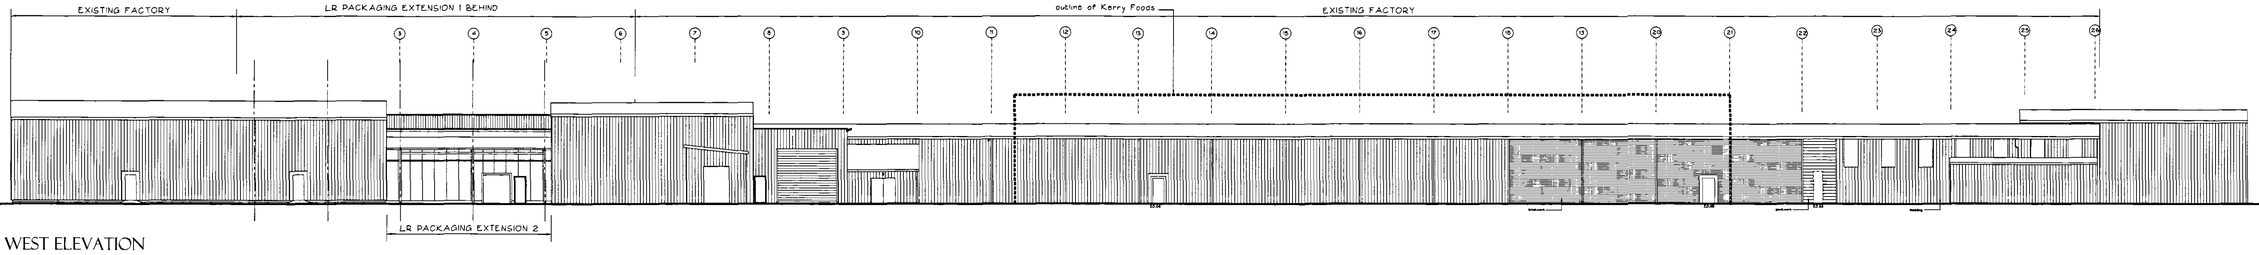

WEST ELEVATION

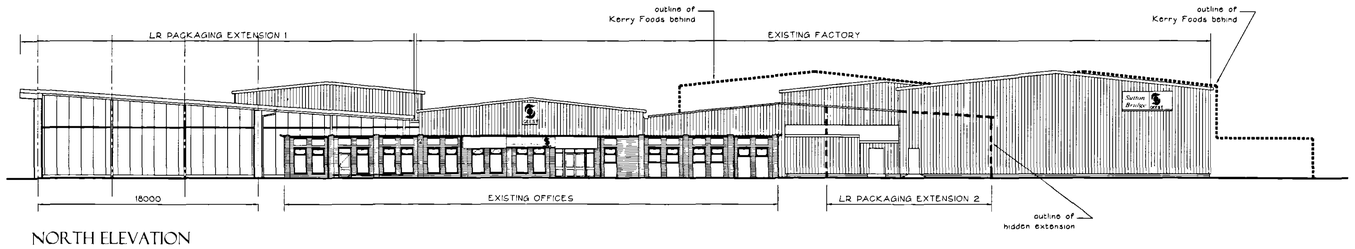

NORTH ELEVATION

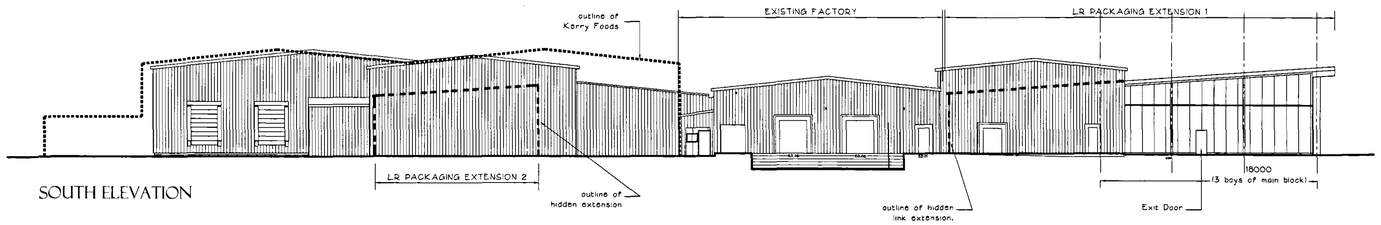

SOUTH ELEVATION

EXISTING FINISHES KEY

- WHITE FINISHED EXTERNAL QUALITY WALL PANELS.
- PROFILED METAL CLADDING.
- RED BRICKWORK
- GREY CONCRETE BLOCKWORK.

NEW FINISHES

Roof to be insulated profiled metal cladding.
Laid @ 4° minimum pitch, finish Goosewing Grey HPs 200.
Vertical cladding to be external quality w/wall panels finished light grey , Hamlet HPs 200.
External trims, flashings to be finished dark blue, Sargasso HPs 200.
Upstand foundations to be concrete.
Rainwater pipes to be grey UPVc.

issue	date	drawn	notes	check
C	30/09/04	GMH	ADDITIONAL BAY ADDED TO EXT. 1 EXT. 2 RE-ALIGNED. HEIGHT REDUCED 500mm EXTERNAL PAVING MOVED TO OUTER SIDE OF WALL AND FOUNDATION / BASE REVISED	LB
B	13/07/04	GMH	AIRLOCK OMITTED	LB
A	02/07/04	GMH	EXTENSION ADDED ROOF PLANES REDUCED TO 4 DEGREES	
ORIGINAL	24/06/04	N.M.Q.	FIRST ISSUE	N.M.Q.

Planning & Development
20 SEP 2004
Ref: C/14/3/04

ARCTICA
ARCHITECTURE • PLANNING • PROJECT MANAGEMENT
Telephone 01780 758575 Fax 01780 758501
succeed@arctica.co.uk

H1

DETERMINED PLAN

SEE DRAWING 35 FOR FULL ELEVATIONS OF EXTENSIONS

PROJECT
GEEST
PROJECT DAISY
SUTTON BRIDGE

DRAWING
PROPOSED ELEVATIONS

SCALE
1:250 @ A1

JOB
0414

NUMBER
33

REV
C