
DO NOT SCALE FROM THIS DRAWING
THE CONTRACTOR IS TO CHECK ALL DIMENSIONS ON SITE AND REPORT DISCREPANCIES TO THE ARCHITECT
THIS DRAWING IS COPYRIGHT

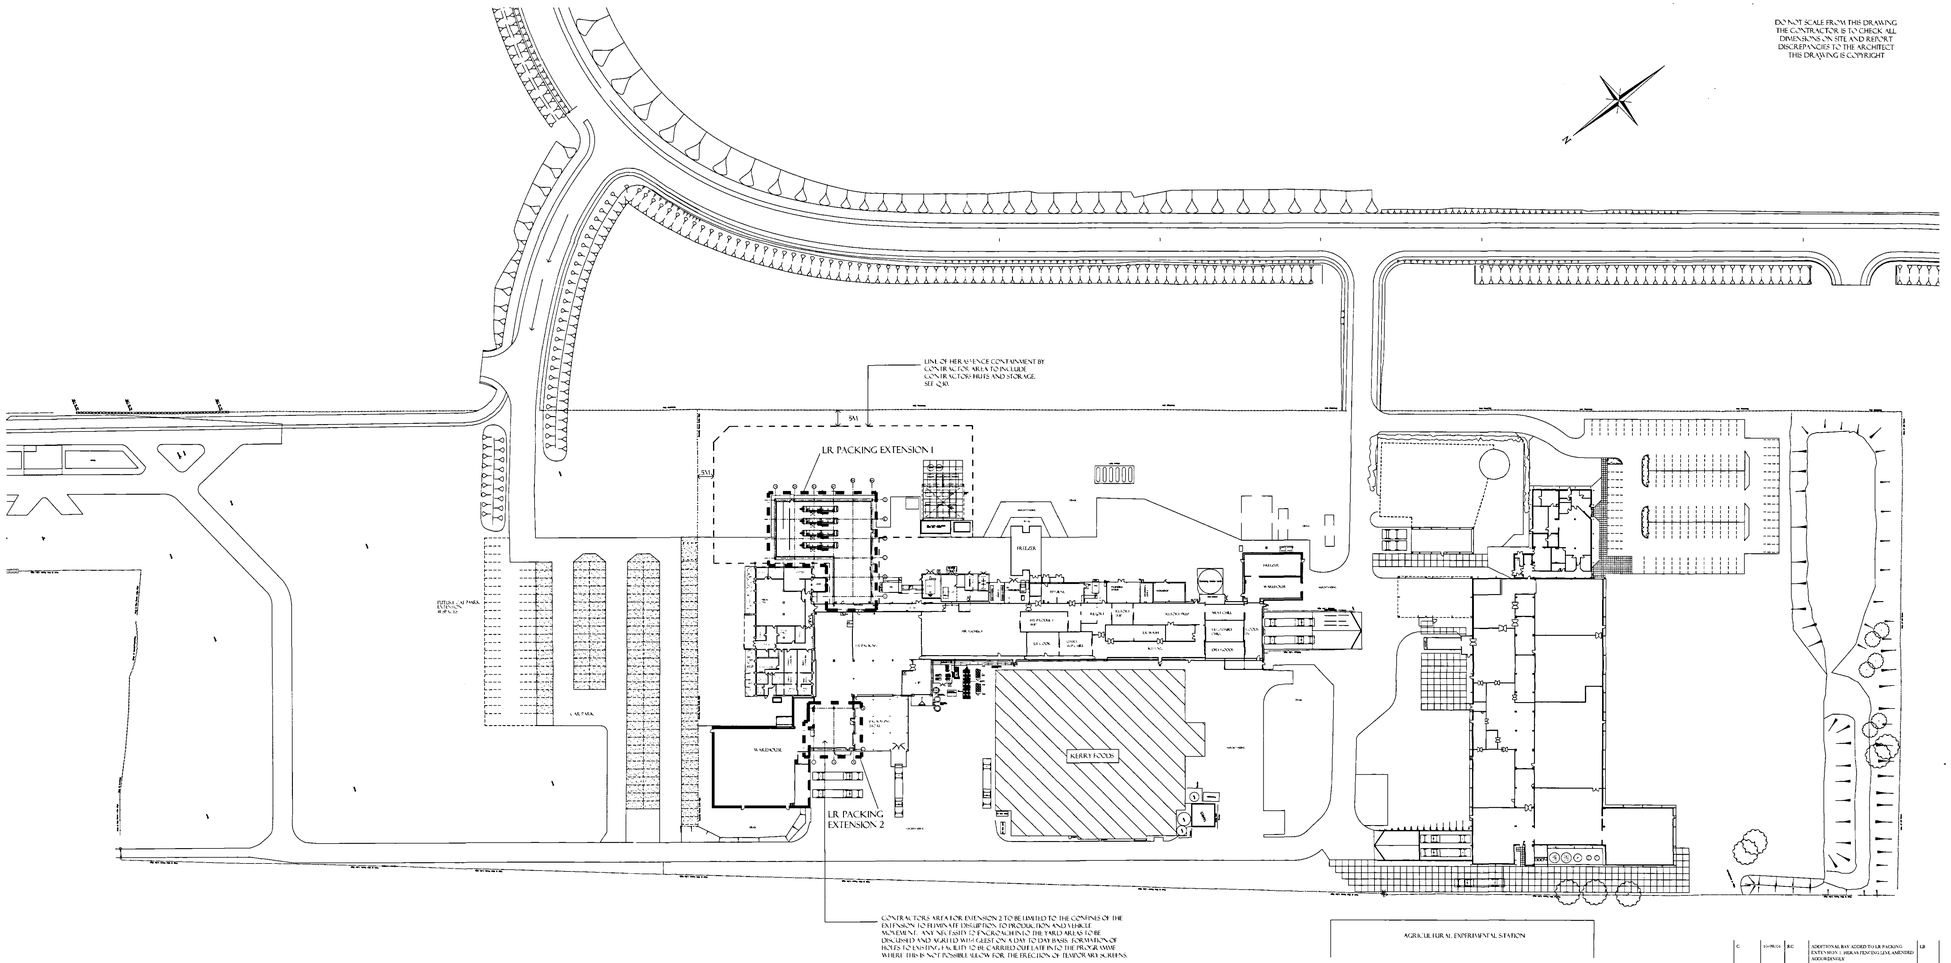

C	10/09/04	RC	ADDITIONAL BAY ADDED TO LR PACKING EXTENSION 1. HERAS FENCING LINE AMENDED ACCORDINGLY.	LB
B	13/07/04	GMH	AIR LOCK OMITTED	LB
A	25/06/04	GMH	MINOR REVISIONS	N-M-Q
ORIGINAL	24/06/04	GMH	FIRST ISSUE	N-M-Q
issue	date	drawn	notes	check

Planning & Development
2 0 SEP 2004
Ref: C/04/964

A1

DETERMINED
PLAN

SEE DRAWING 32 FOR LARGER SCALE PLANS

ARCTICA
ARCHITECTURE • PLANNING • PROJECT MANAGEMENT
Telephone 01780 758575 Fax 01780 758501
succeed@arctica.co.uk

PROJECT
GEEST
PROJECT DAISY
SUTTON BRIDGE

DRAWING
SITE PLAN
AS PROPOSED

SCALE	JOB
1:750 @ A1	04-14
NUMBER	REV
31	C