


DO NOT SCALE FROM THIS DRAWING
THE CONTRACTOR IS TO CHECK ALL DIMENSIONS ON SITE AND REPORT DISCREPANCIES TO THE ARCHITECT
THIS DRAWING IS COPYRIGHT

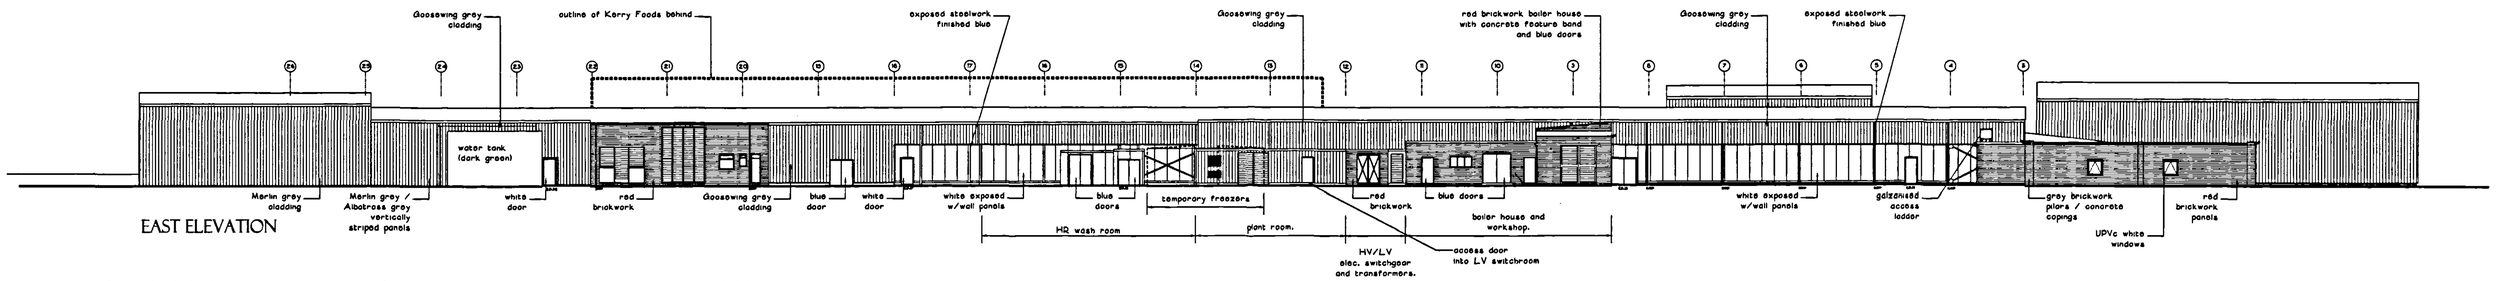


EAST ELEVATION

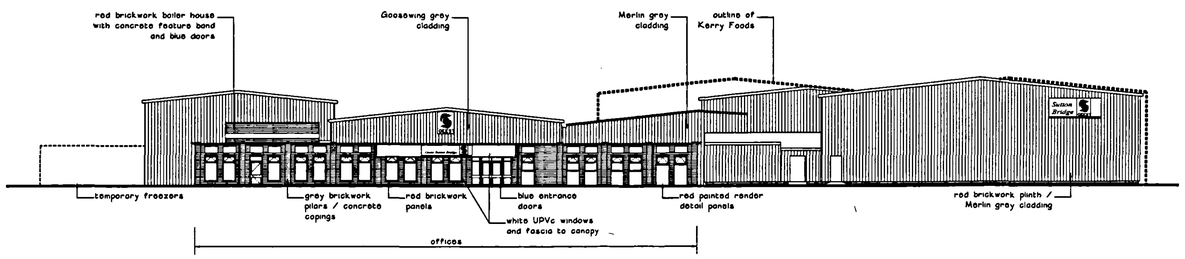

NORTH ELEVATION

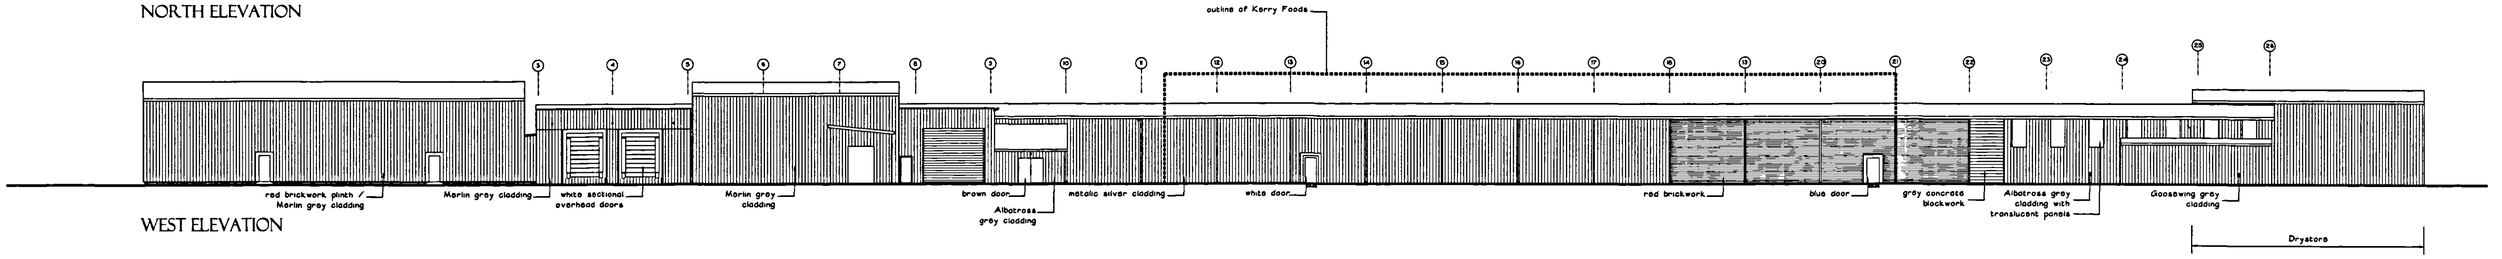

WEST ELEVATION

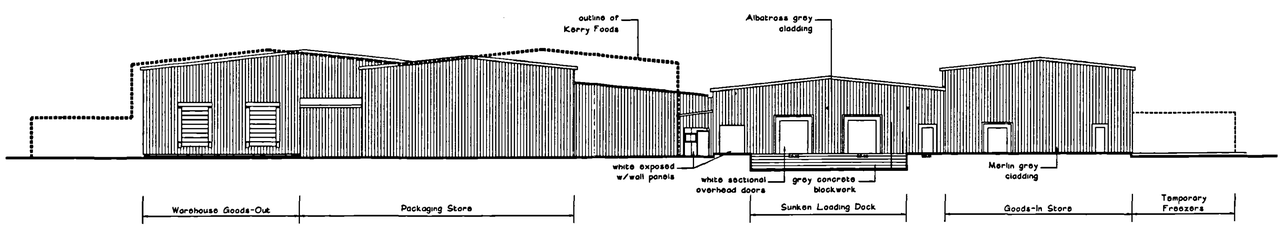

SOUTH ELEVATION

GENERAL FINISHES KEY

- WHITE FINISHED EXTERNAL QUALITY WAWALL PANELS
- PROFILED METAL CLADDING
- RED / GREY BRICKWORK
- GREY CONCRETE BLOCKWORK

Planning & Development
2 0 SEP 2004
Ref: 04/1491/OU

issue	date	drawn	notes	check
ORIGINAL	21/05/04	GMH	FIRST ISSUE	N McQ

ARCTICA
ARCHITECTURE • PLANNING • PROJECT MANAGEMENT
Telephone 01780 758575 Fax 01780 758501
succeed@arctica.co.uk

A1
DETERMINED PLAN

PROJECT
GEEST
PROJECT DAISY
SUTTON BRIDGE

DRAWING
EXISTING ELEVATIONS

SCALE
1:250 @ A1

JOB
04-14

NUMBER
23

REV
A