


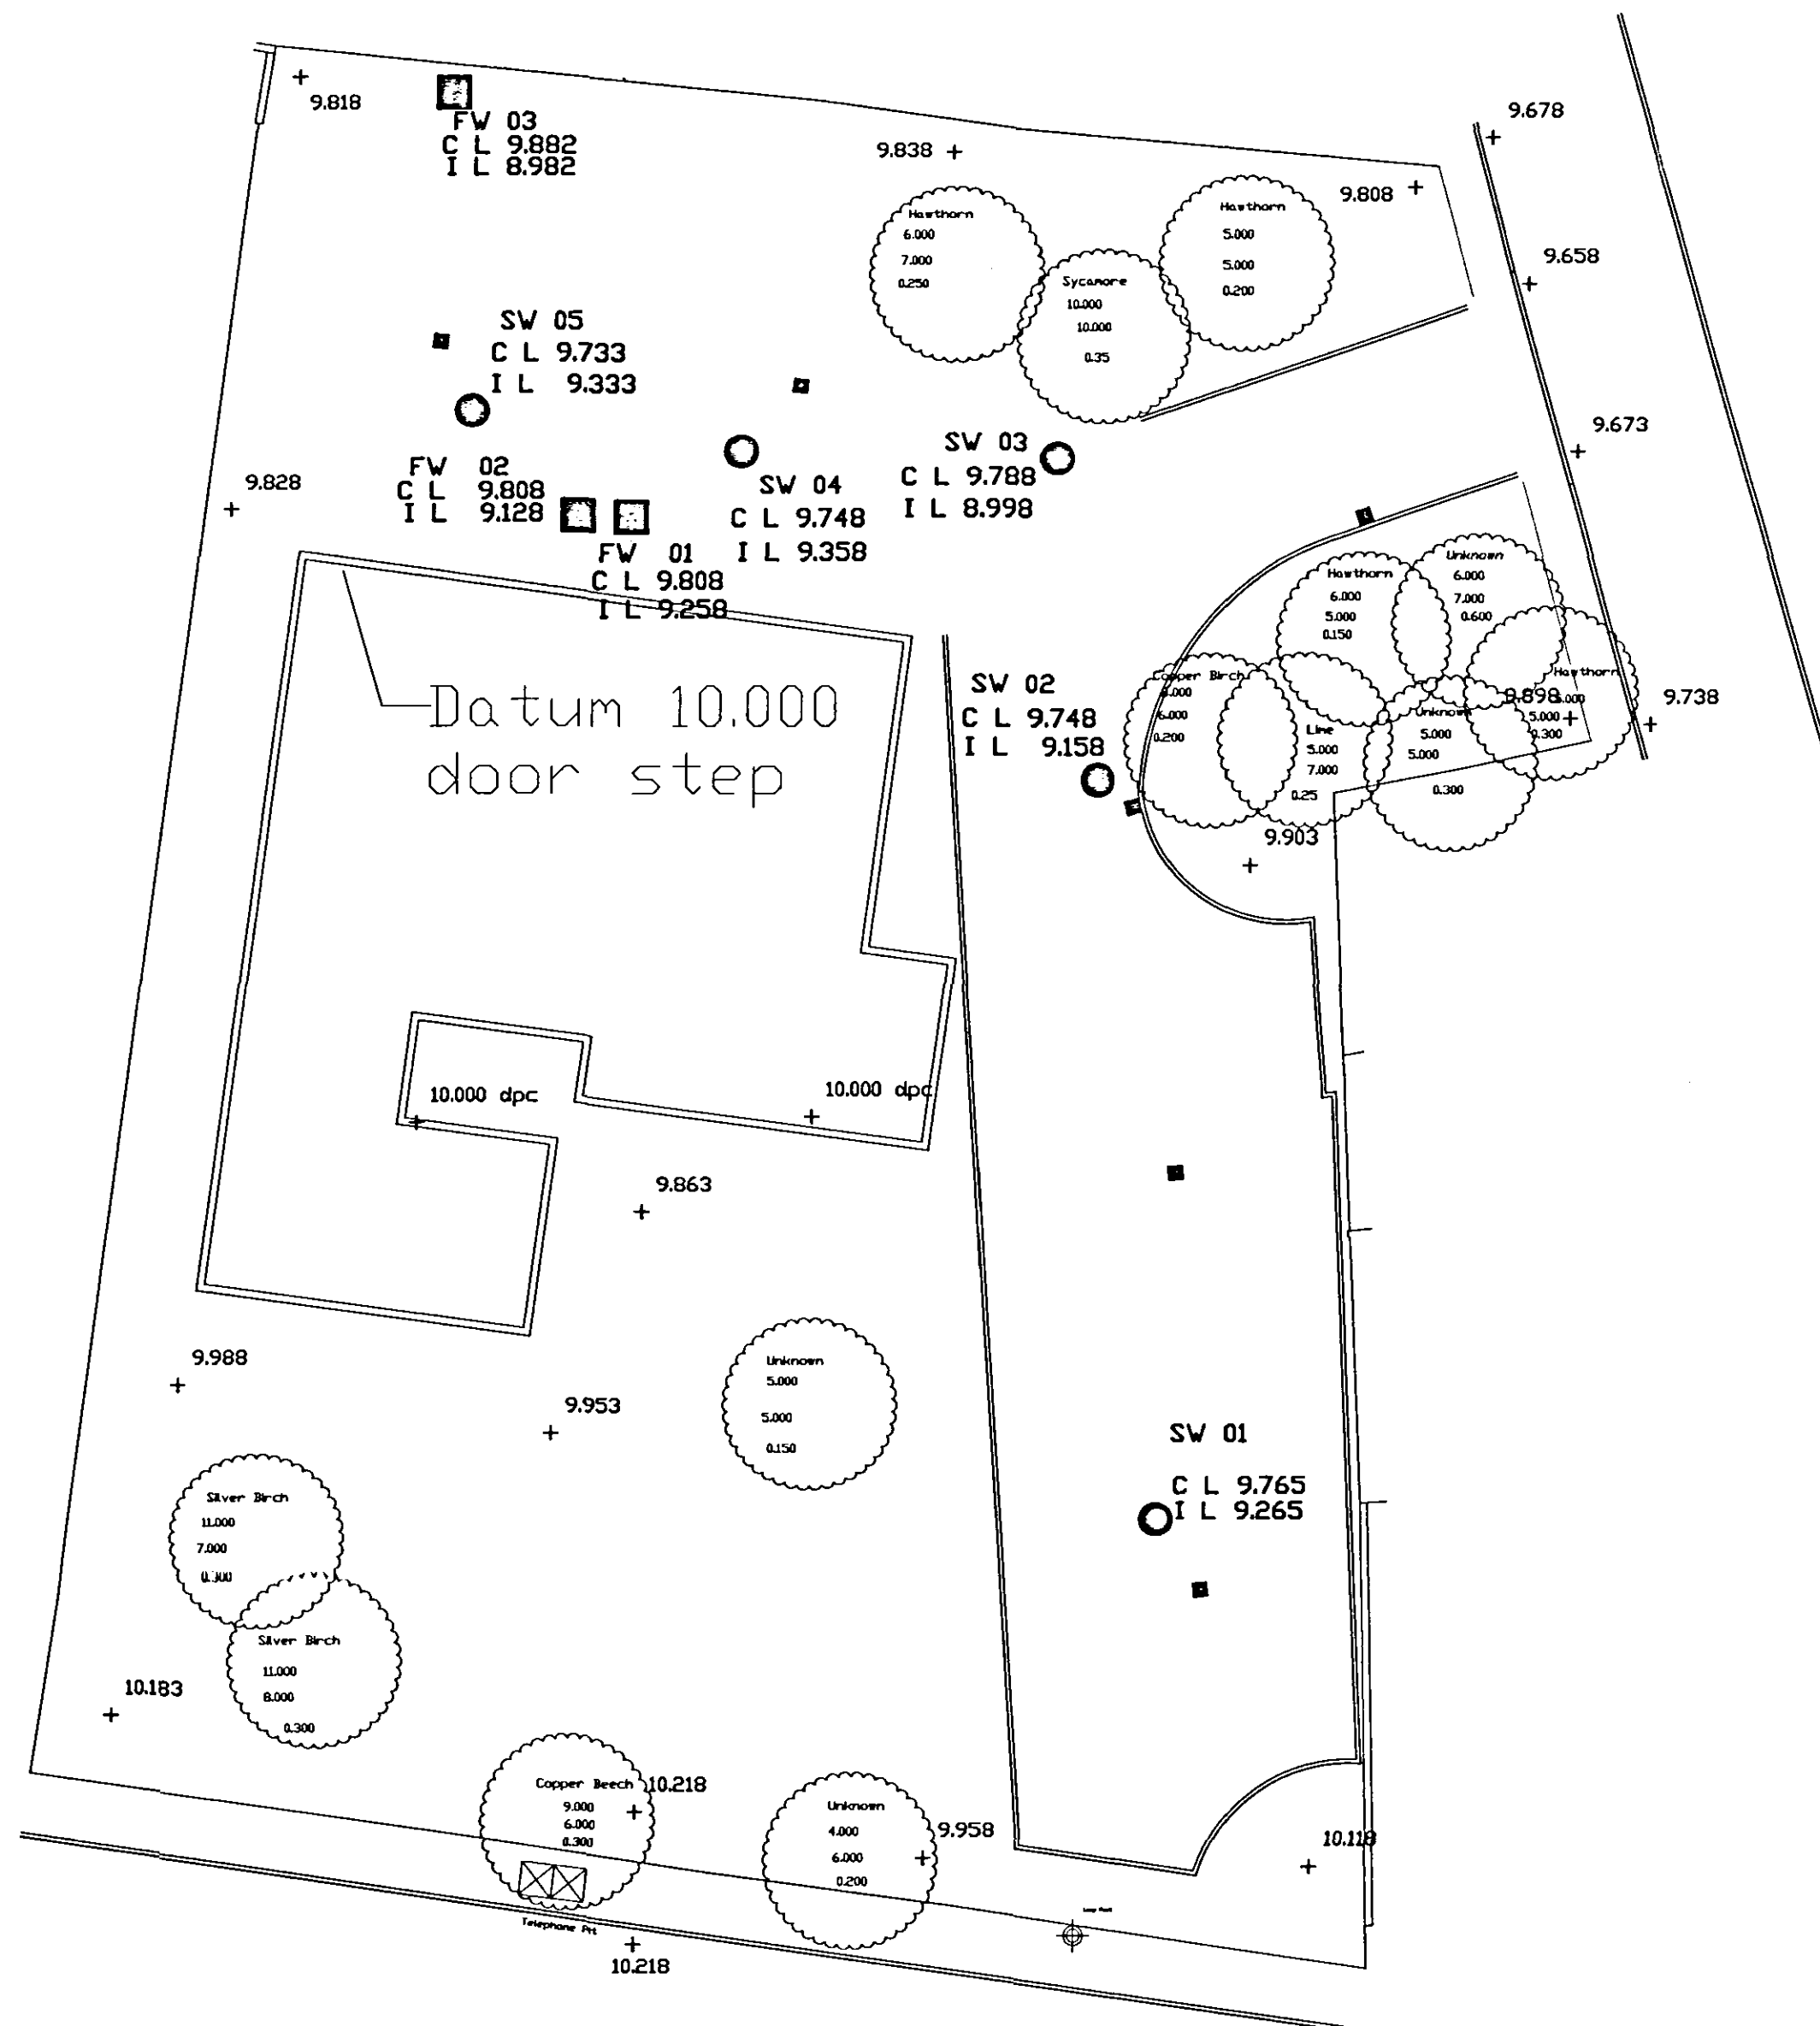

Revisions		
Preliminary		For Construction

David Trundle Design Services

Tel: 01945 880696
Fax: 01945 881266
E-mail: dtrundleddesign@aol.com

White House Farm
Tilney All Saints
King's Lynn
Norfolk PE34 4RU

Project Title
**DRUMMOND DEVELOPMENTS
RESIDENTIAL DEVELOPMENT
OLD HEALTH CENTRE
SUTTON BRIDGE**

Drawing Title
EXISTING SITE SURVEY PLAN

Scale 1:200	Date JUNE 05	Drawn S L BROWN
-----------------------	------------------------	---------------------------

Drawing Number
05-66-01

Copyright:
This drawing must not be re-issued, loaned or copied without the consent of David Trundle Design Services
Do not scale this drawing, use only figured or grid dimensions
All dimensions to be checked on site prior to commencement of works