architects
The Old Bakery
2a Fleeman Grove
West Bridgford
Nottingham
NG2 5BH

t 0115 945 5691
f 0115 945 5699
info@williams-architects.co.uk
www.williams-architects.co.uk

0953-09

Version:	1.1	**Date:**	04-Dec-09
Project:	Solanum Ltd	**Project N°:**	091117



[1:5,000 @ A4]


architects
The Old Bakery
2a Fleeman Grove
West Bridgford
Nottingham
NG2 5BH

t 0115 945 5691
f 0115 945 5699
info@williams-architects.co.uk
www.williams-architects.co.uk


0953-09

Version:	1.0	**Date:**	04-Dec-09
Project:	Solanum Ltd	**Project N°:**	091117



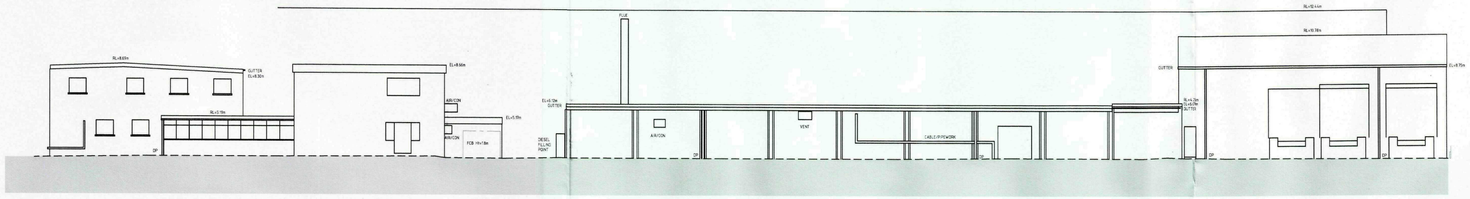


elevs E.0 Elevation : East : Docks

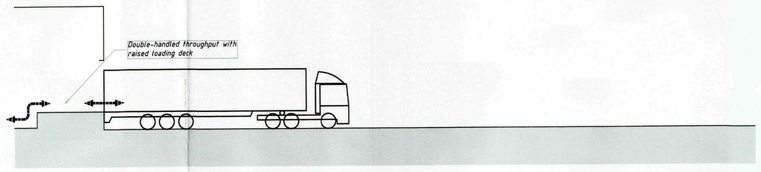

sects x.0 Section : Dock Apron

0 1 2 4 8 16 32m

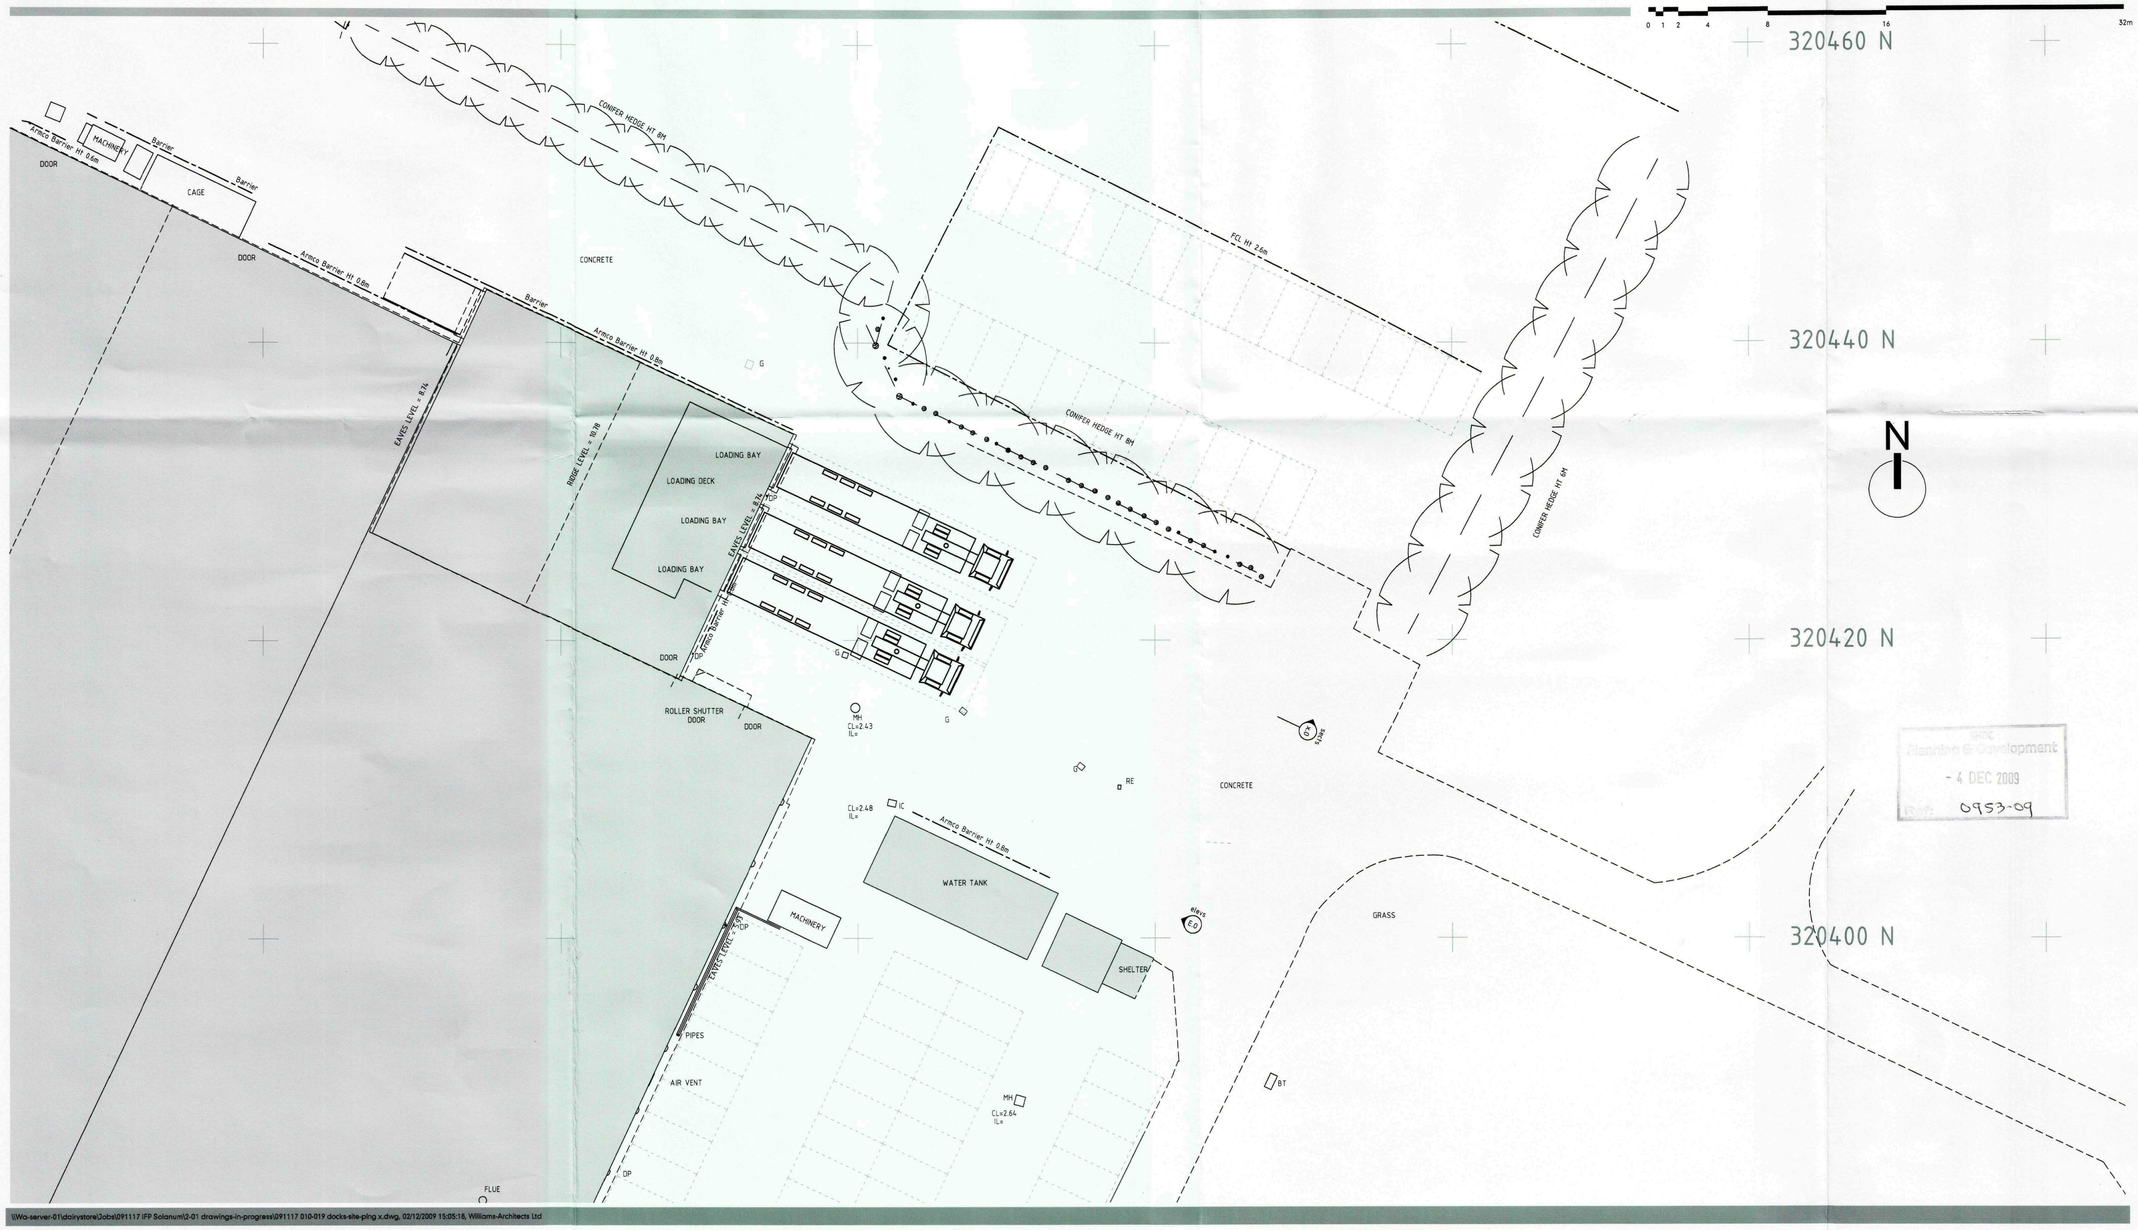


RECEIVED Planning & Development - 4 DEC 2009 0953-09

drawing N° 091117-011 | rev - | status Planning

notes
Do not scale from this drawing - use stated levels and dimensions only. If in doubt, contact Williams-Architects Ltd.

rev	notes	date
-	-	-

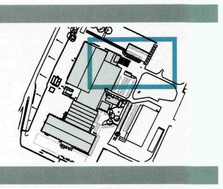

williamsarchitects

Williams-Architects Ltd
The Old Bakery
2a Fleeman Grove
West Bridgford
Nottingham NG2 5BH

t 0115 945 5691
f 0115 945 5699
info@williams-architects.co.uk
www.williams-architects.co.uk
Registered in England & Wales. N° 5090488


this drawing and its contents, on paper and as the originating data file, remain the copyright of Williams-Architects Ltd
© Williams-Architects Ltd, 2009

client IFP : Solanum | created 02dec09
project Solanum : Project Maximus : Docks | job N° Maximus
title Site : Elevation : Section : Existing | scale 1:200 @ A1


drawing N° 091117-011 | rev - | status Planning

drawing N° 091117-016 | rev - | status Planning

notes
Do not scale from this drawing - use stated levels and dimensions only.
If in doubt, contact Williams-Architects Ltd.

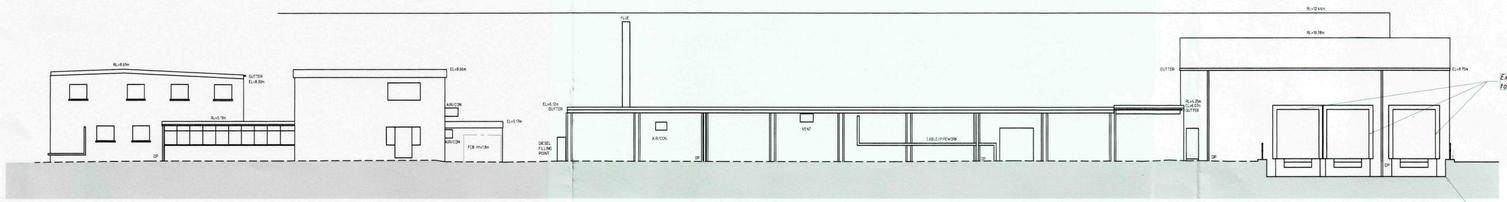

elevs E-1 Elevation : East : Docks

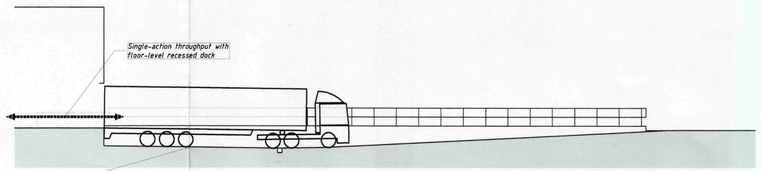

sects x-1 Section : Dock Apron


0 1 2 4 8 16 32m

320460 N

320440 N


320420 N

320400 N

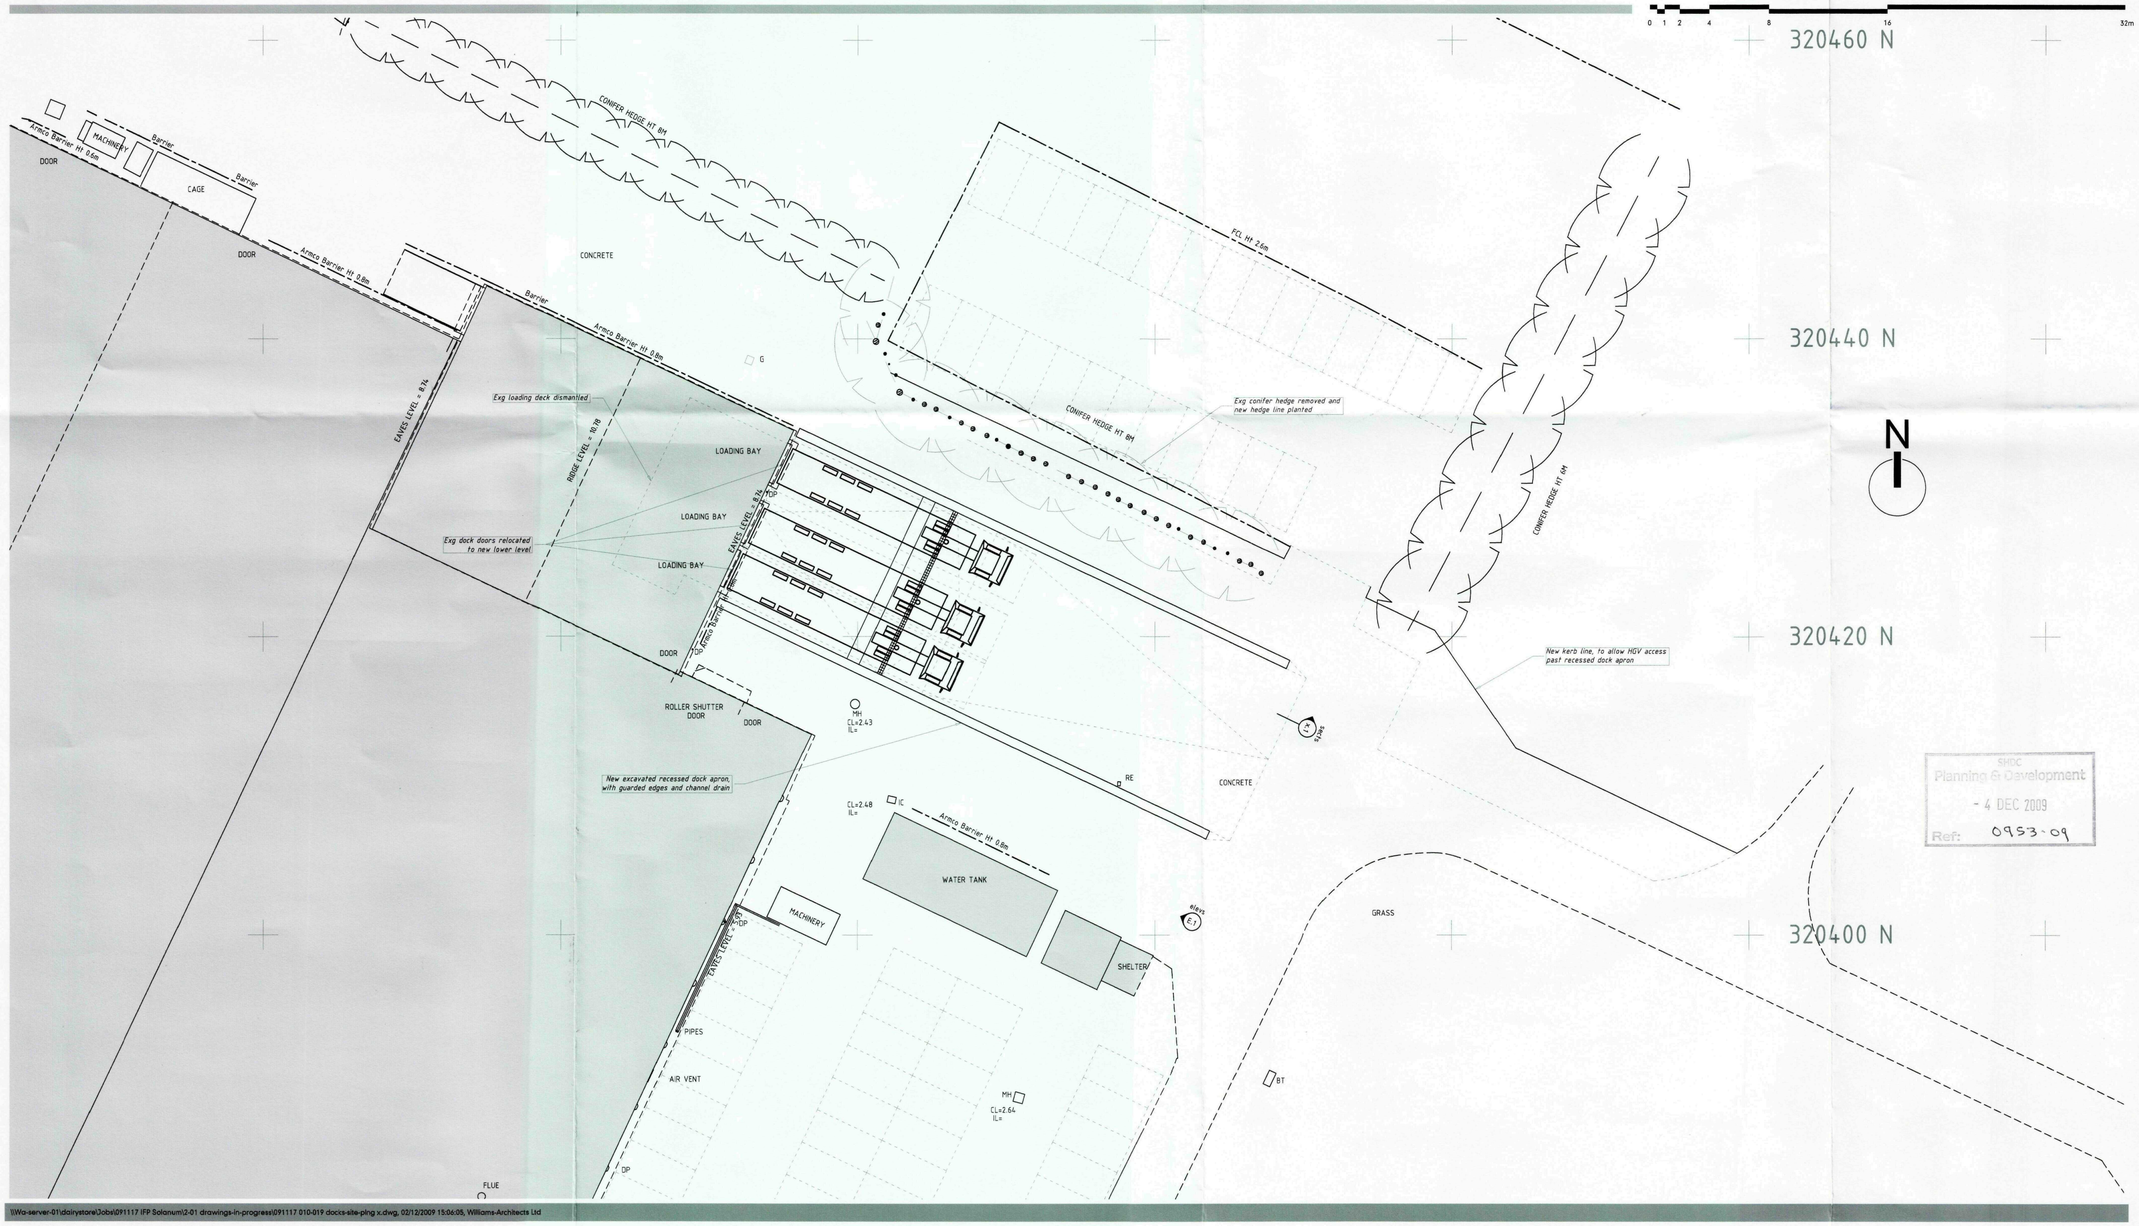

SHDC
Planning & Development
- 4 DEC 2009
Ref: 0953-09

rev	notes	date
-	-	-

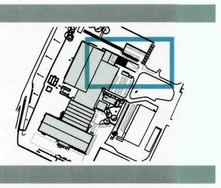

williamsarchitects

Williams-Architects Ltd
The Old Bakery
2a Fleeman Grove
West Bridgford
Nottingham NG2 5BH

t 0115 945 5691
f 0115 945 5699
info@williams-architects.co.uk
www.williams-architects.co.uk
Registered in England & Wales. N° 5096948

this drawing and its contents, on paper and as the originating data file, remain the copyright of Williams-Architects Ltd
© Williams-Architects Ltd, 2009

client: IFP : Solanum | created: 02dec09
project: Solanum : Project Maximus : Docks | job N°: Maximus
title: Site : Elevation : Section : Proposed | scale: 1:200 @ A1
drawing N°: 091117-016 | rev: - | status: Planning