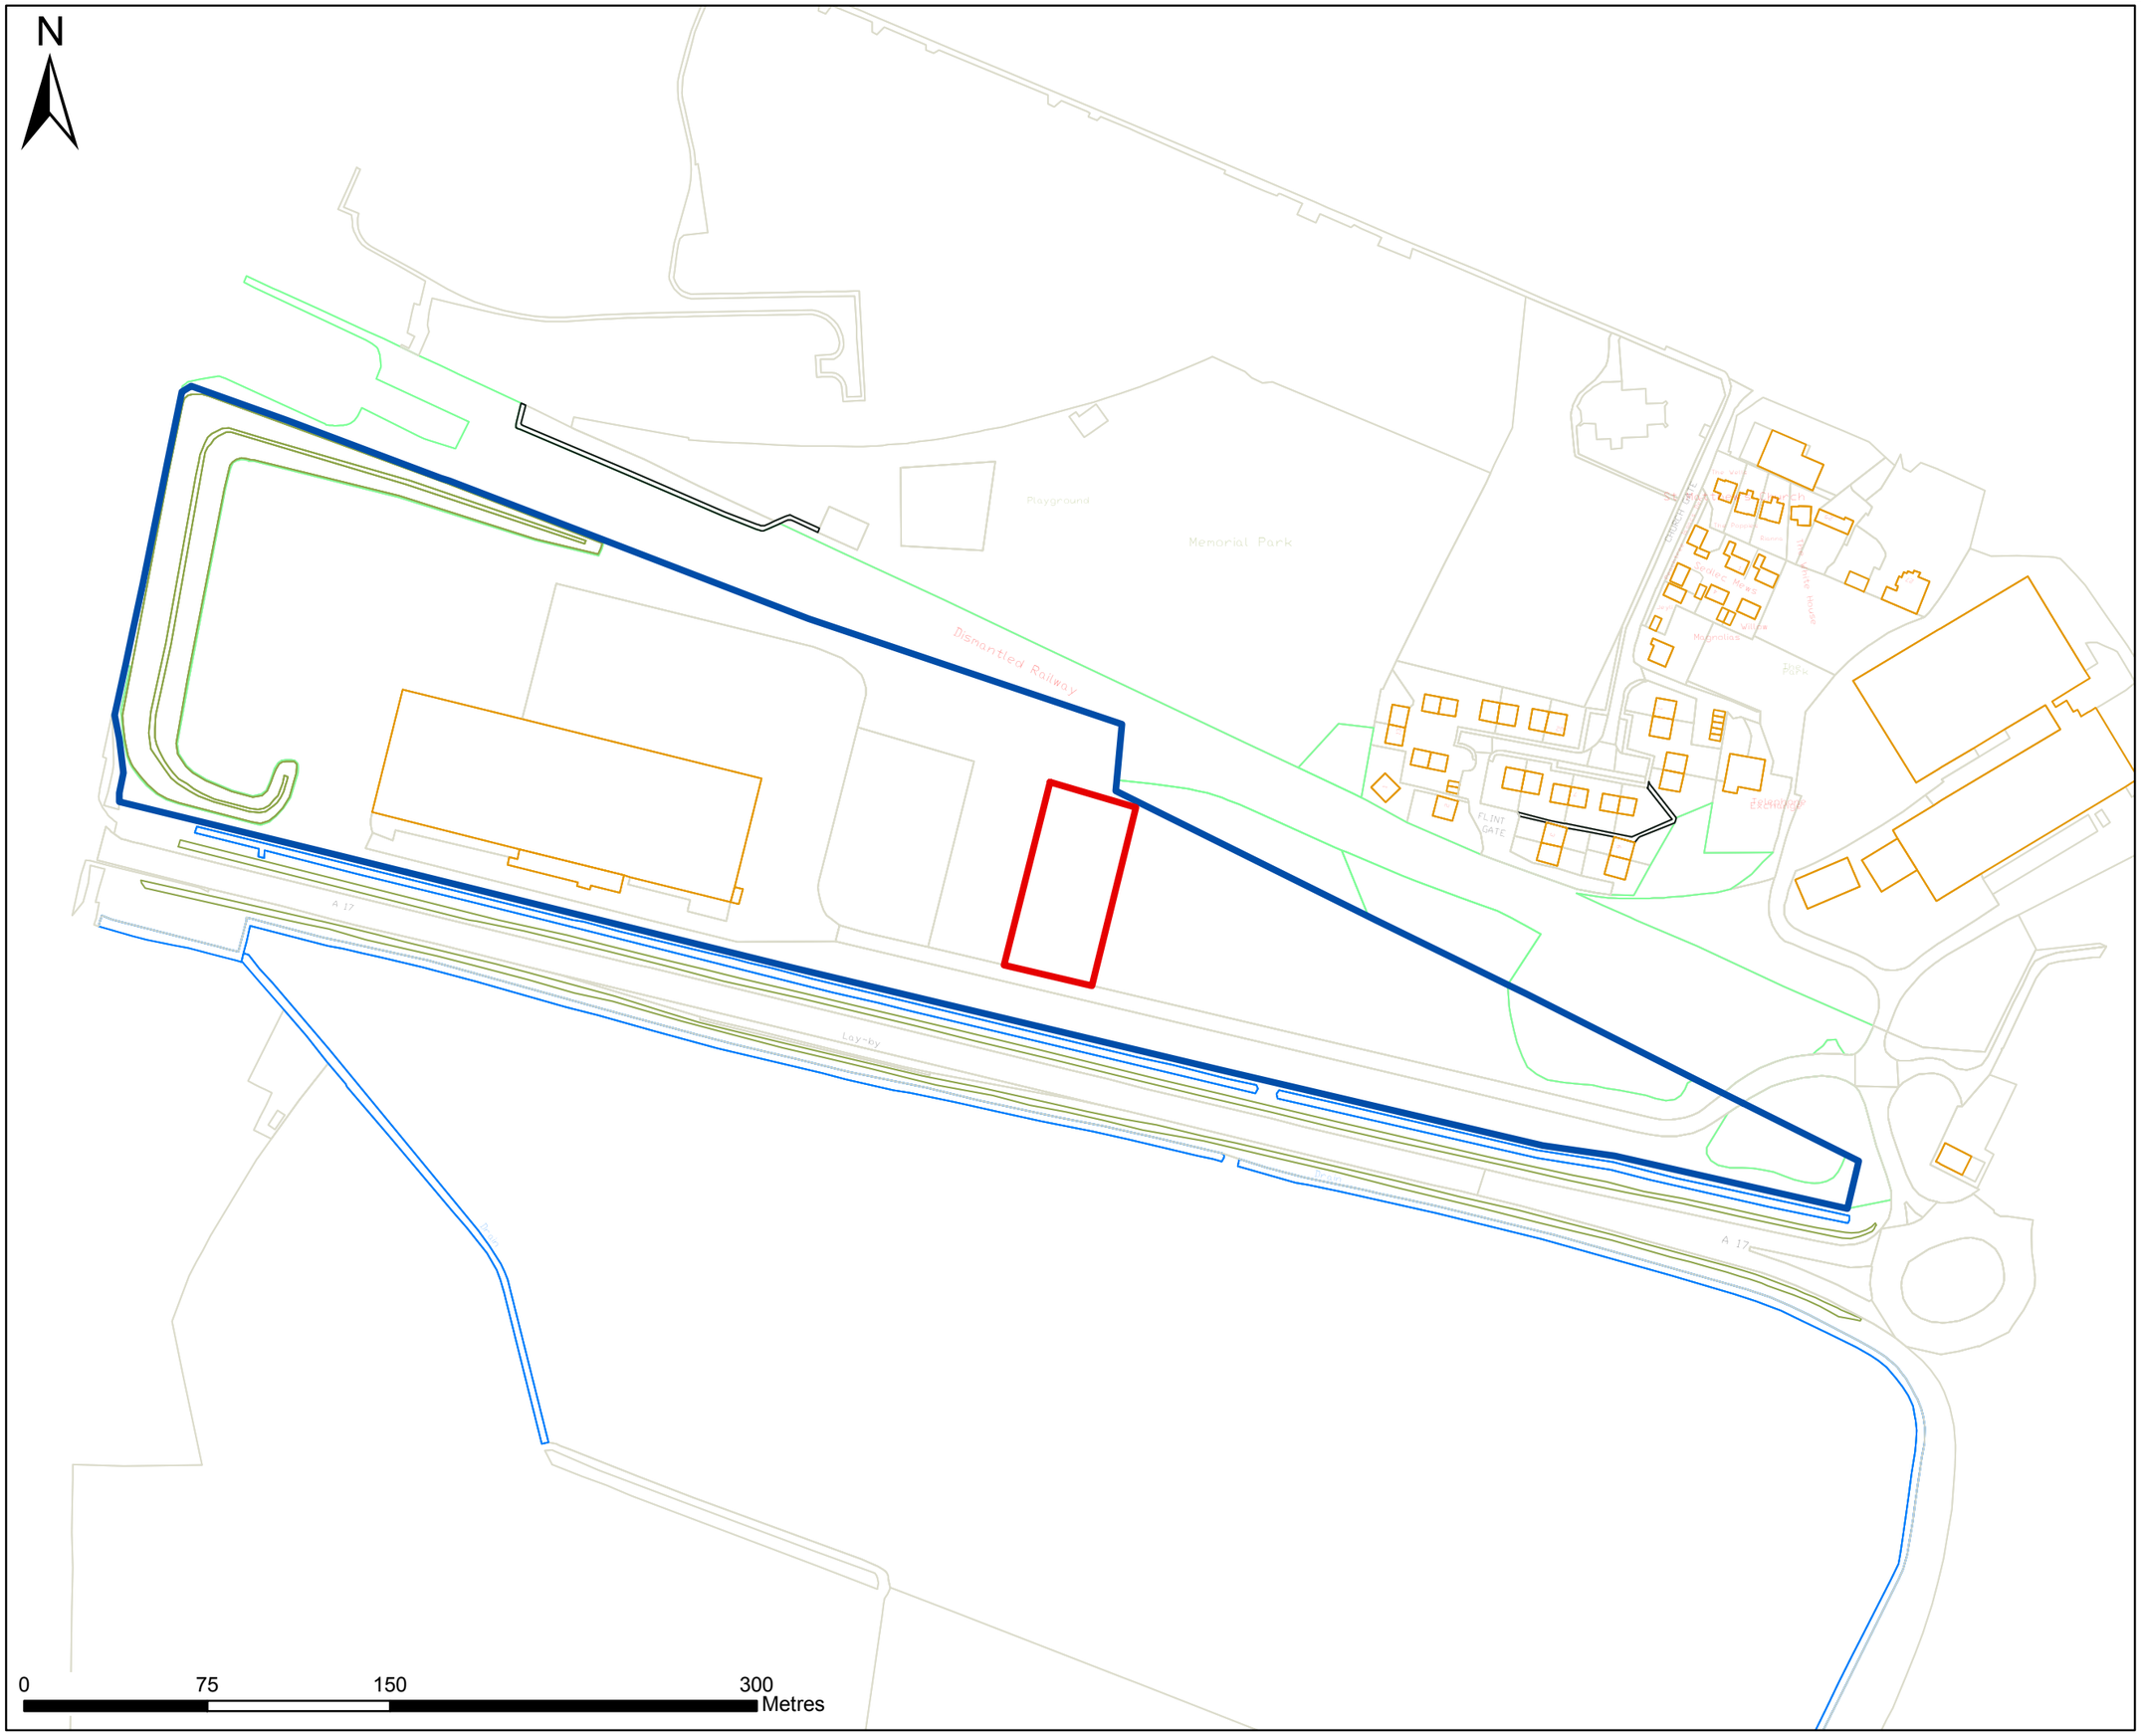


WHITE PEAK Planning

Key

- Application Boundary
- Land under Ownership

© Crown copyright and database rights 2014
Ordnance Survey 0100031673

WHITE PEAK Planning
Didsbury Business Centre
137 Barlow Moor Road
Didsbury
Manchester
M20 2PW

T: 0845 034 7323
E: info@whitepeakplanning.co.uk
www.whitepeakplanning.co.uk

Client
The Scotts Miracle Gro Company (UK) Ltd

Project
Storage Area Extension

Title
Site Location Plan

Scale	Drawn	Checked	Authorised
1:2,500 at A3	CG	RW	RW
	Date 06/10/15	Date 06/10/15	Date 06/10/15

Drawing Number
2015.013.003a