




NOTE: Reproduced from the Ordnance Survey Map
by Fenland Design - Architectural Services with the
Sanction of the Controller of H.M. Stationery Office.
Crown Copyright Reserved.
Licence No. AR 375624

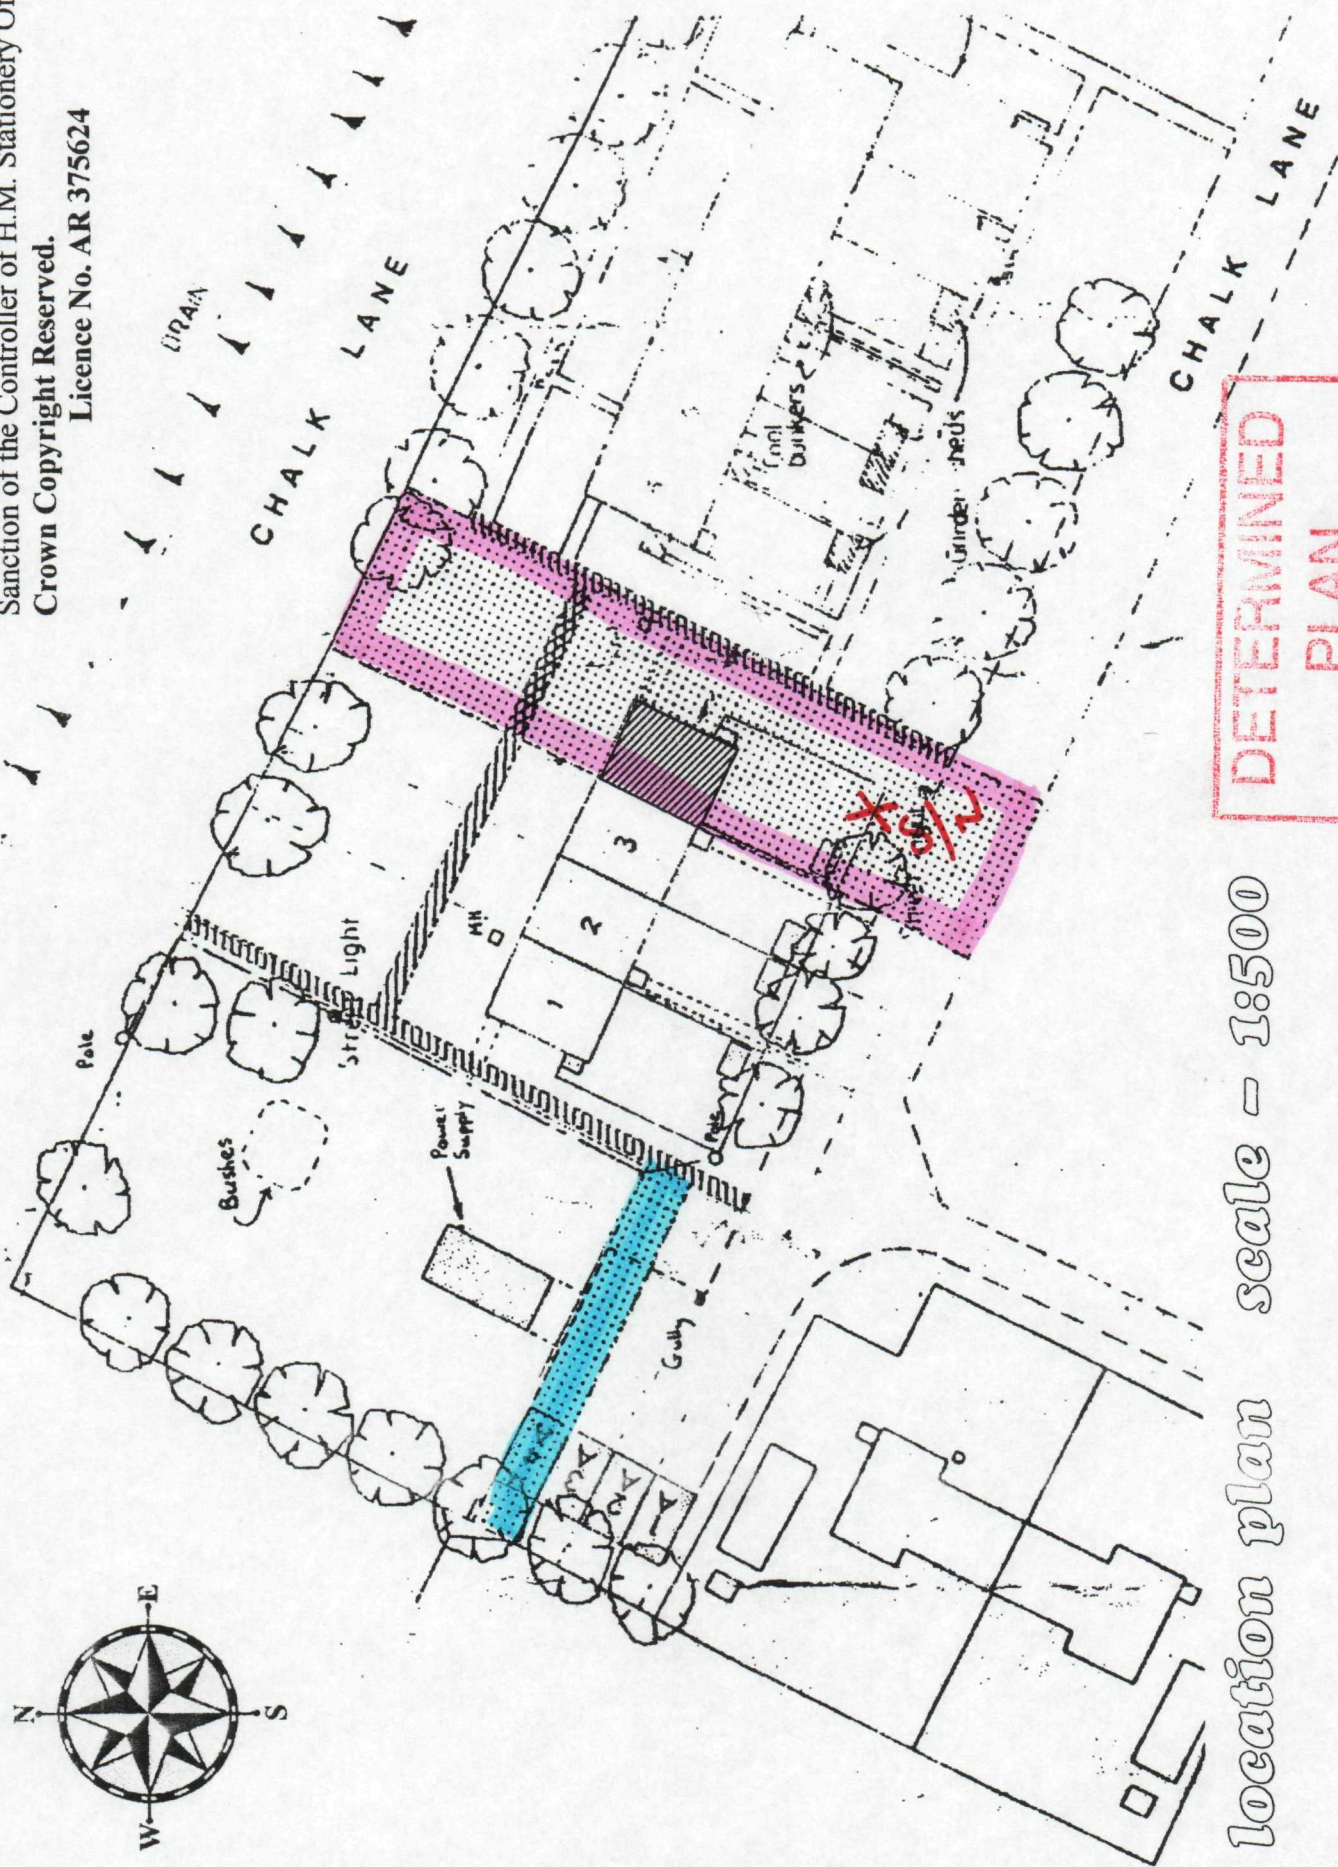

location plan scale - 1:500

DETERMINED
PLAN

DETERMINED
PLAN

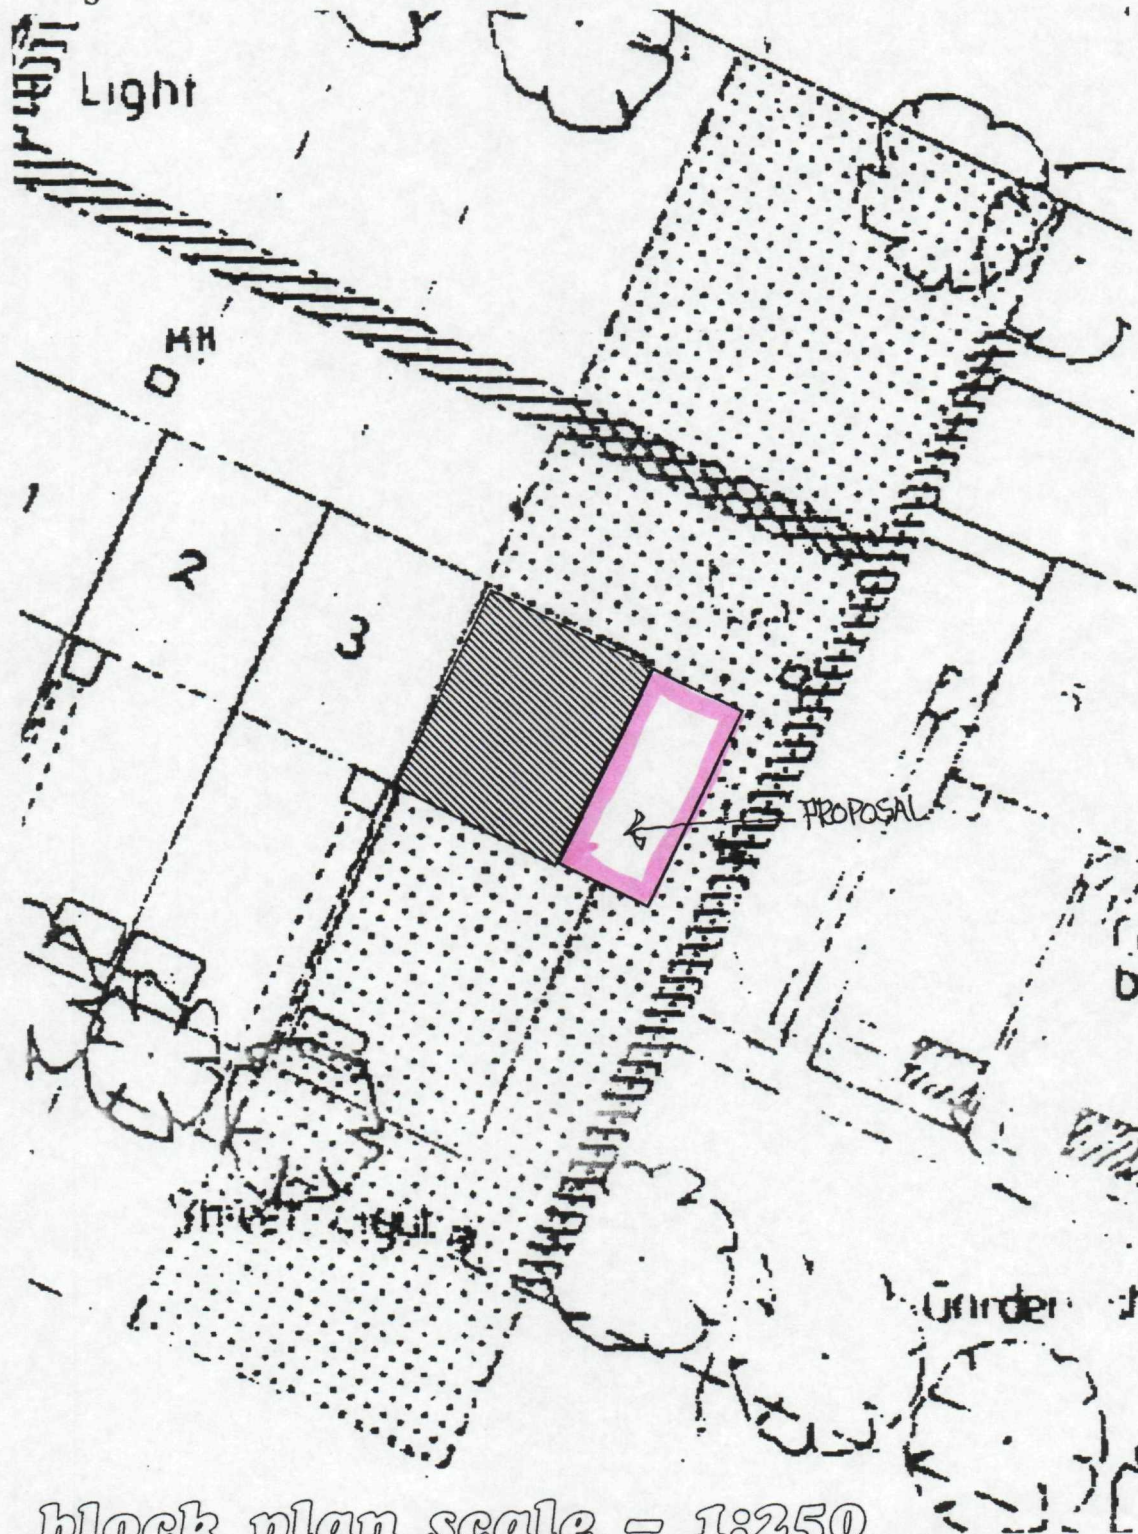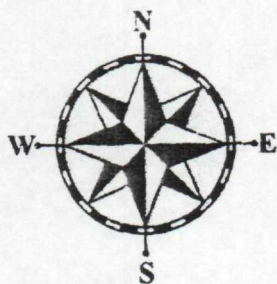

block plan scale - 1:250