



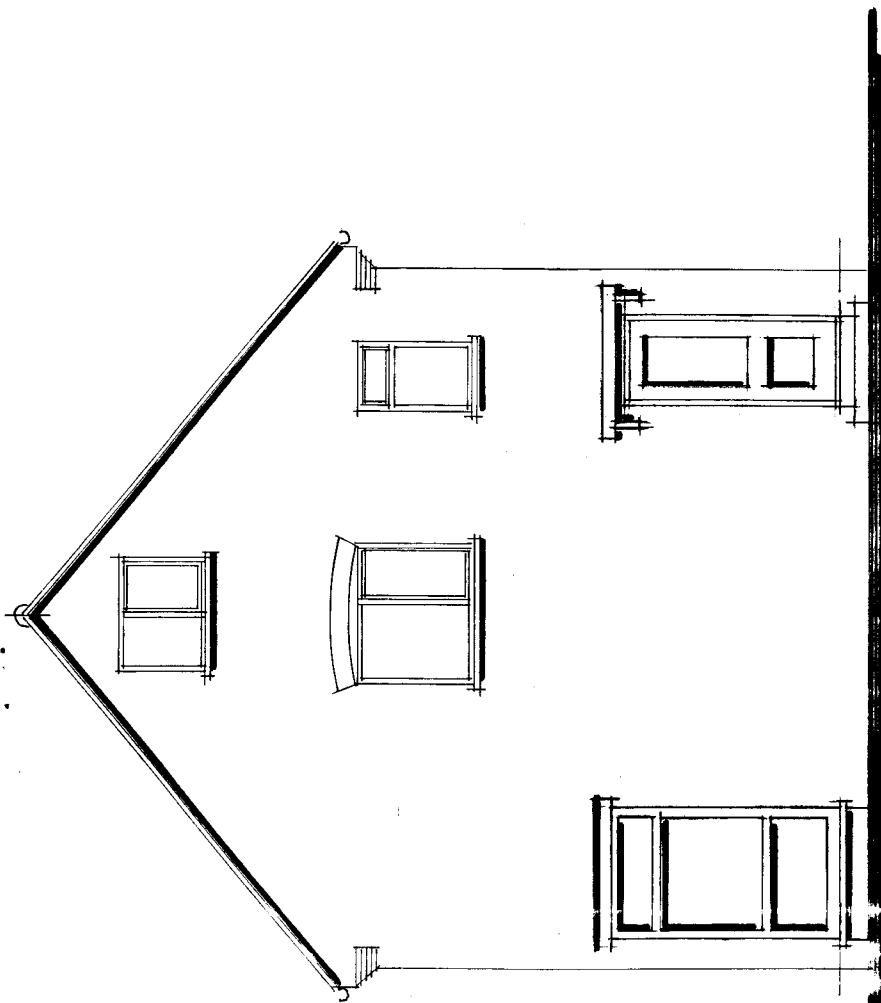

existing south-east elevation

DETERMINED
PLAN

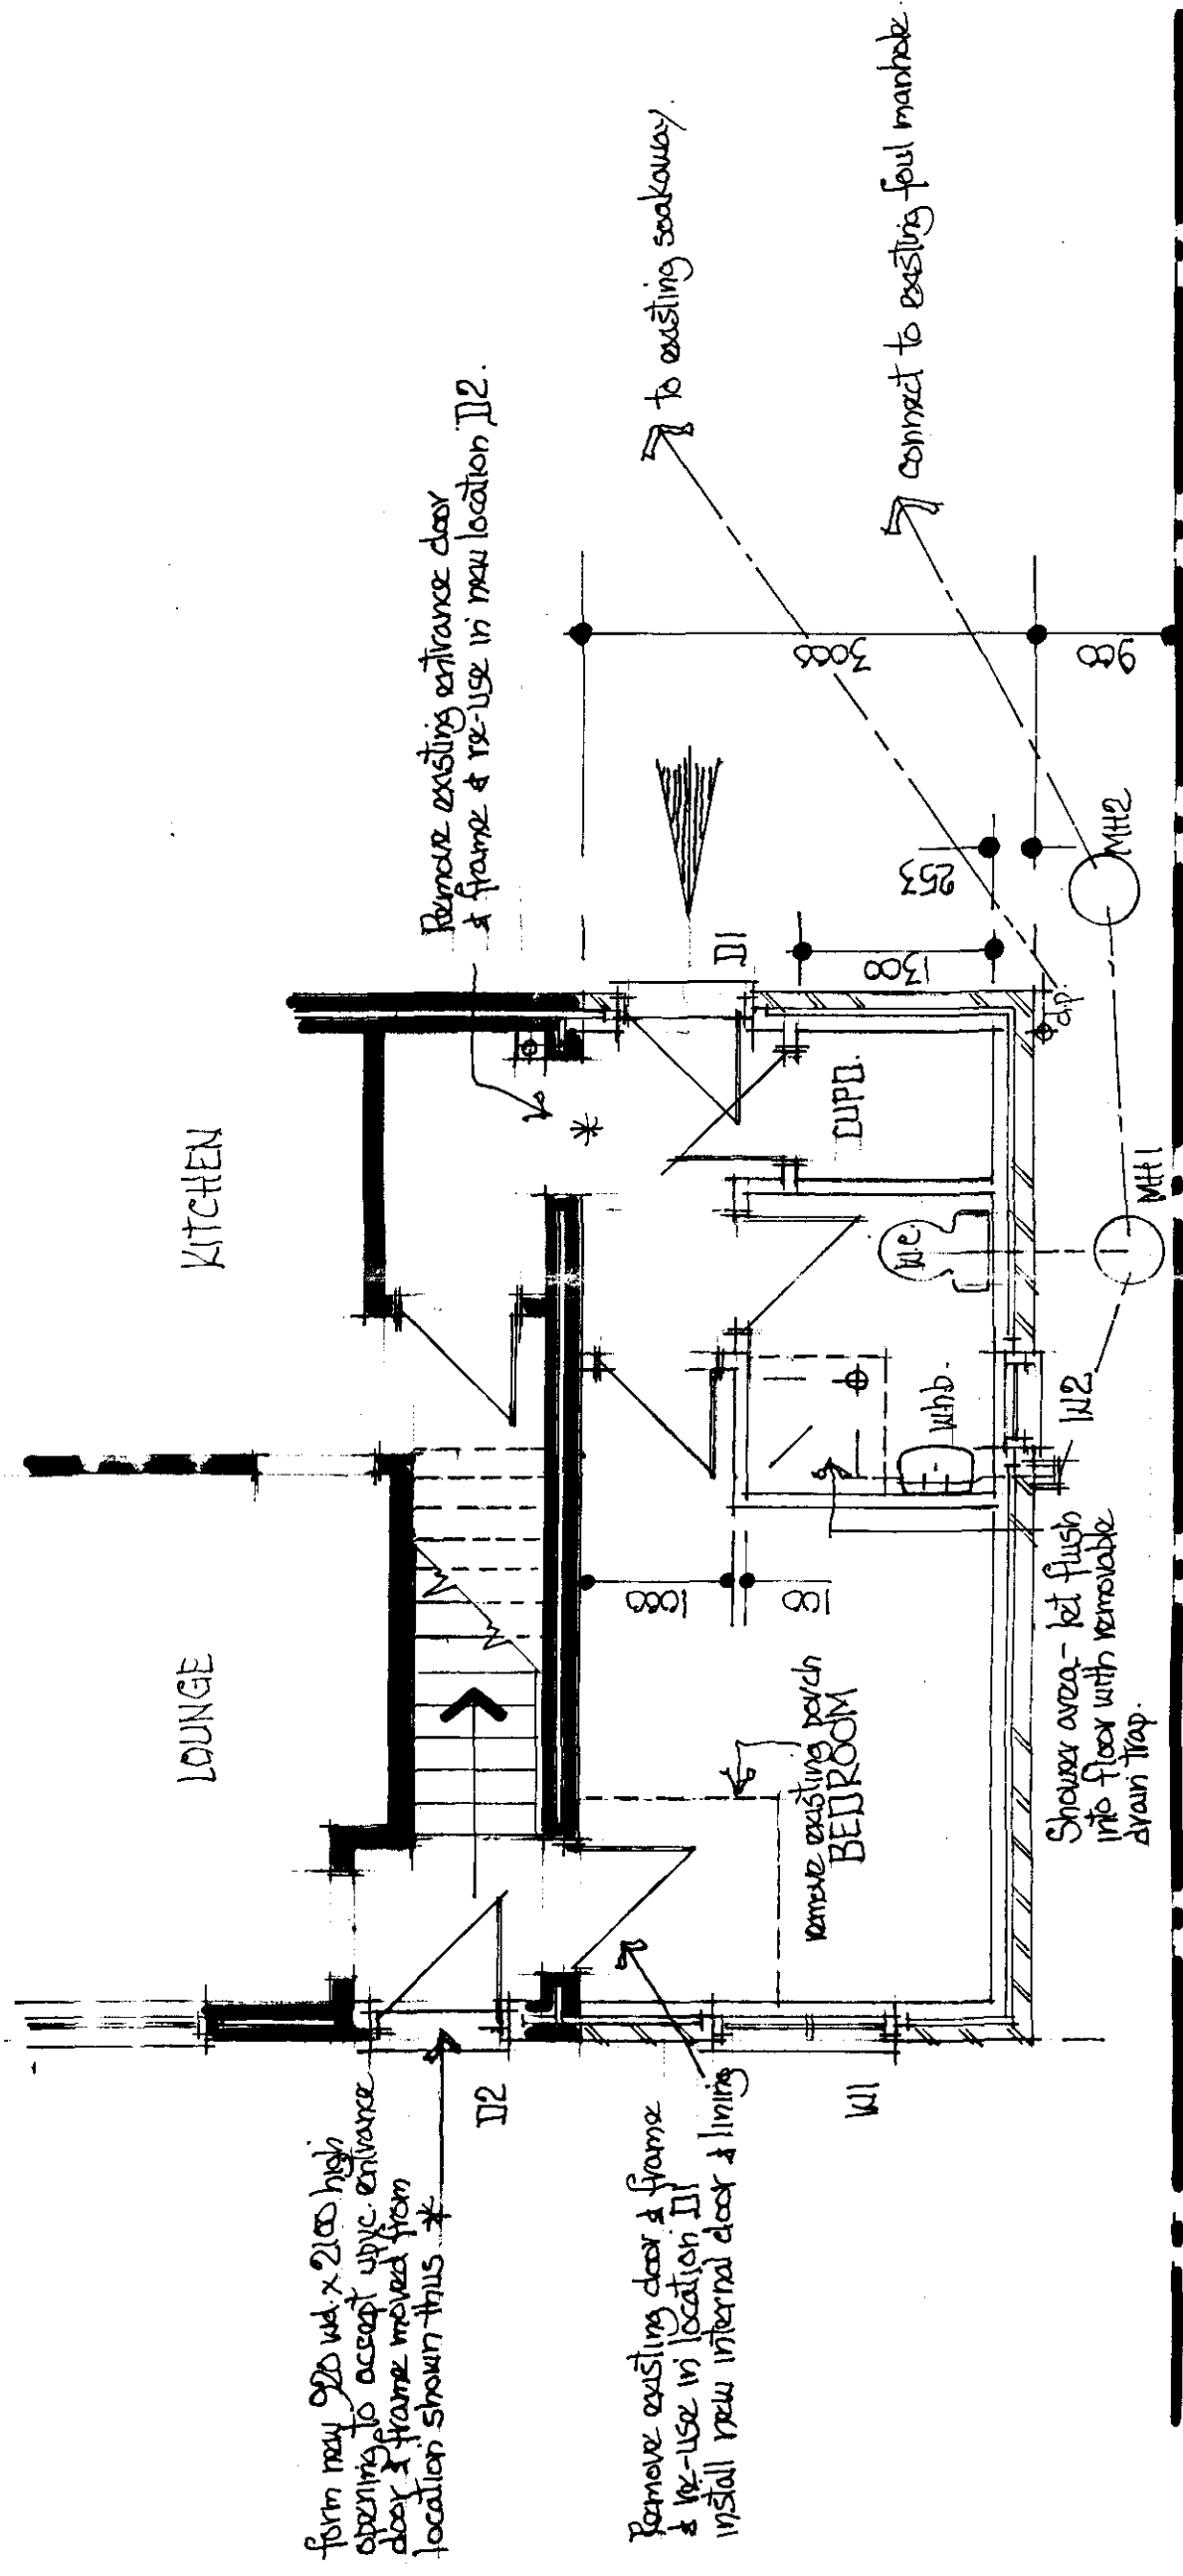


form new 920 w.d. x 2100 high opening to accept upvc entrance door & frame moved from location shown thus *

Remove existing door & frame & re-use in location D1 install new internal door & lining

Remove existing entrance door & frame & re-use in new location D2.



remove existing porch

Shower area - let flush into floor with removable drain trap.

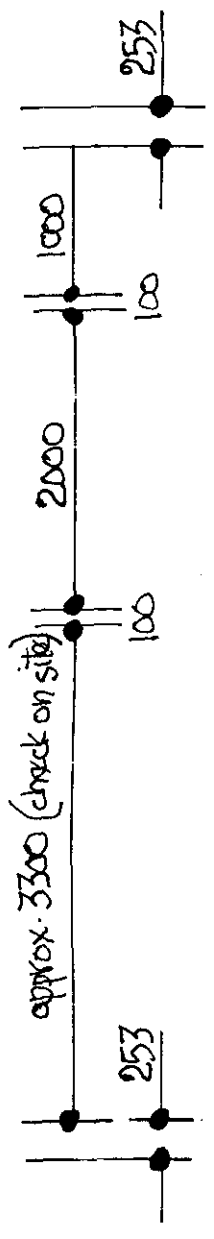

DETERMINED
PLAN

proposed plan scale - 1:50

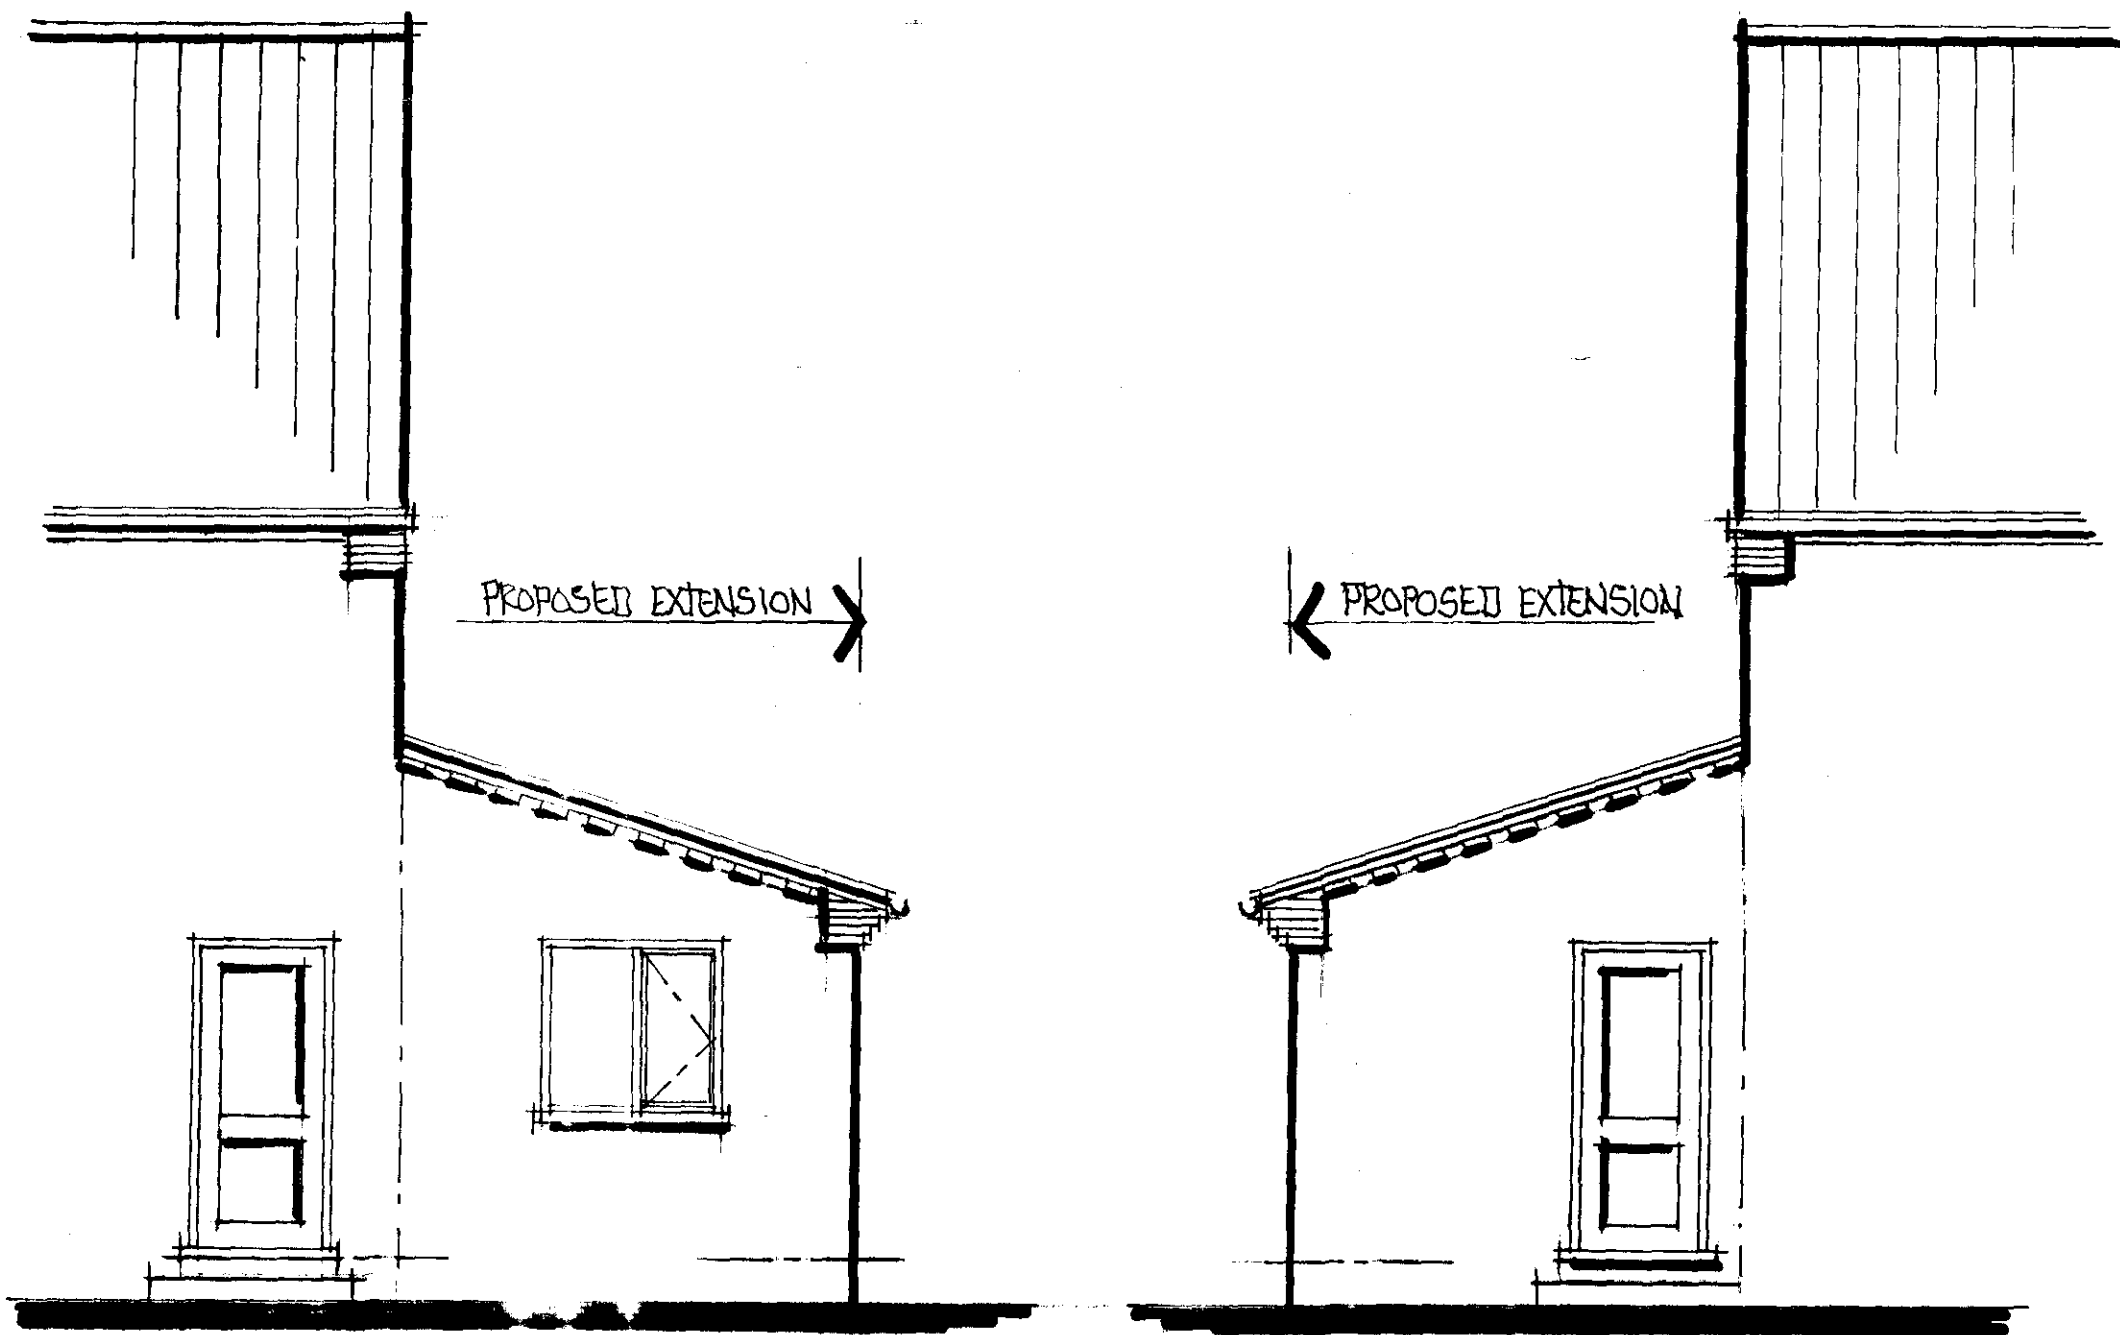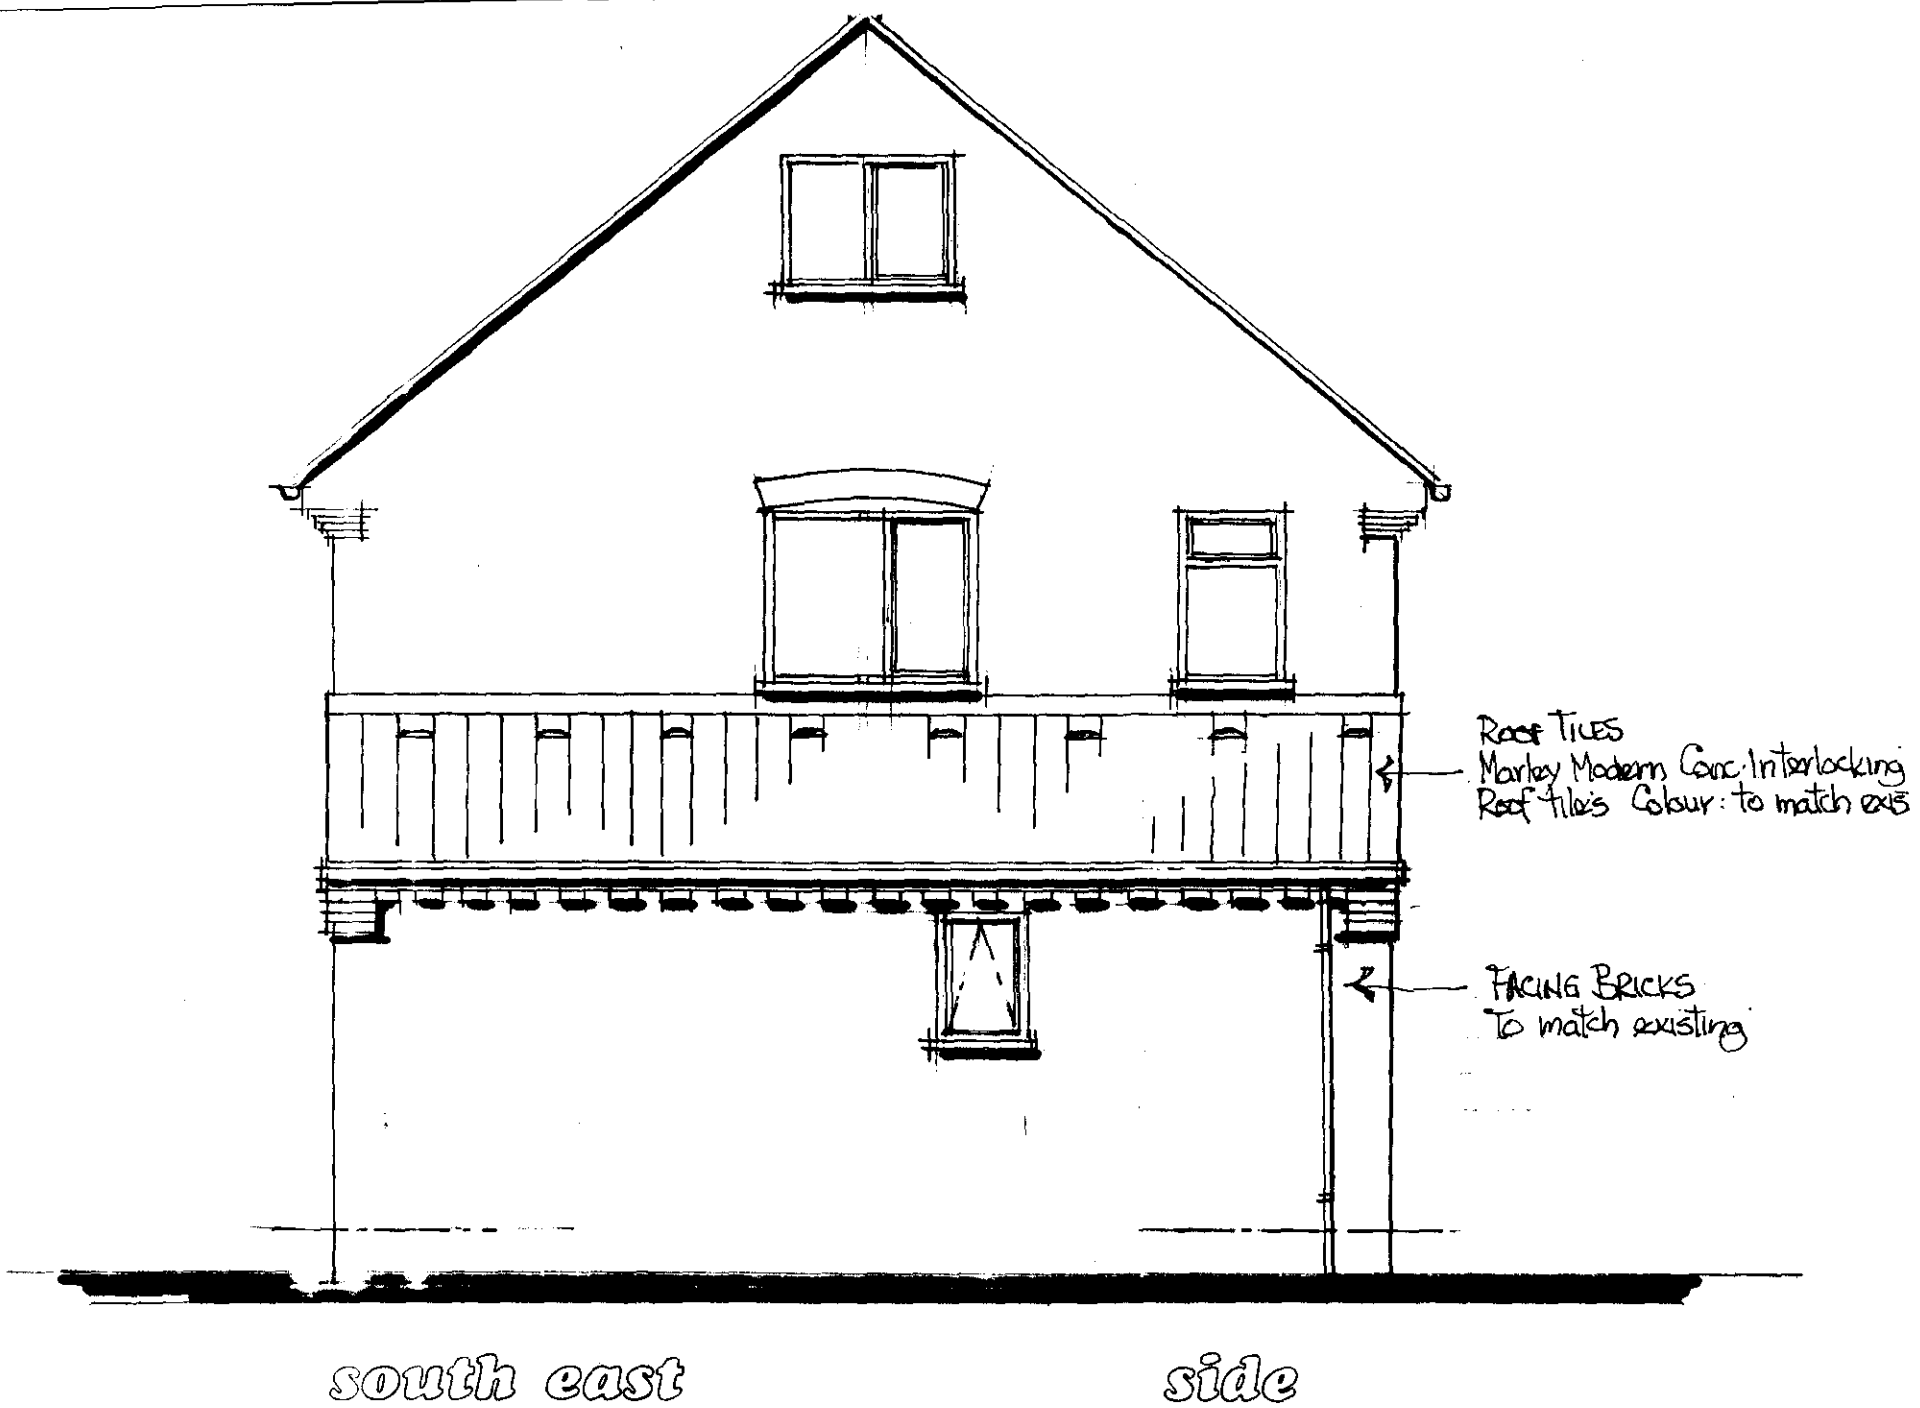

south - west
proposed elevations scale - 1:50

north - east
DETERMINED
PLAN