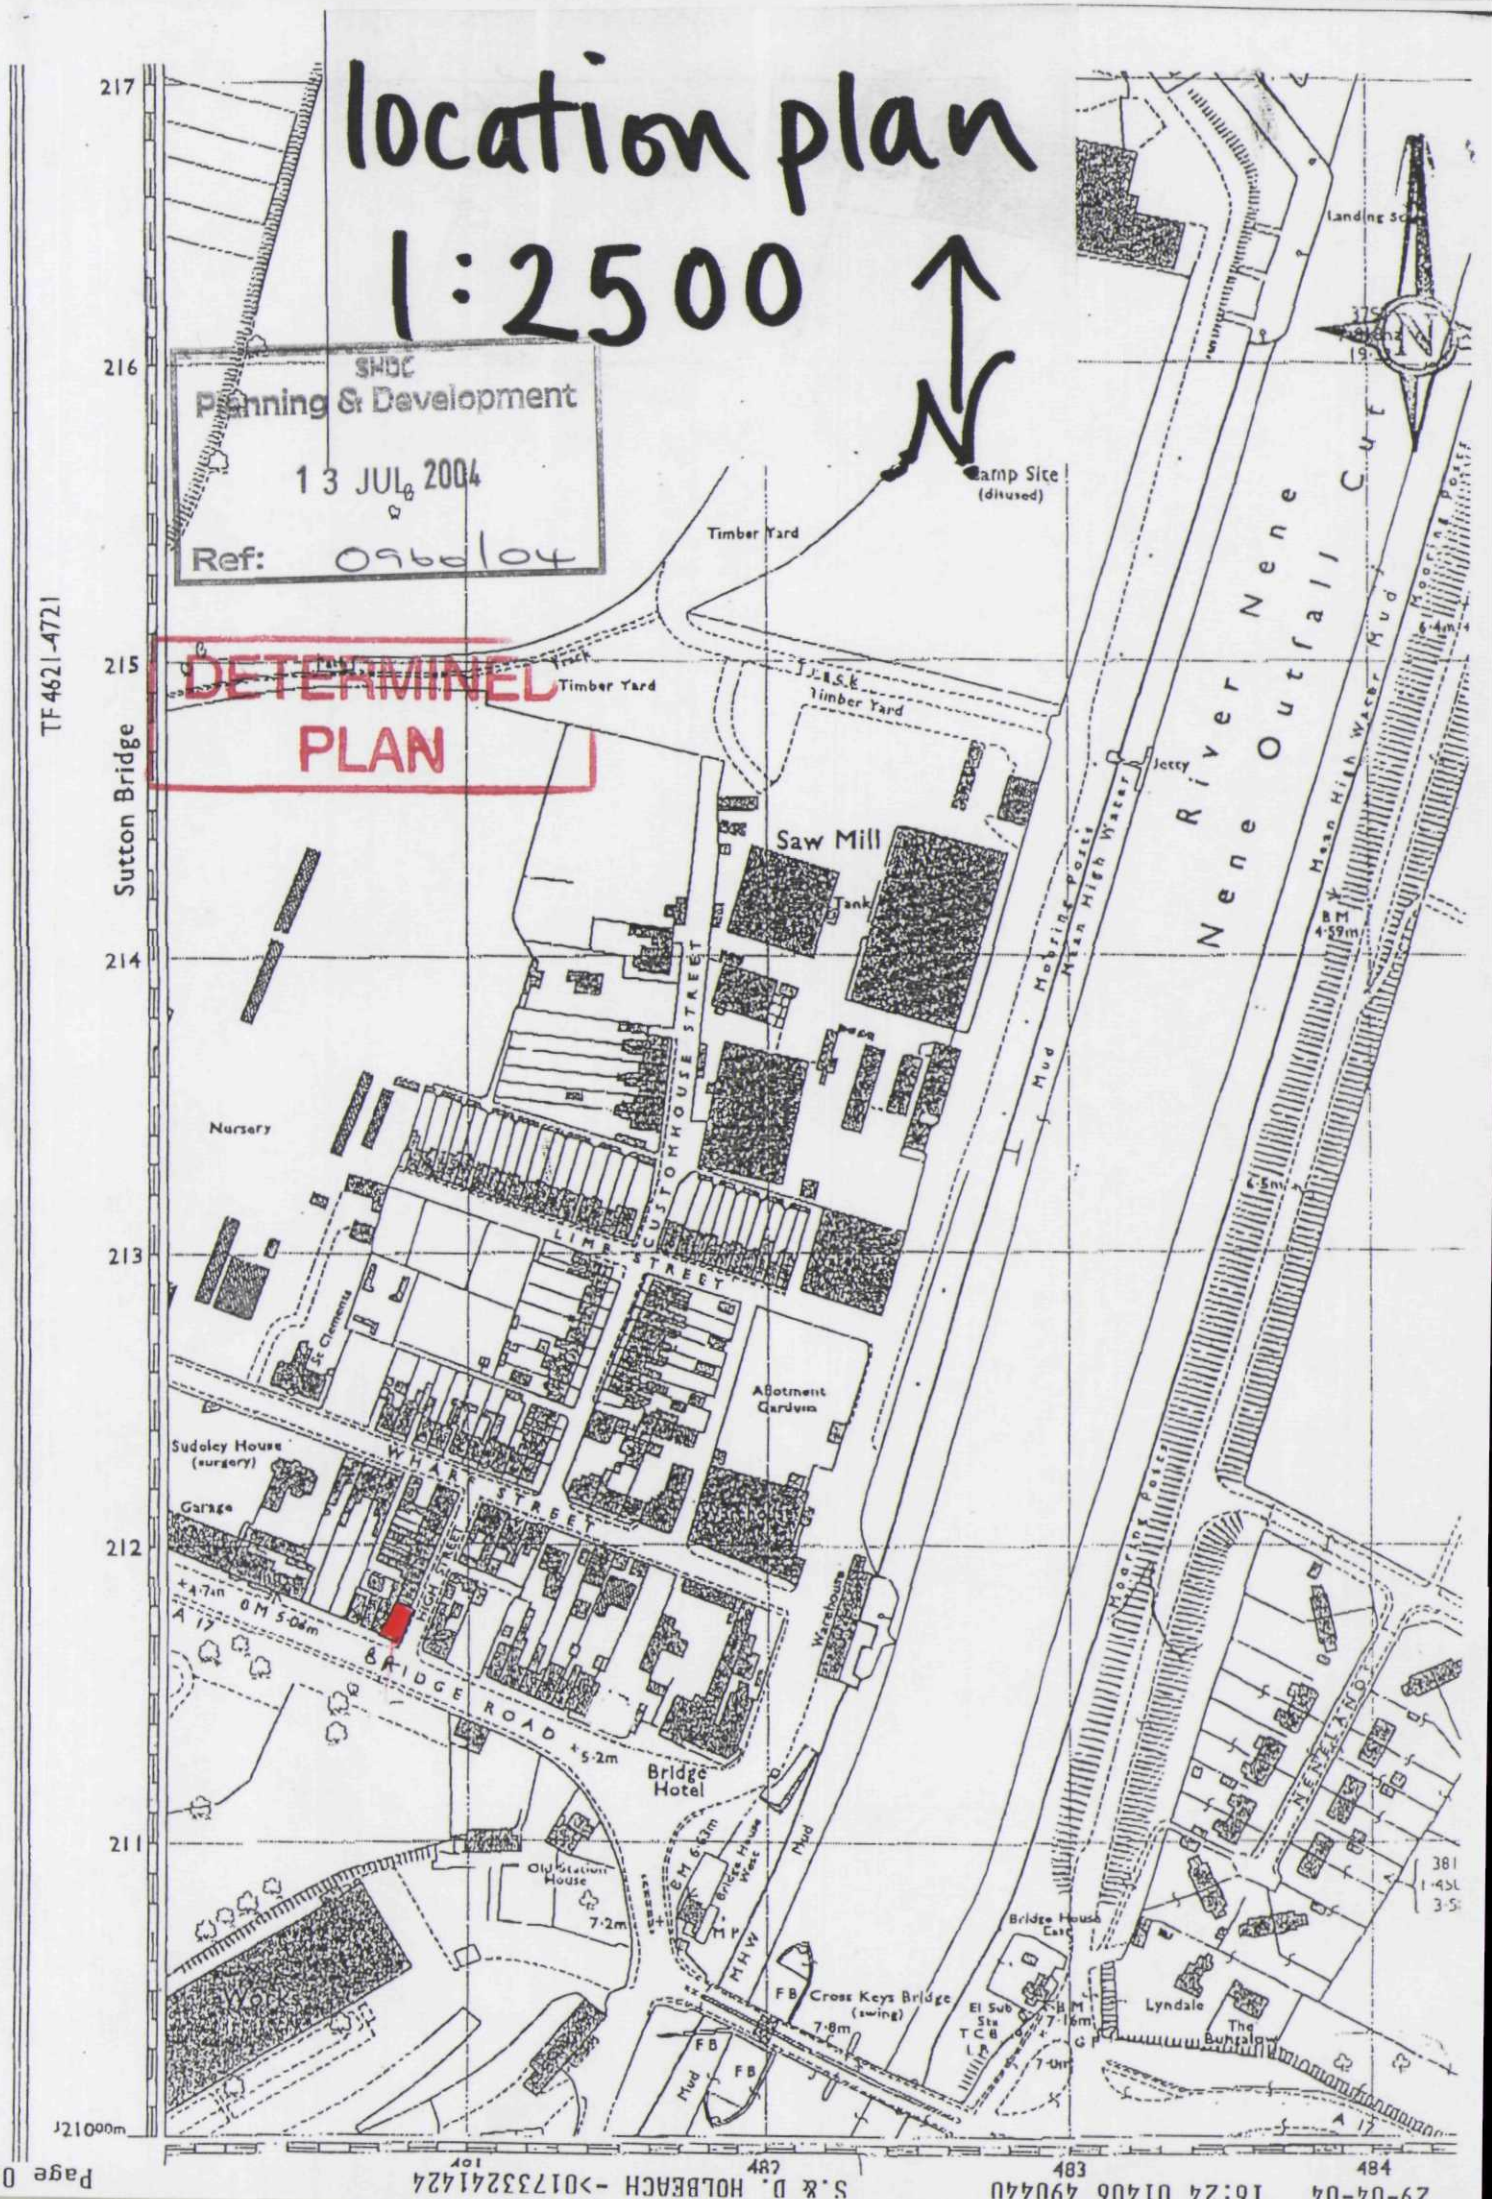

location plan
1:2500
SWDC
Planning & Development
13 JUL 2004
Ref: 0960104
DETERMINED
PLAN
TF 4621-4721
Sutton Bridge
Nene Outfall Cut
River Nene
Mean High Water
Mud
Moorings
Jetty
Saw Mill
Tank
Timber Yard
Camp Site
(disused)
Landing Stage
Nursery
CUSTOM HOUSE STREET
LIME STREET
WHARF STREET
HIGH STREET
BRIDGE ROAD
Abbotment Gardens
Sudeley House
(surgery)
Garage
St Clements
Bridge Hotel
Old Station House
Warehouse
Bridge House West
Bridge House East
Cross Keys Bridge
(swing)
FB
MHW
Works
Lyndale
The Bungalow
NENELAND
A17
BM 6.63m
BM 7.16m
BM 4.59m
7.2m
7.8m
5.2m
4.7m
5.0m
6.4m
6.5m
217
216
215
214
213
212
211
210000m
483
484