


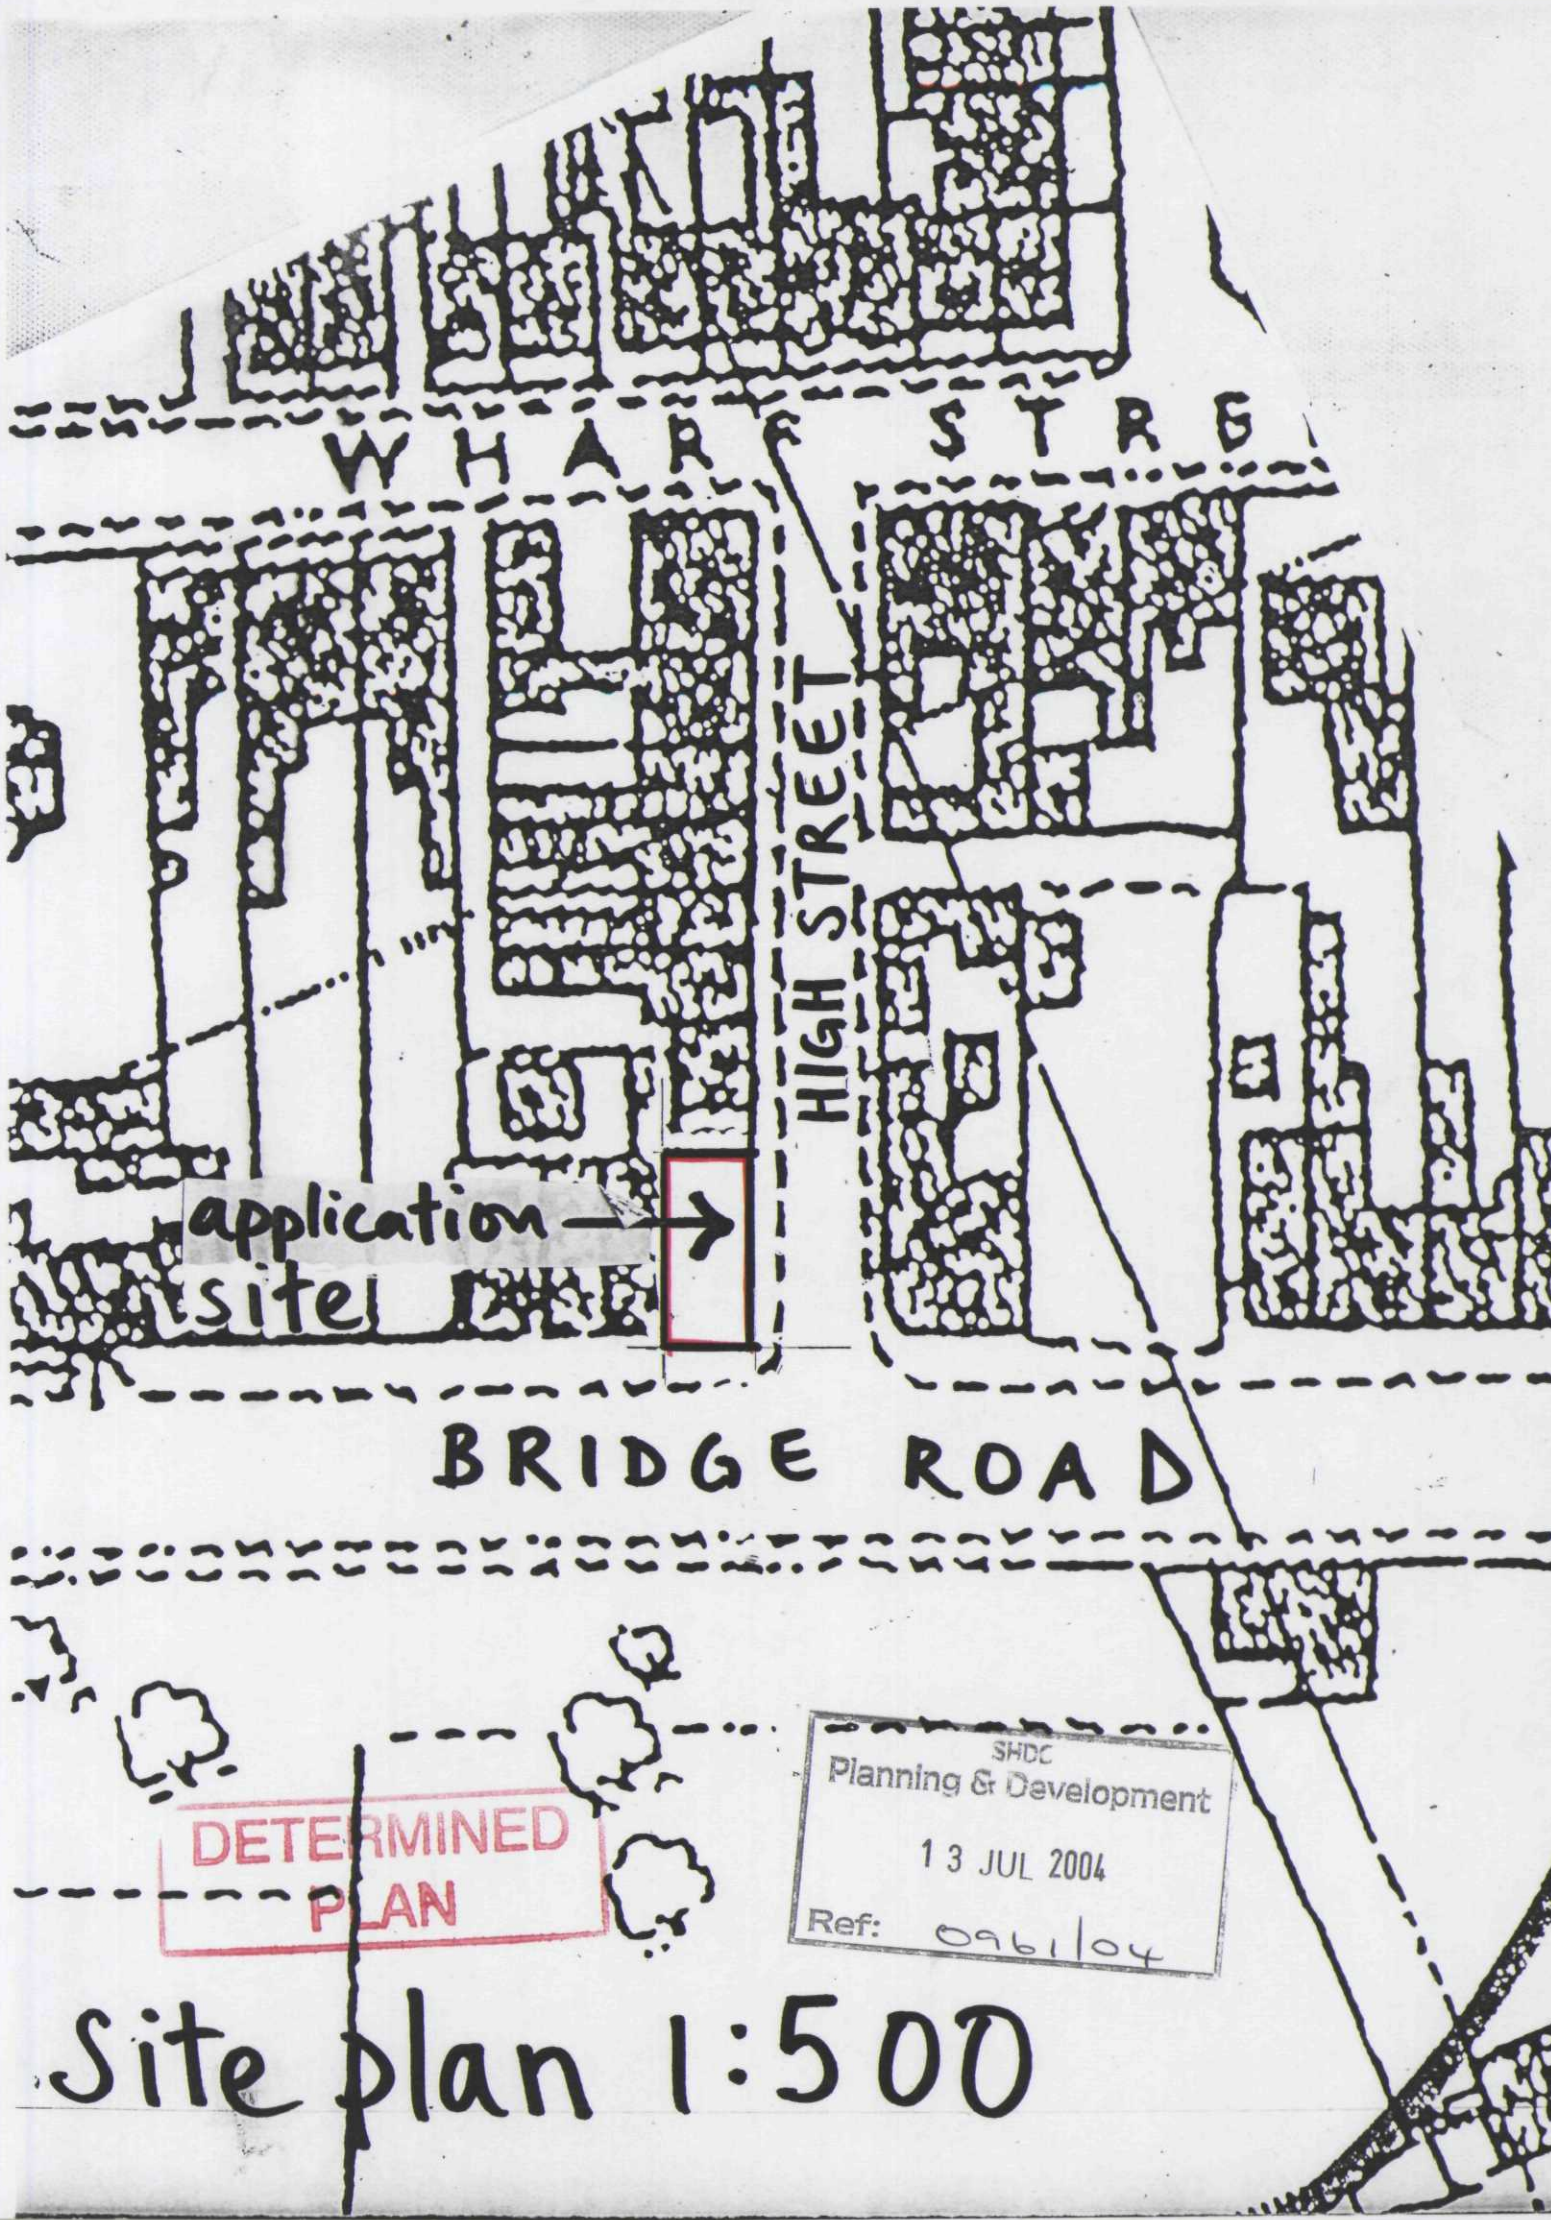

WHARF STREET

HIGH STREET

BRIDGE ROAD

application site →

DETERMINED
PLAN

SHDC
Planning & Development
13 JUL 2004
Ref: 0961/04

Site plan 1:500