


S PROPOSED

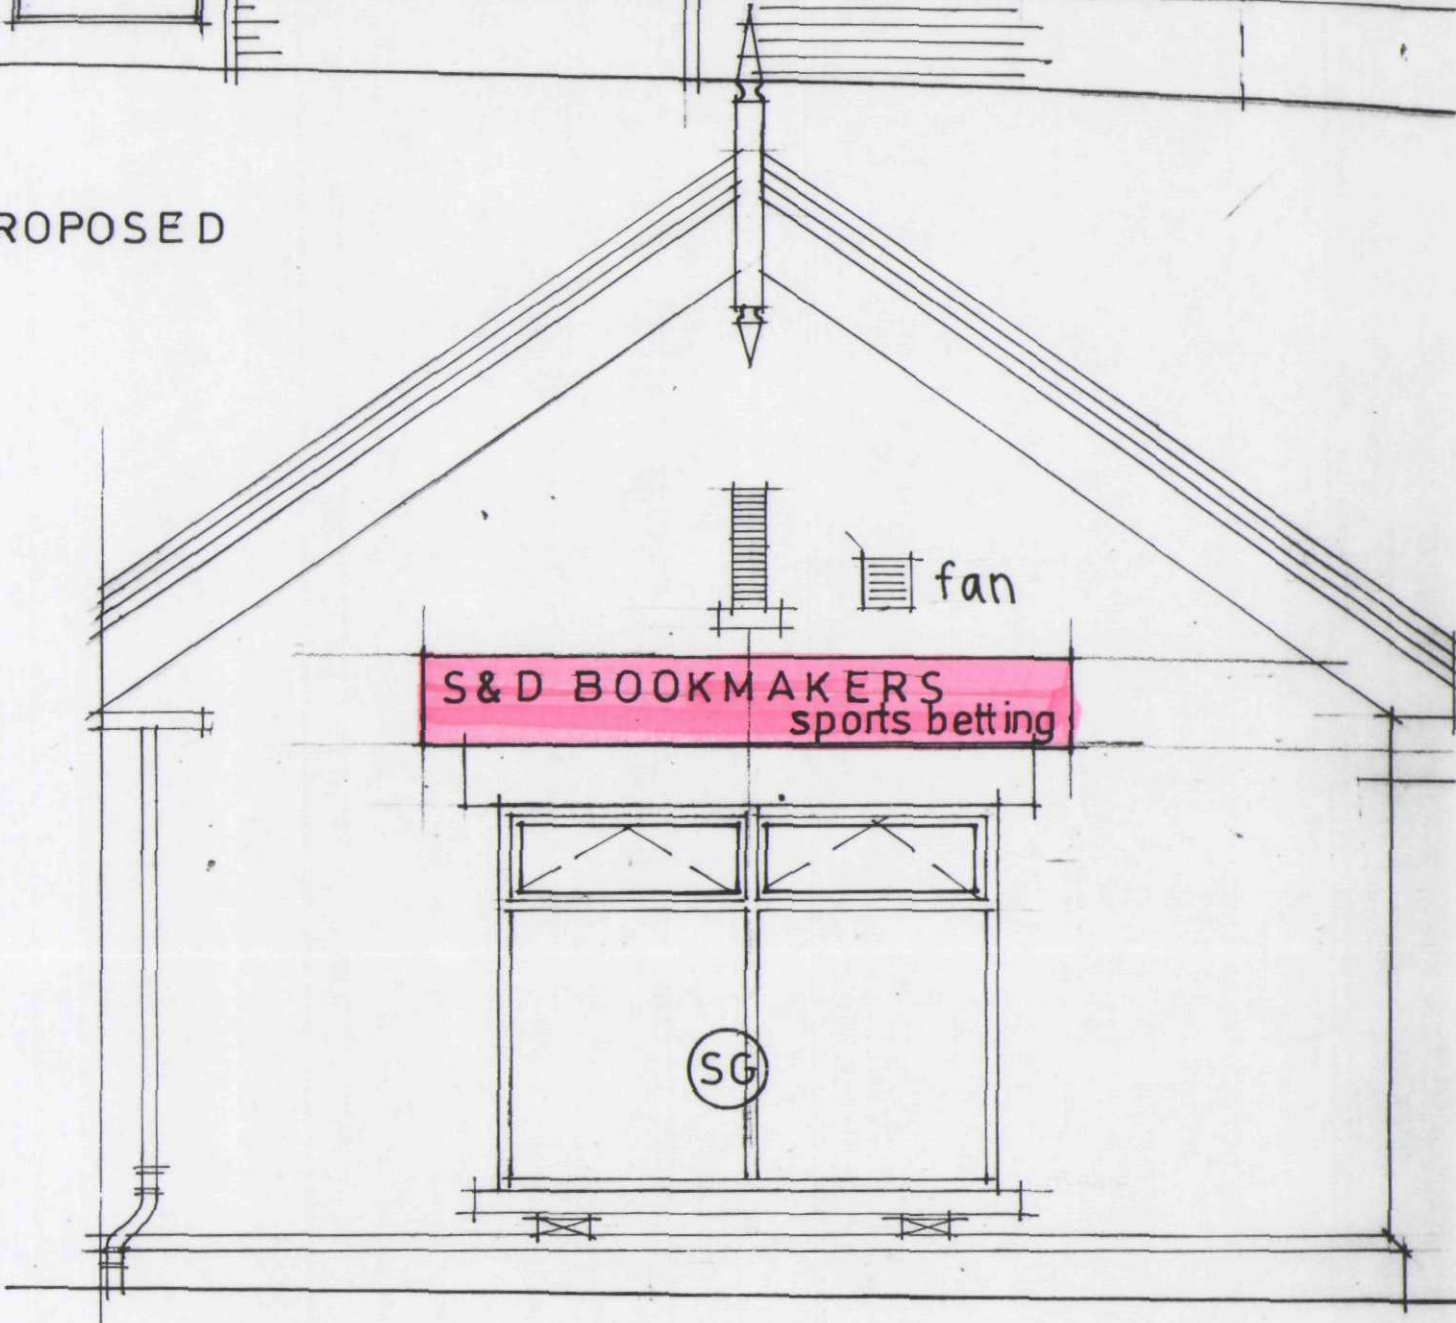

FRONT ELEVATION AS PROPOSED  
22 SEP 2004  
Ref. 961104

DETERMINED  
PLAN

