
DRW NO - BUNN-01-AMEND-OCT 23

FENCE DETAIL: 1·80m HIGH CLOSE BOARD TIMBER TO ALL BOUNDARIES SHOWN DROPPING DOWN TO 1·00m HIGH FROM FRONT NEW BUILDING TO BACK EDGE FOOTPATH

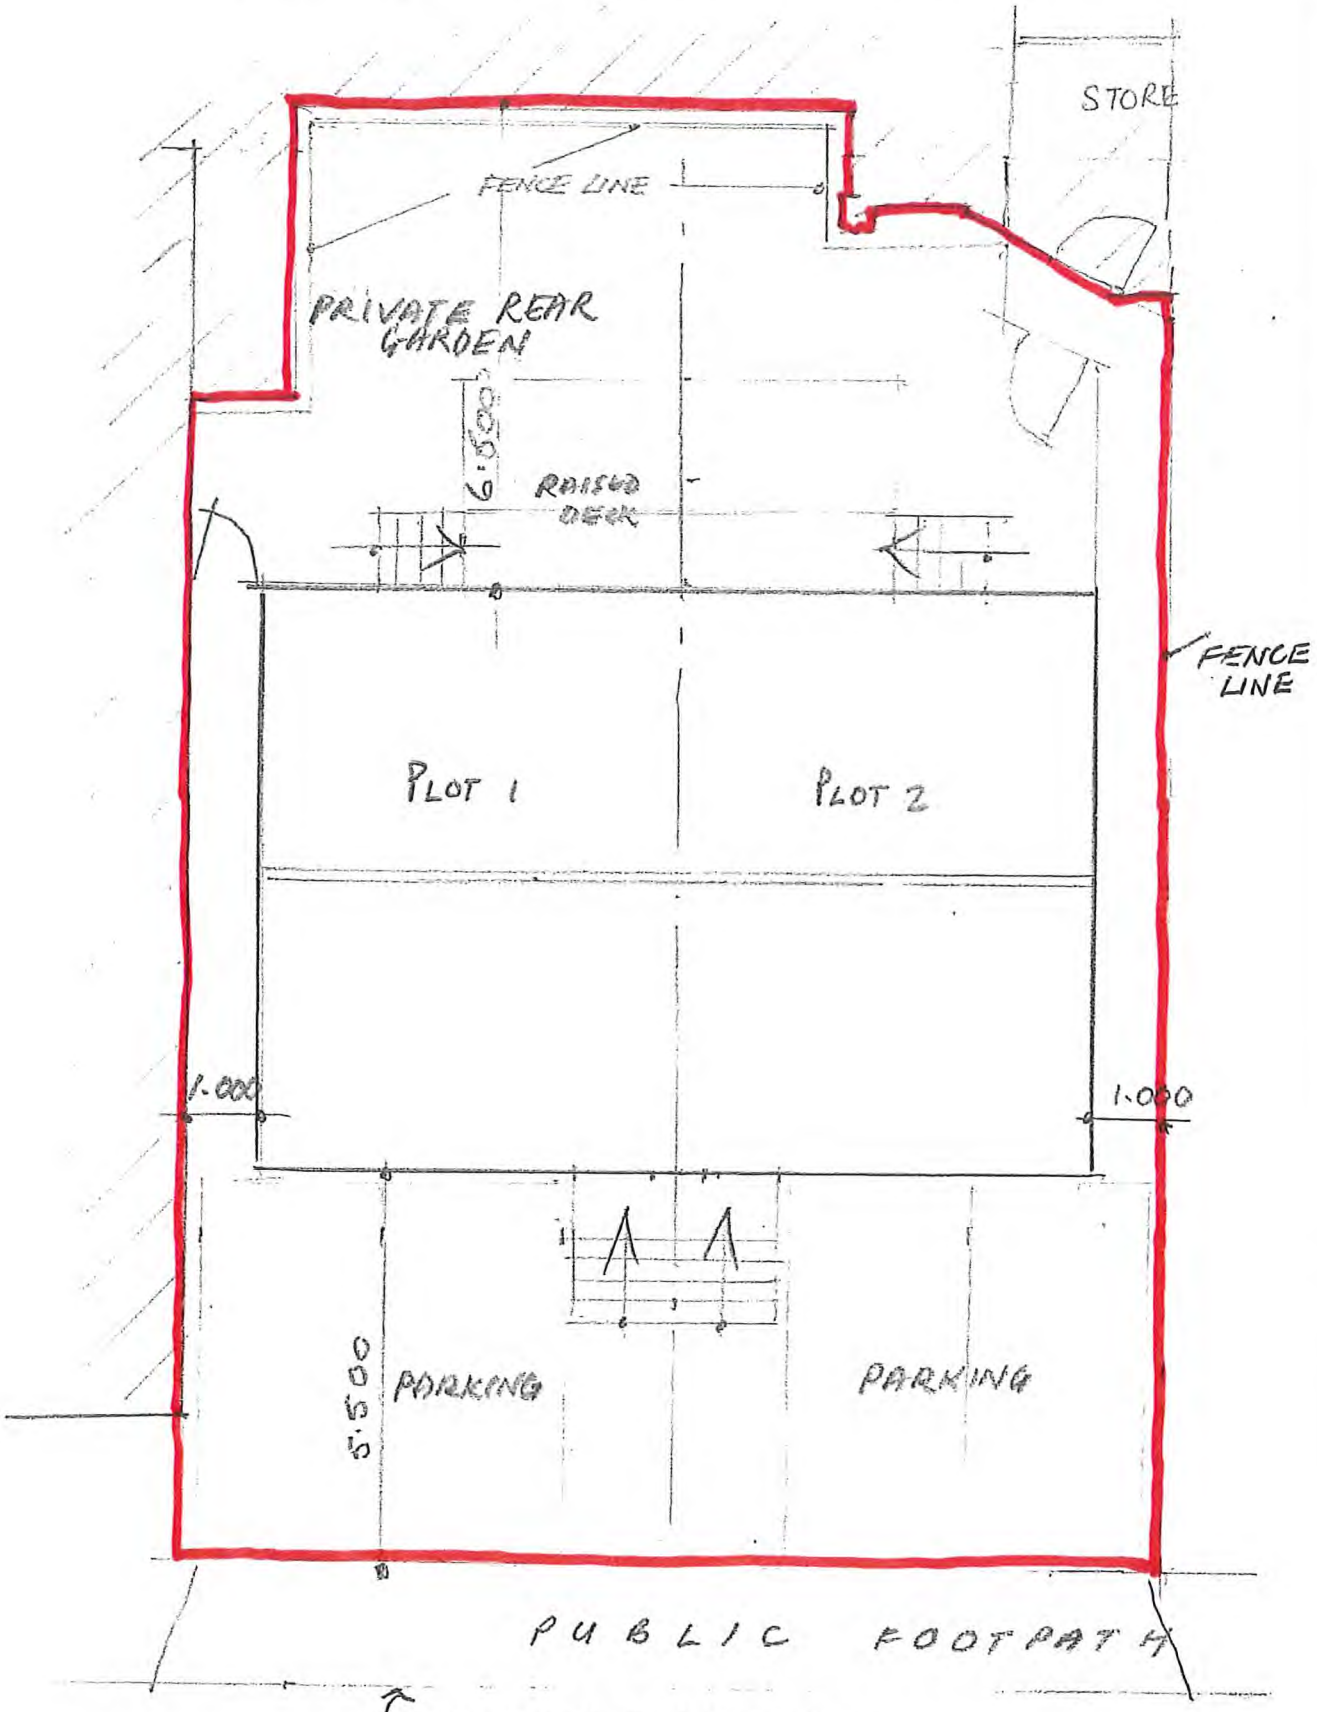

SITE LAYOUT SCALE 1:100