


Planning & Development

09 DEC 2009

Ref: 0965-09

- SITE LAYOUT PLAN
- FENLAND LODGE
- KING JOHN BANK • WALPOLE ST ANDREW
- MR I. ALI

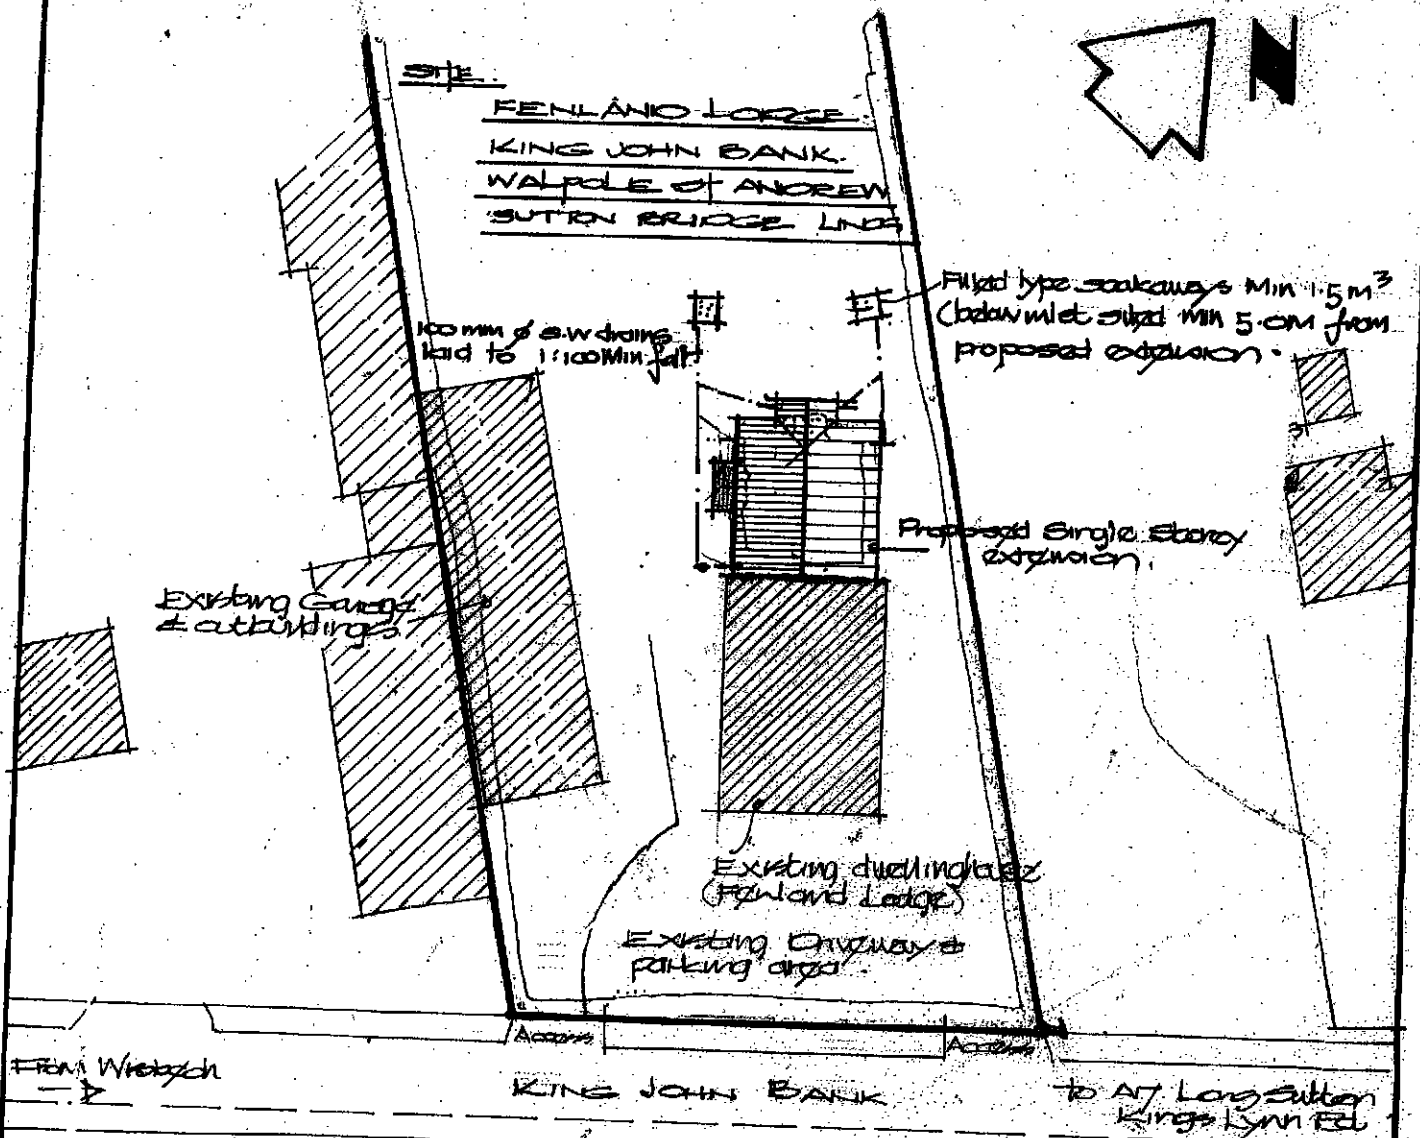

• BLOCK PLAN SCALE 1/500 •

• DWG NO 9462/SP1 •

Ashby & Partners
Walsbych Auction Halls (offered on site)
The Chase, Walsbych, Kings Lynn
Tel: 01323 555333