




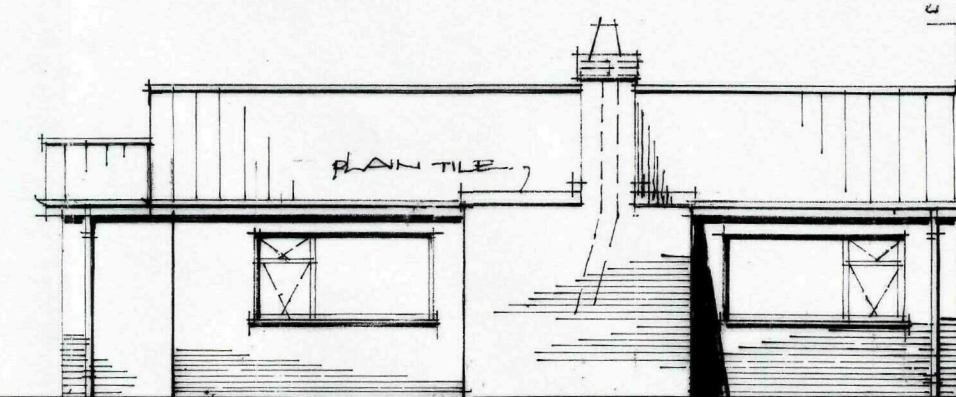

✓ FRONT ELEVATION UNALTERED ✓

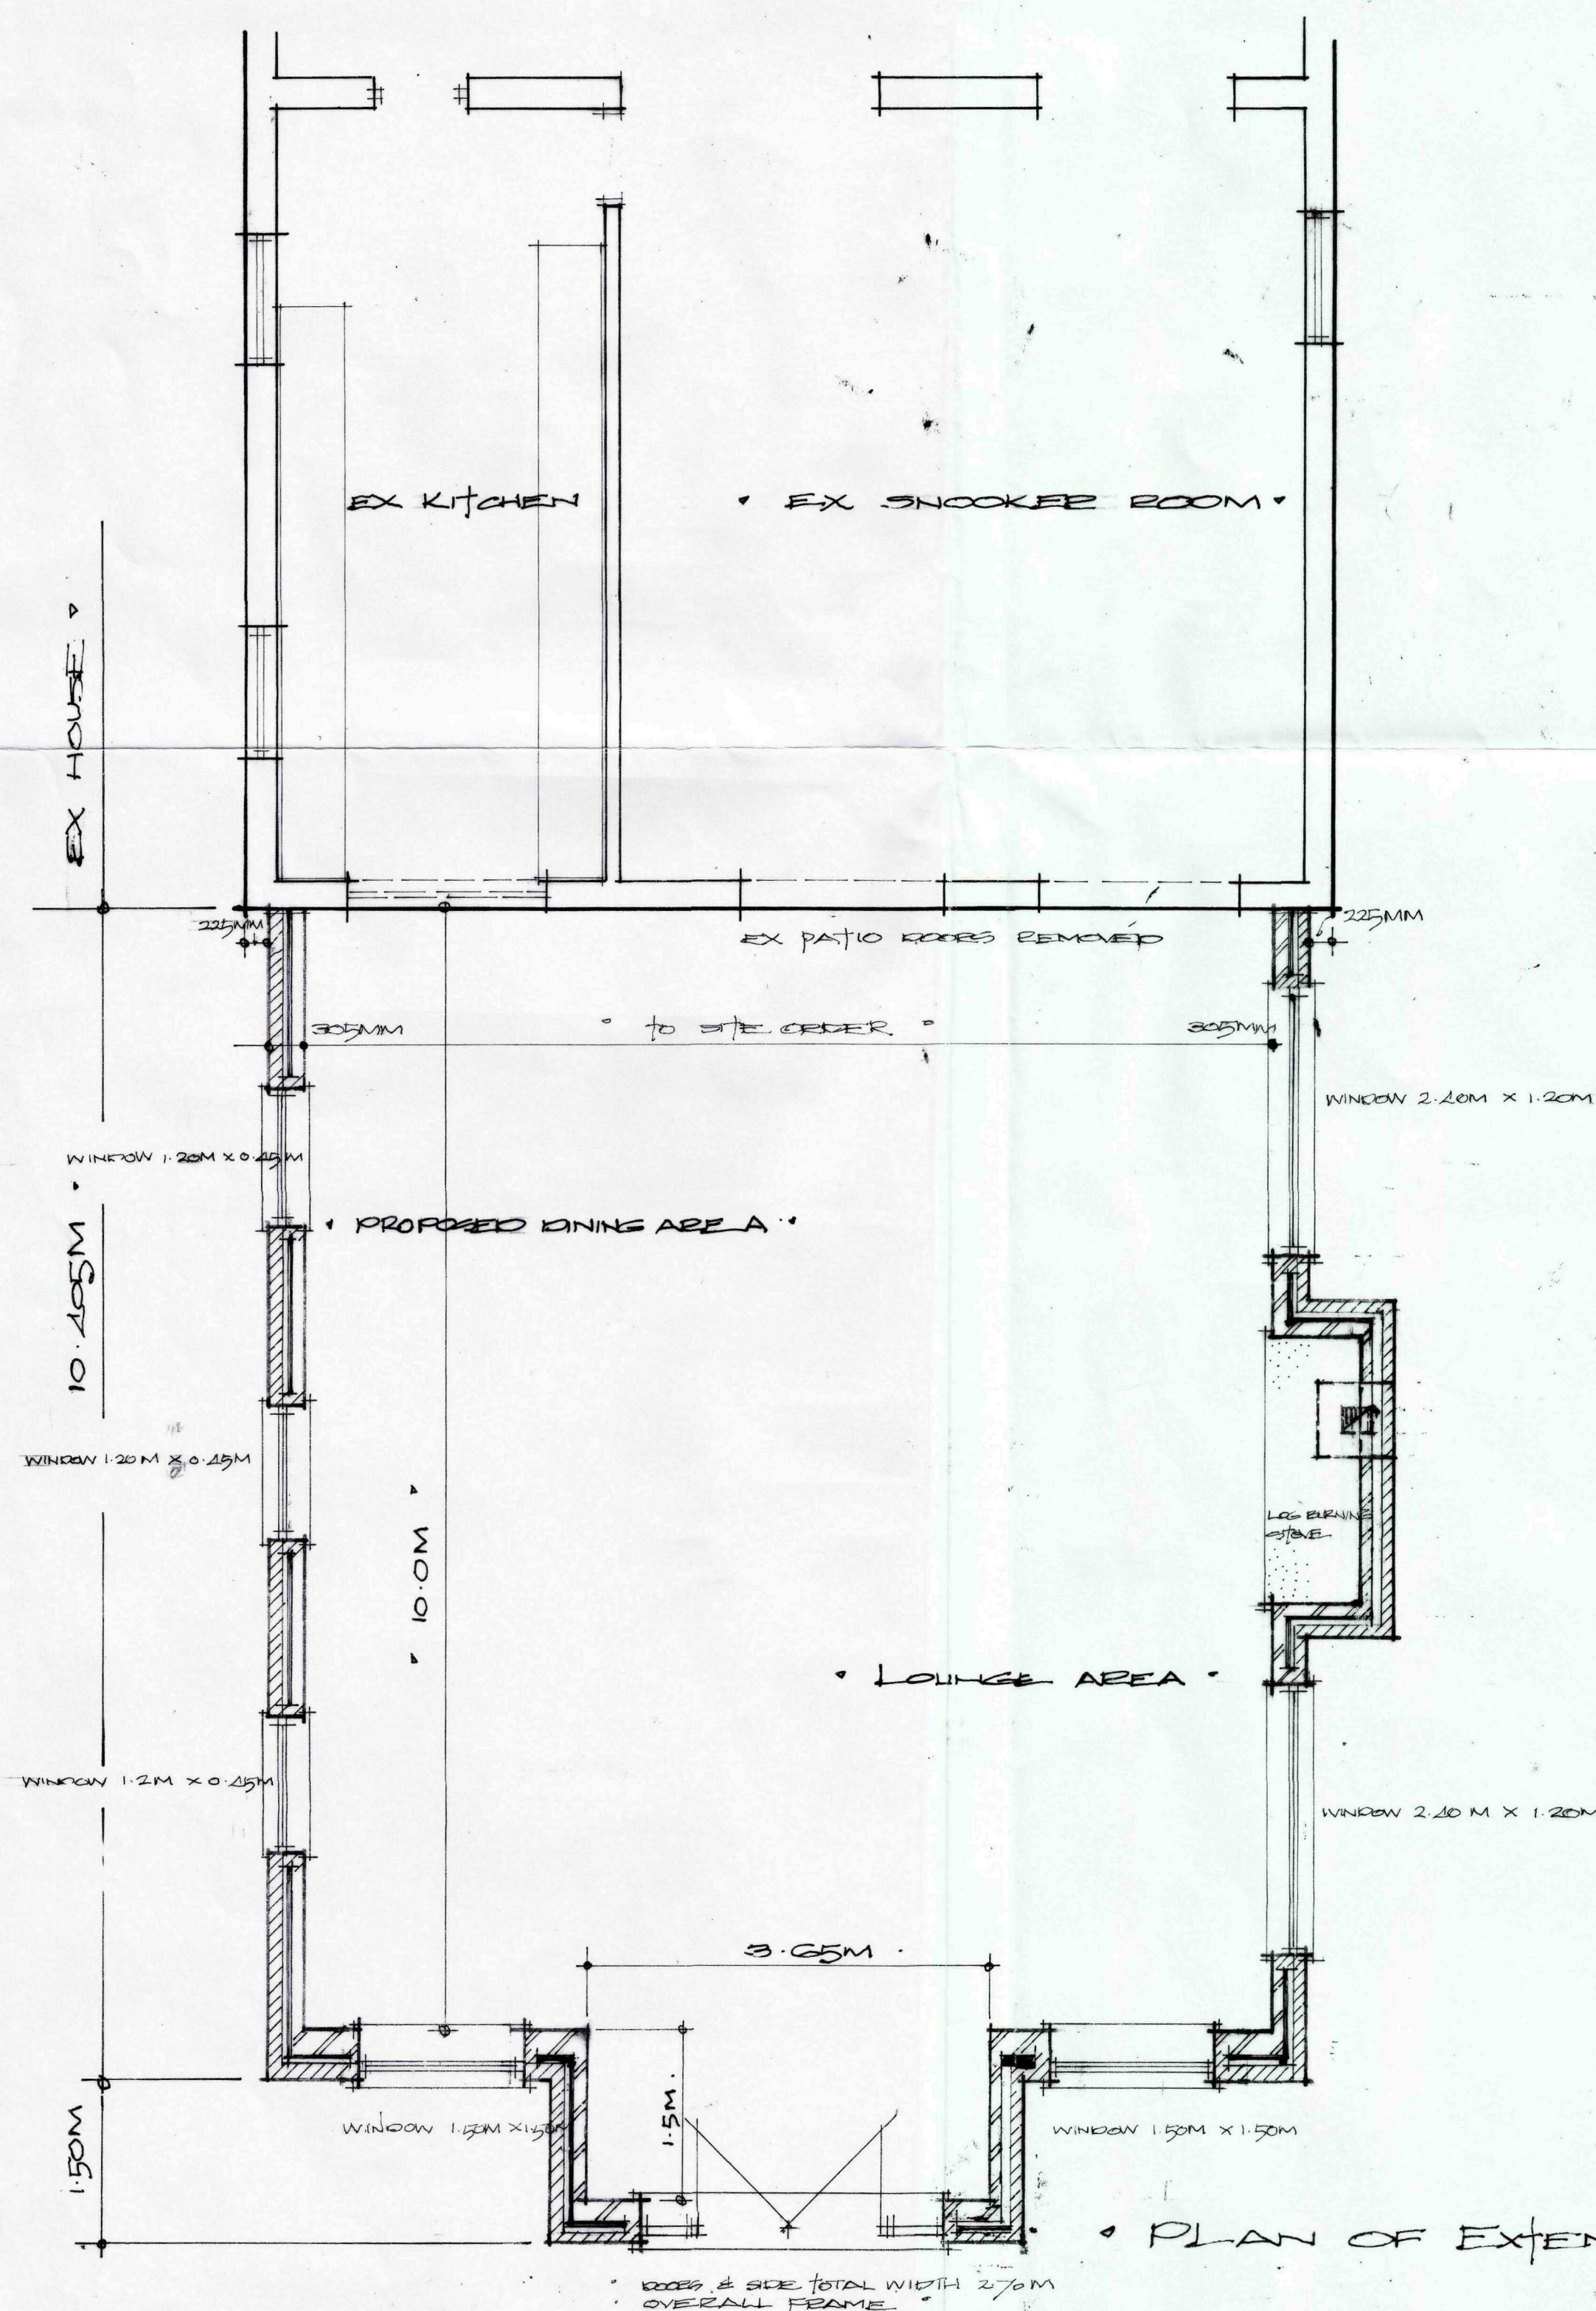

- Full construction details to be added

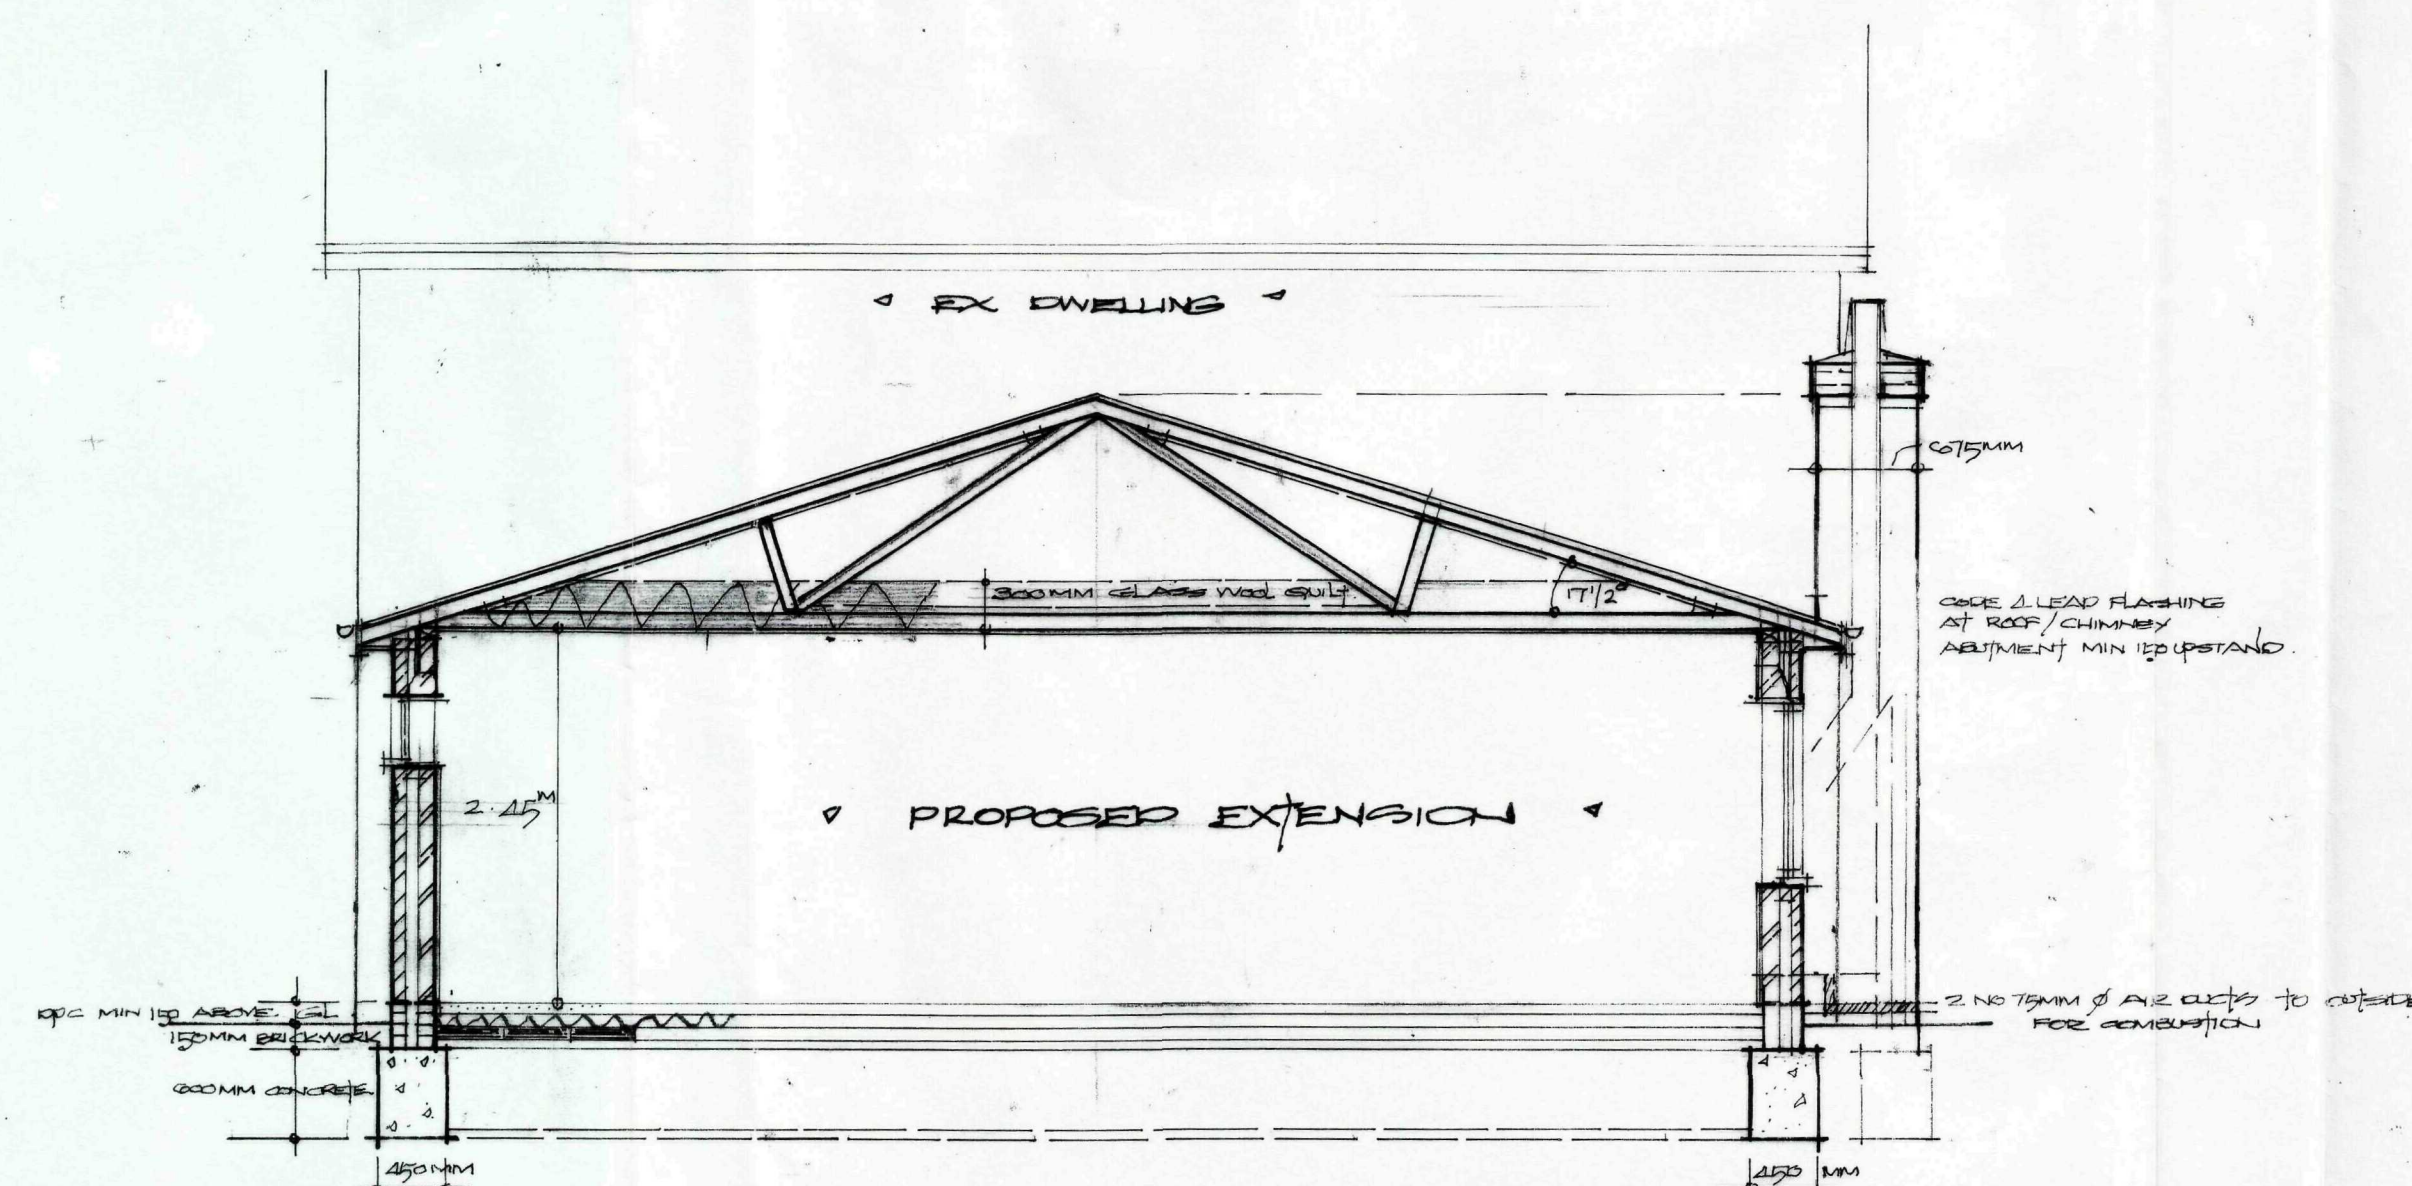

SECTION

SHDC  
Planning & Development  
09 DEC 2009  
Ref: 0965-09

- REVISED PLANS OF EXTENSION.
- FENLAND LODGE.
- KING JOHN BANK.
- WALPOLE ST ANDREW LINKS.

ASHLEY & PERKINS.  
WINTERBACH AUCTION HALLS (Clifford Cross)  
THE CHAPEL, WINTERBACH PELESIEF  
TEL & FAX 01215 555923.  
MOBILE 07928 134272  
EMAIL CWPERKINS25@HOTMAIL.COM NOV 09

REVISIONS

ENGINE NO 9462 / WD2 =

SCALE  $1/50 \pm 1/100$ .