
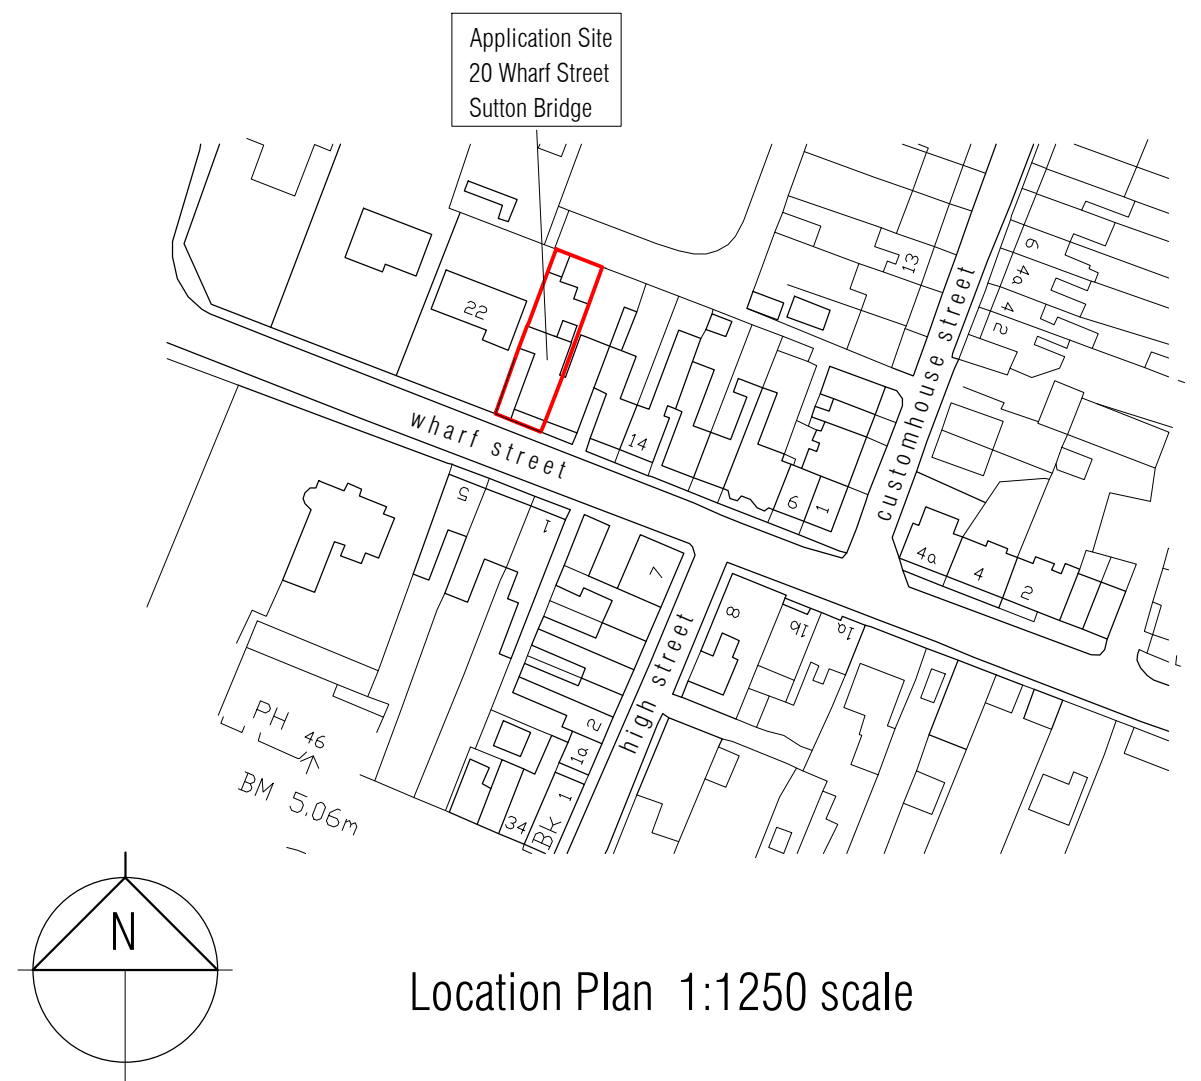


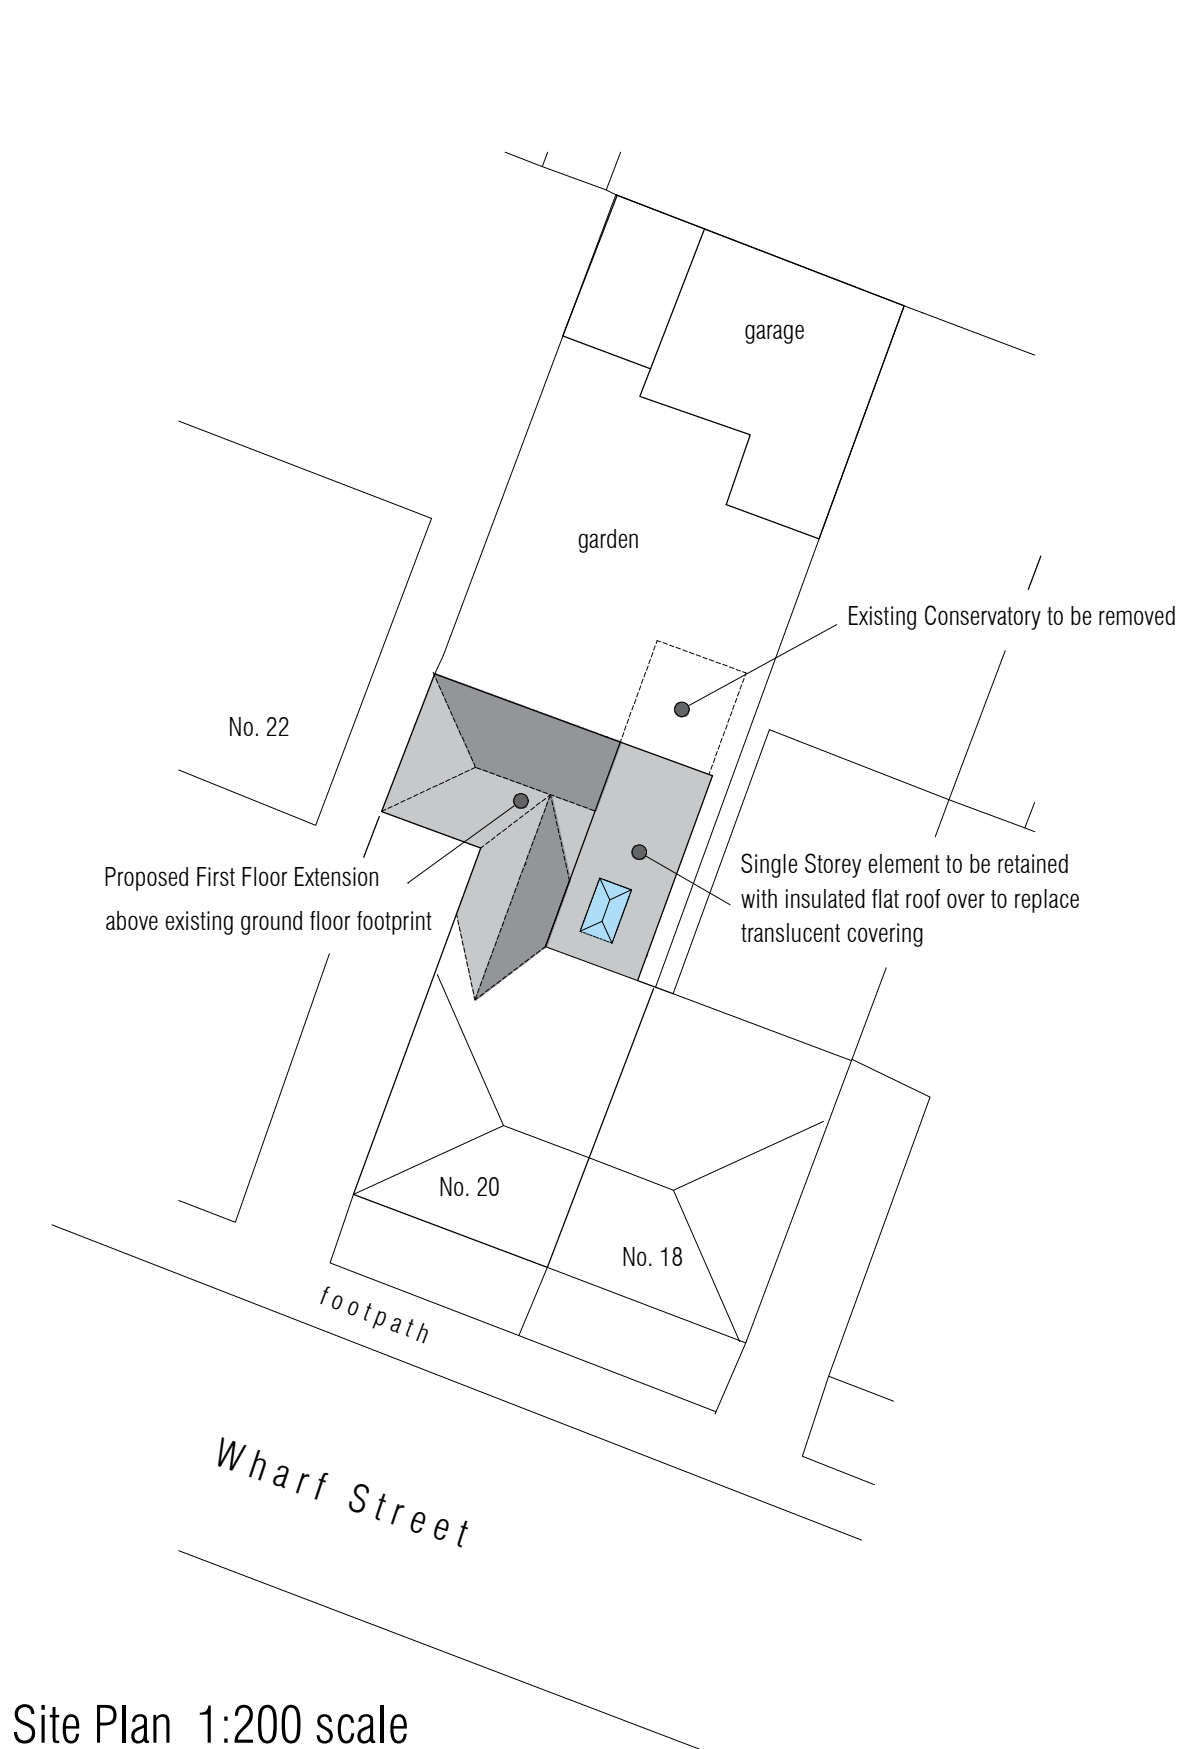

revA - 12/25 - roof line to extension lowered to satisfy LPA request
SHDC Planning App Ref H18-0966-25