


PLAN A.

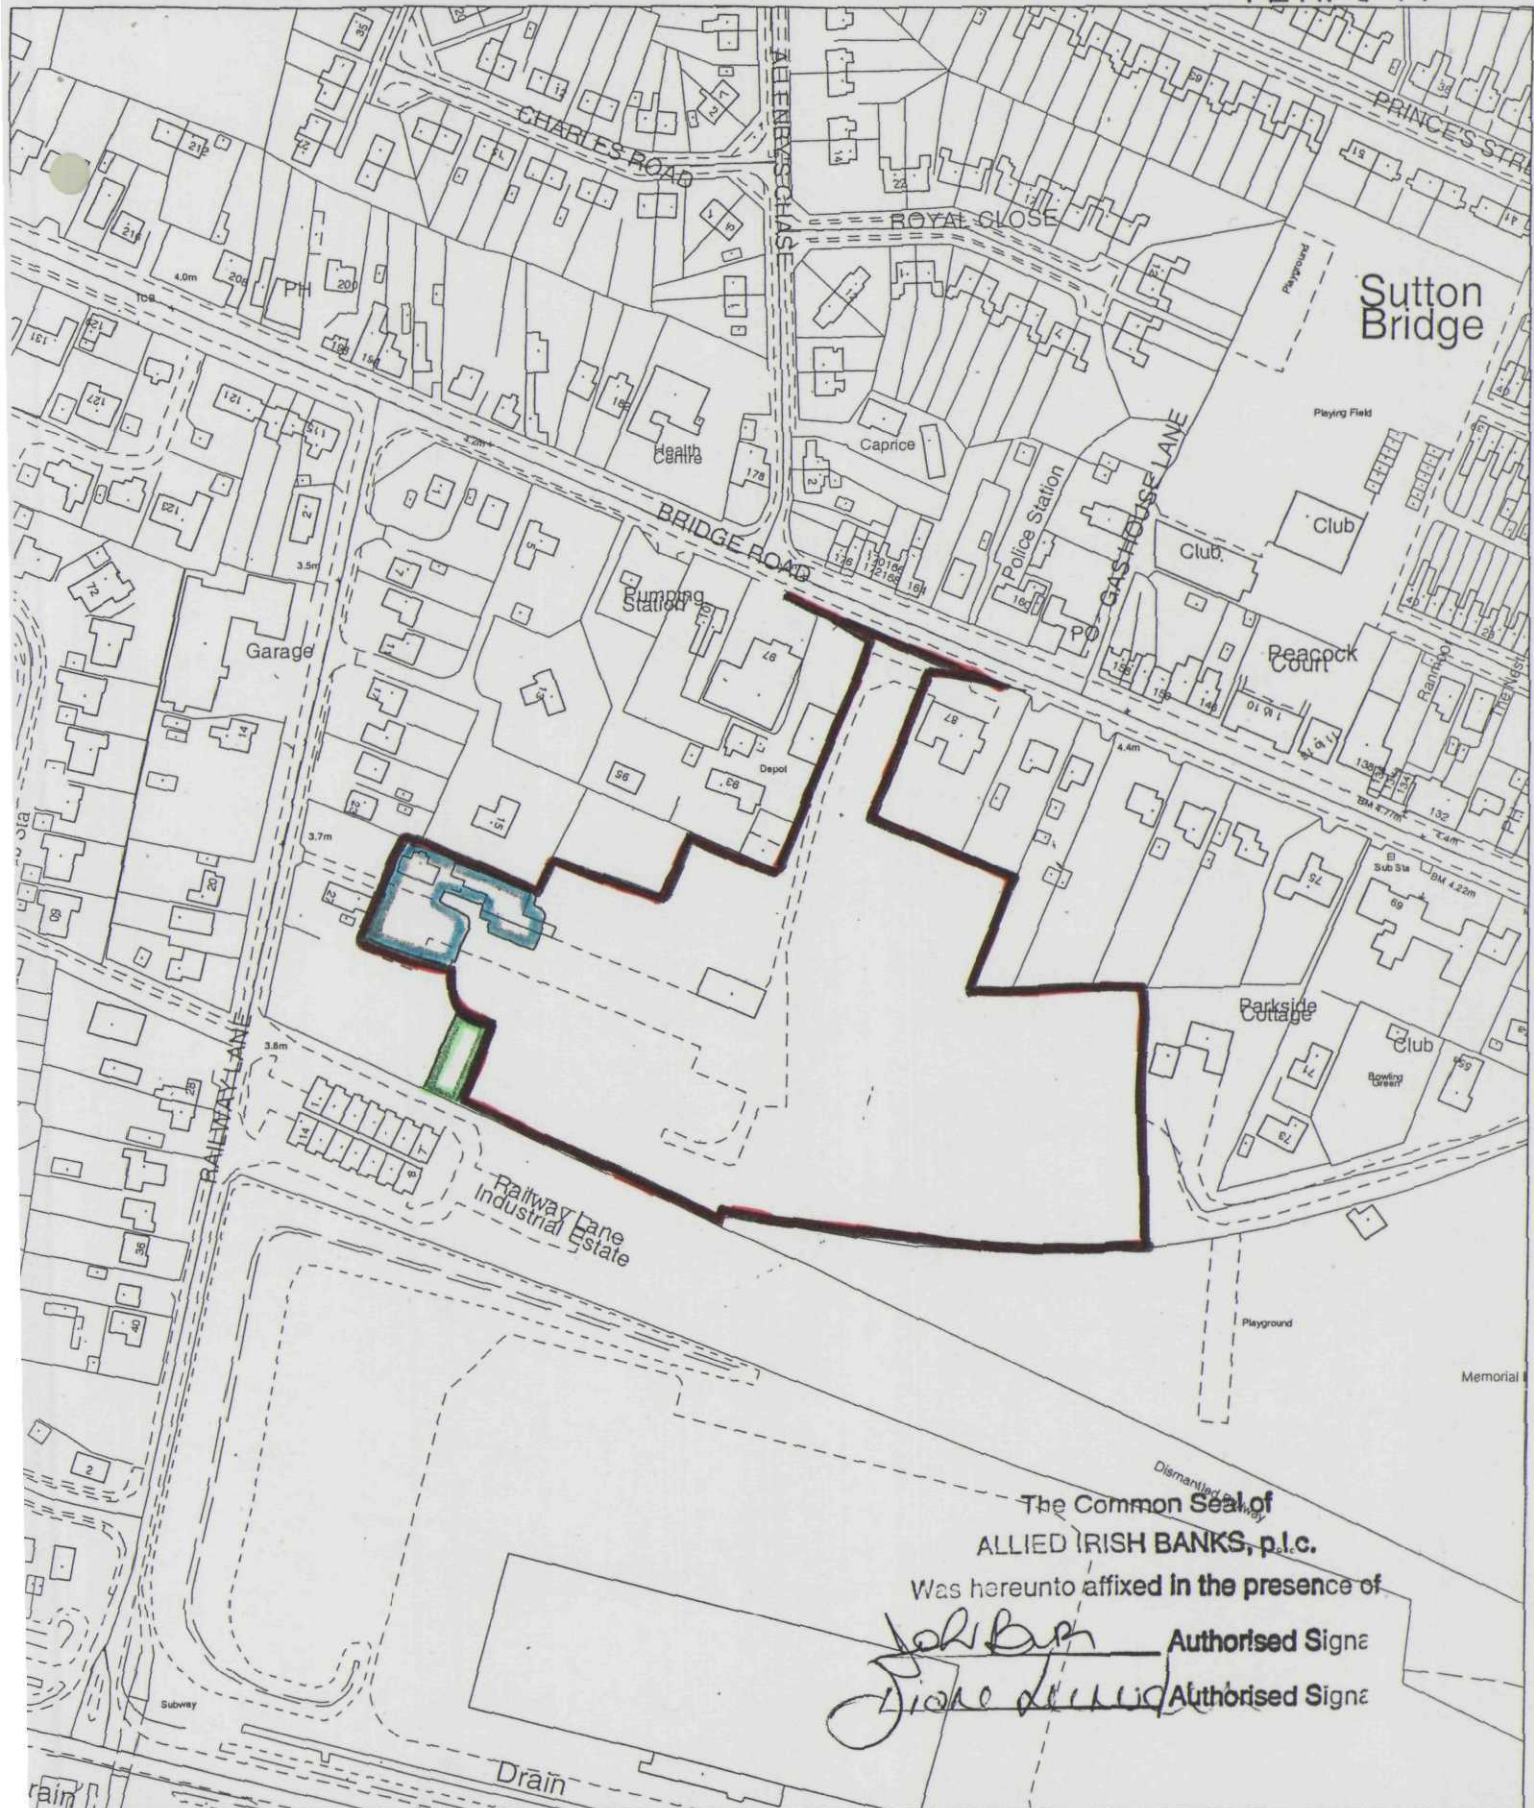

The Common Seal of
ALLIED IRISH BANKS, p.l.c.

Was hereunto affixed in the presence of

John Barry Authorised Signa
John Barry Authorised Signa

S O U T H

HOLLAND
DISTRICT COUNCIL

Planning and Development
Council Offices, Priory Road, Spalding, Lincolnshire
PE36 2XE

Scale: 1:2500

March 2004

This map is reproduced from Ordnance Survey material with permission of Ordnance Survey on behalf of Her Majesty's Stationery Office (c) Crown copyright. Unauthorised reproduction infringes Crown copyright and may lead to prosecution or civil proceedings. South Holland District Council 100018215 2004

