
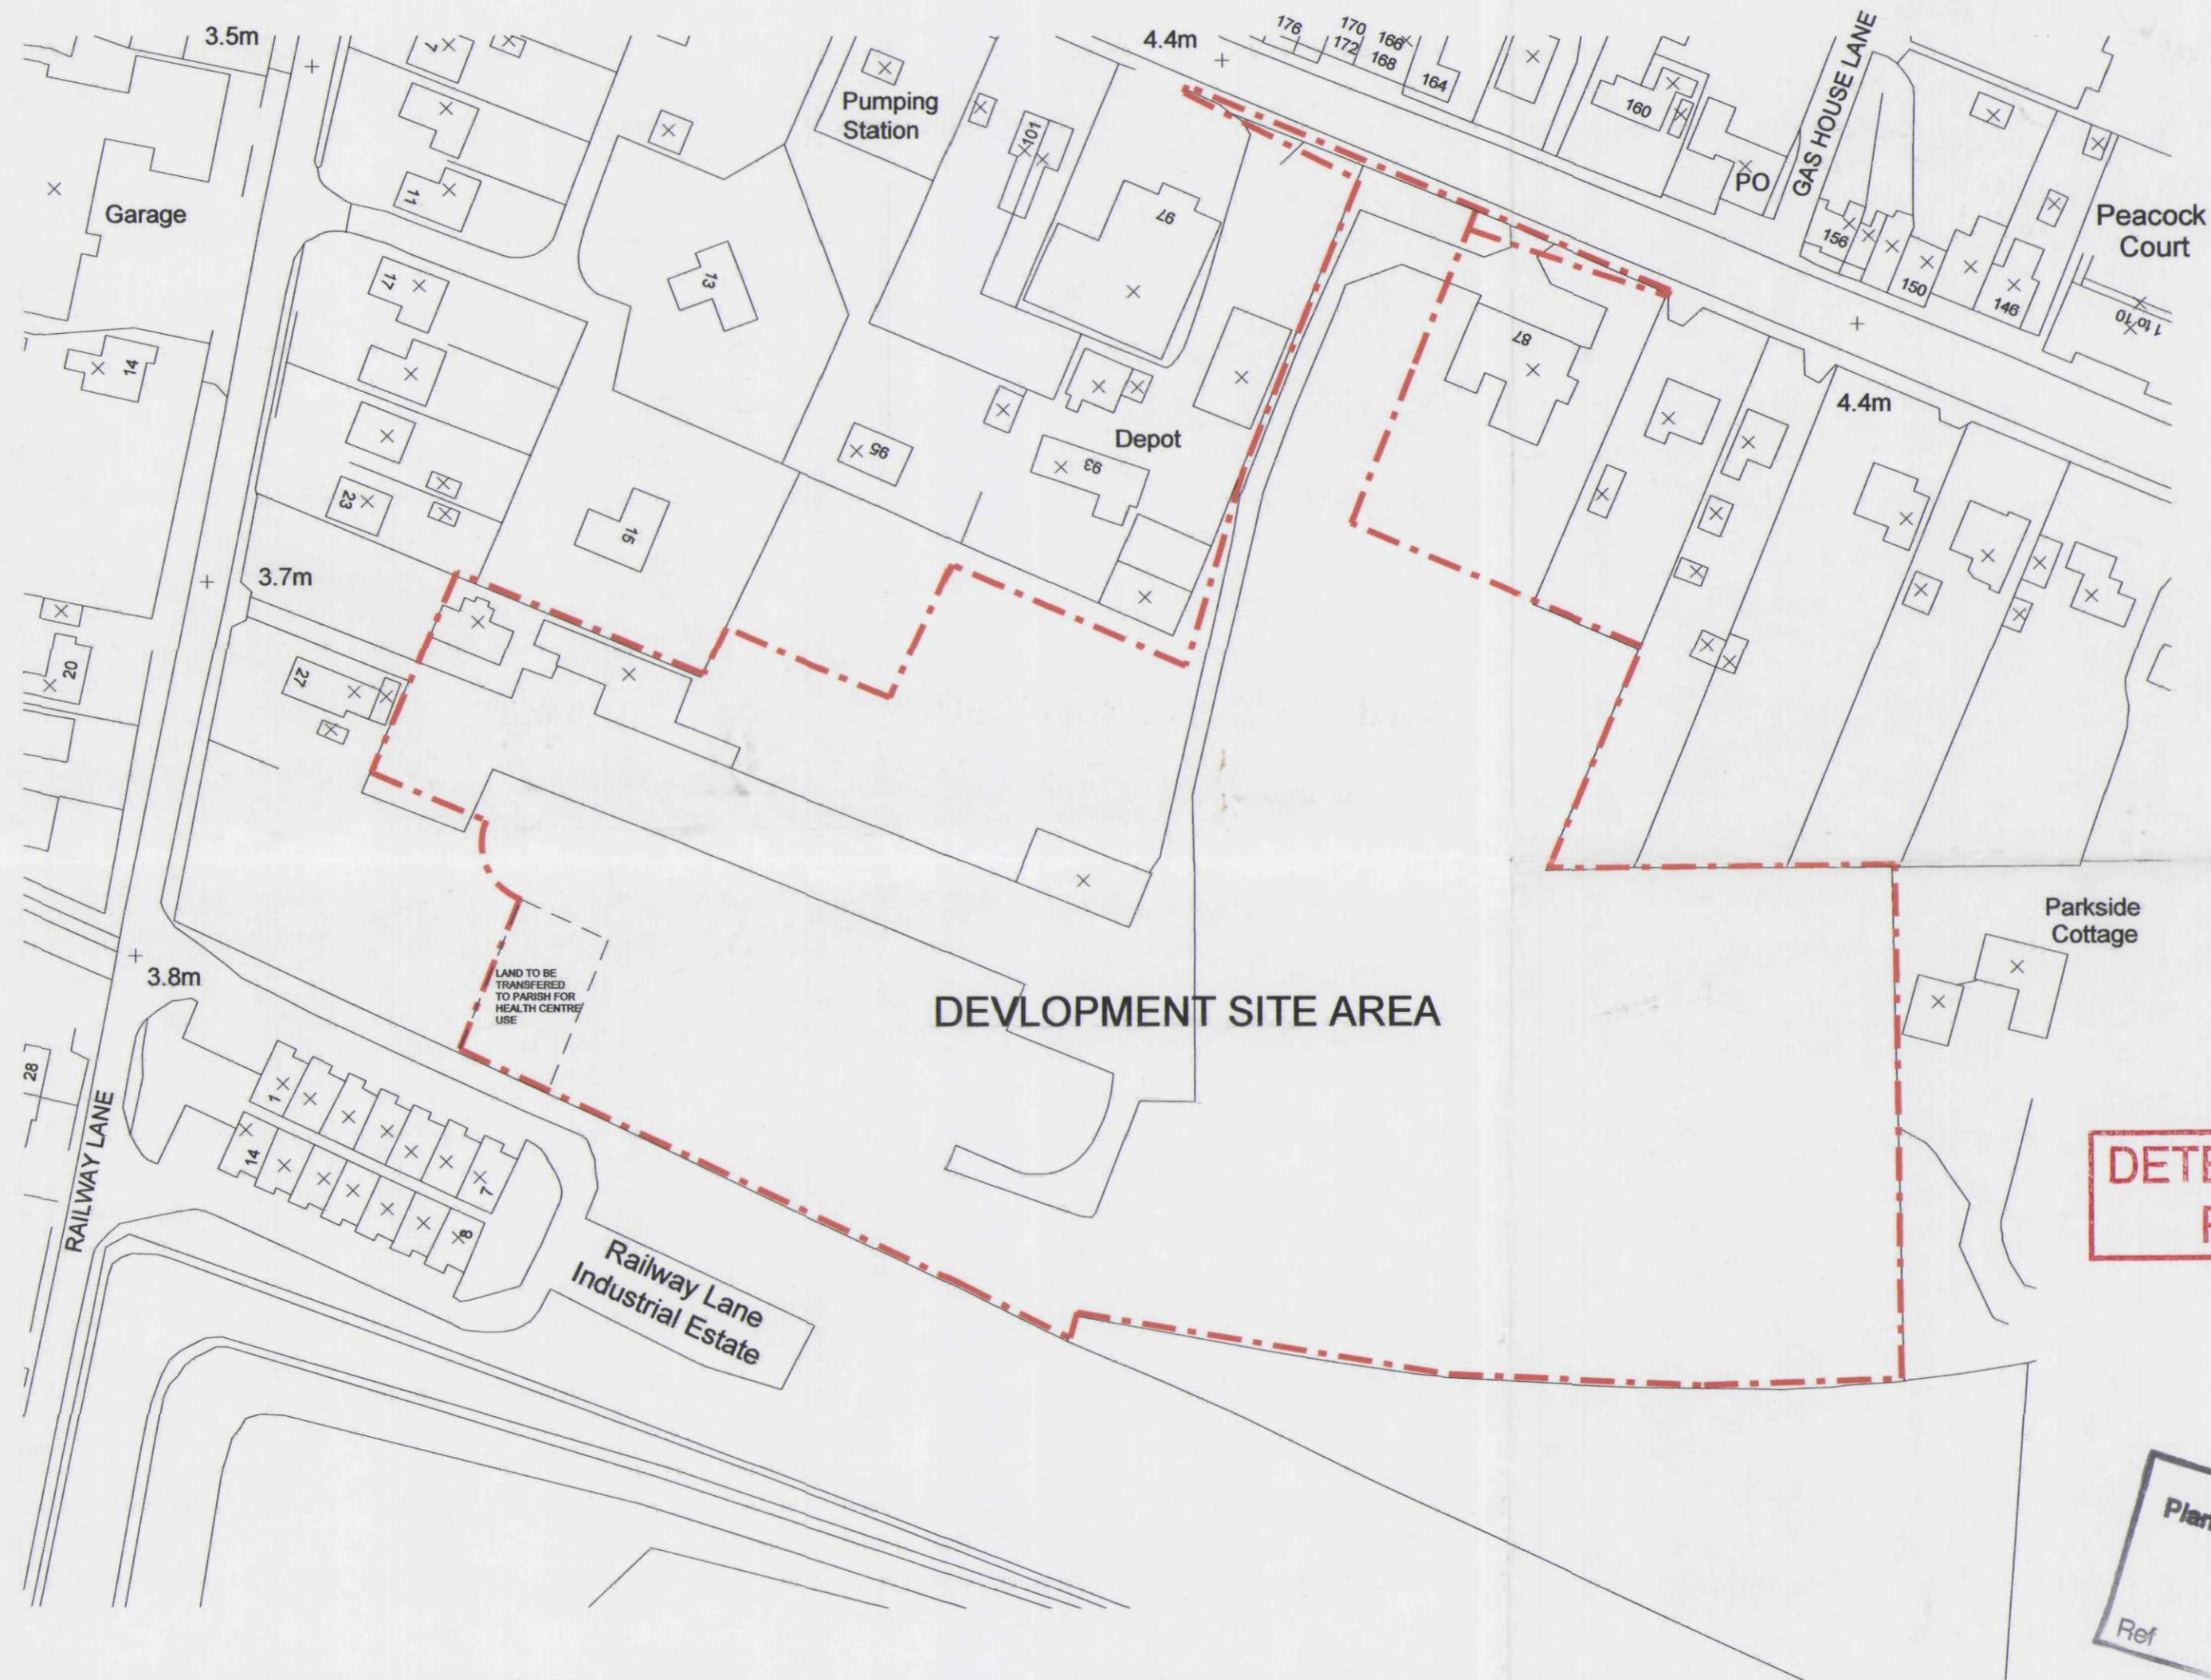


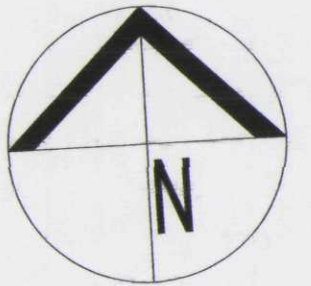

LOCATION PLAN

REVISION:

Peter Humphrey Associates
ARCHITECTURAL DESIGN AND BUILDING

PROJECT

Residential Development
Off Bridge Road
Sutton Bridge, Lincs
Existing Site Area

CLIENT

Cannon Kirk Ltd

DATE 05/2003 SCALE 1:1000 JOB No. 2535 / P01

REV.	DETAILS	DATE

DO NOT SCALE FROM THIS DRAWING
COPYRIGHT: THIS DRAWING MUST NOT BE ISSUED,
LOANED OR COPIED
WITHOUT THE CONSENT OF PETER HUMPHREY ASSOCIATES



Peter Humphrey Associates
ARCHITECTURAL DESIGN AND BUILDING
TELEPHONE 01945 466 966
FAX 01945 466 433
E-MAIL:
info@peterhumphrey.co.uk
30 OLD MARKET WISBECH CAMBS PE13 1NB



British Institute of
Architectural Technologists

SHDC
Planning & Development
- 5 AUG 2003
Ref 0971/03