
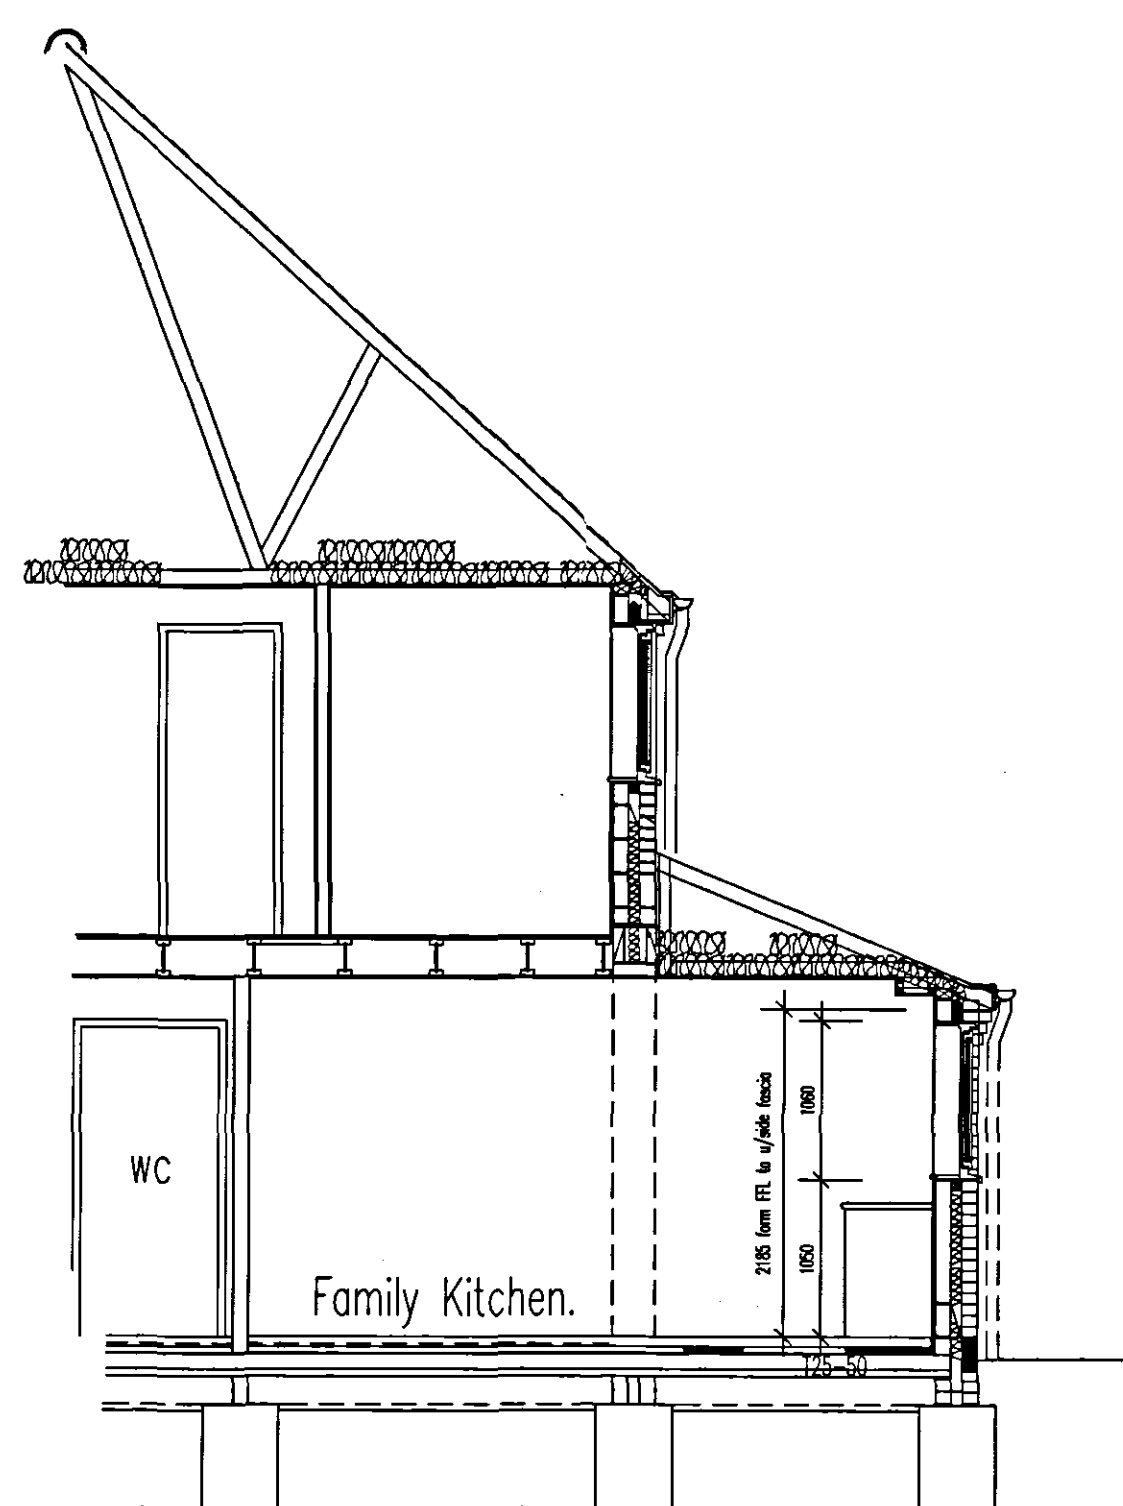
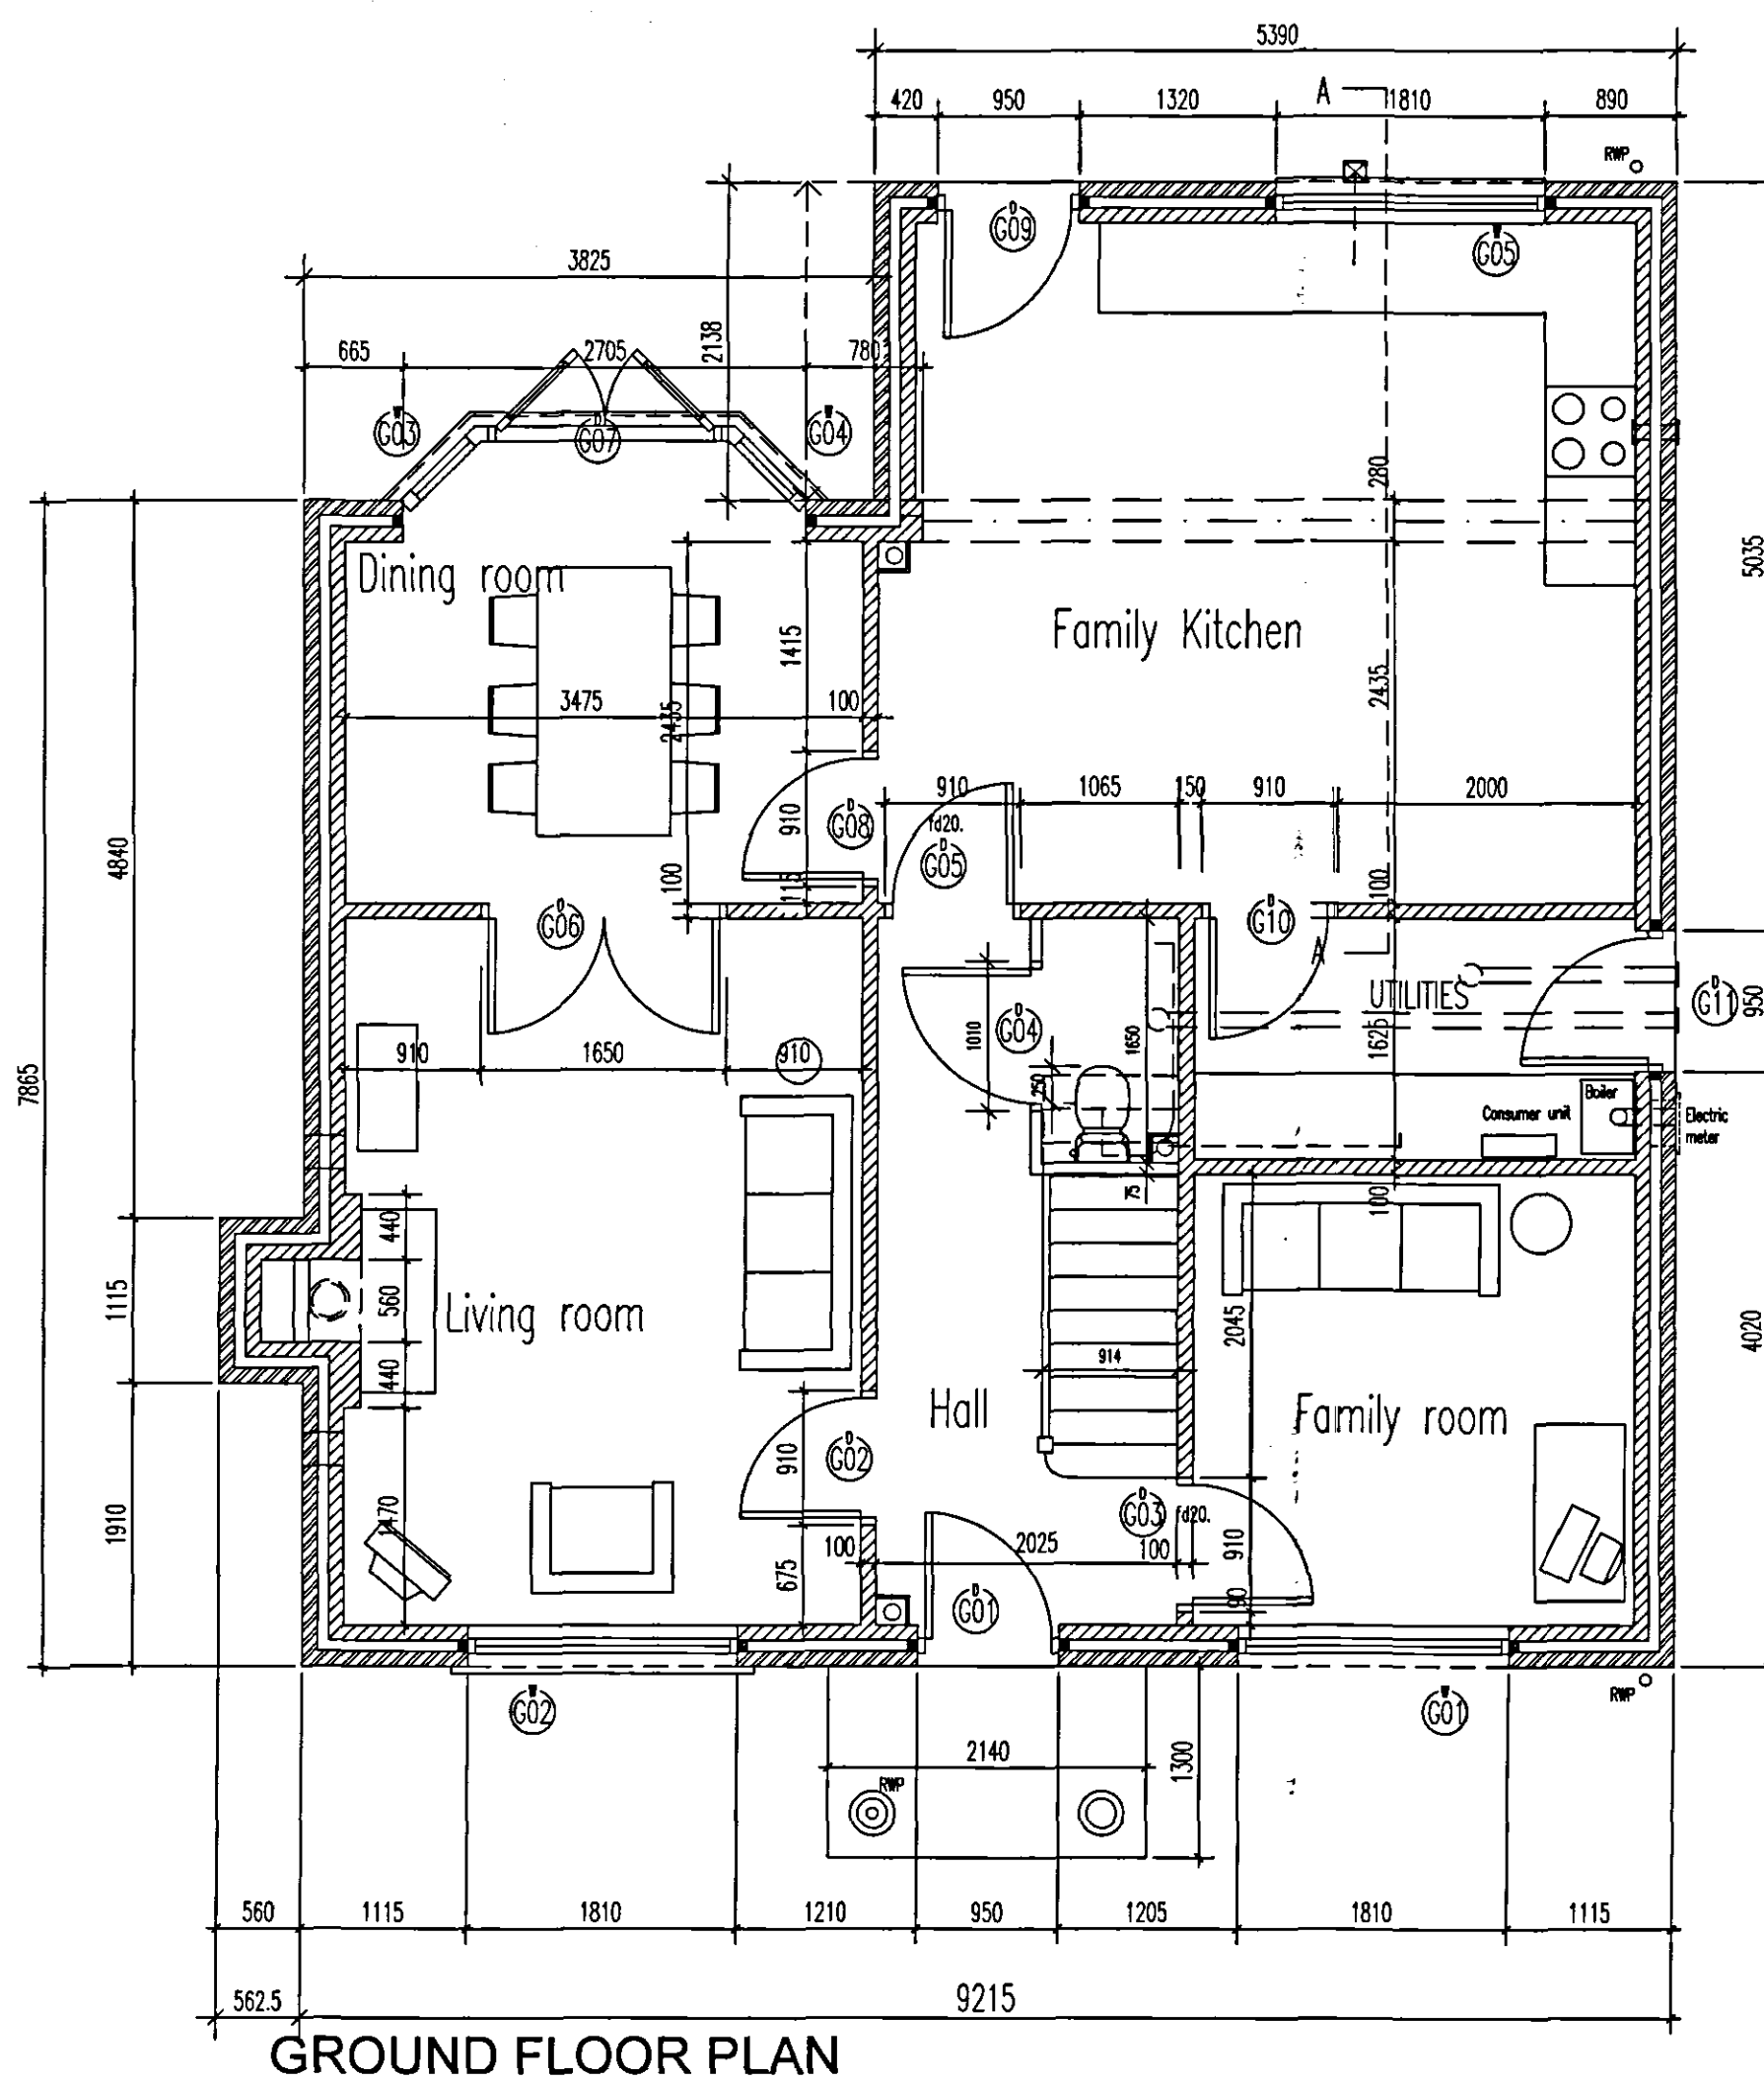
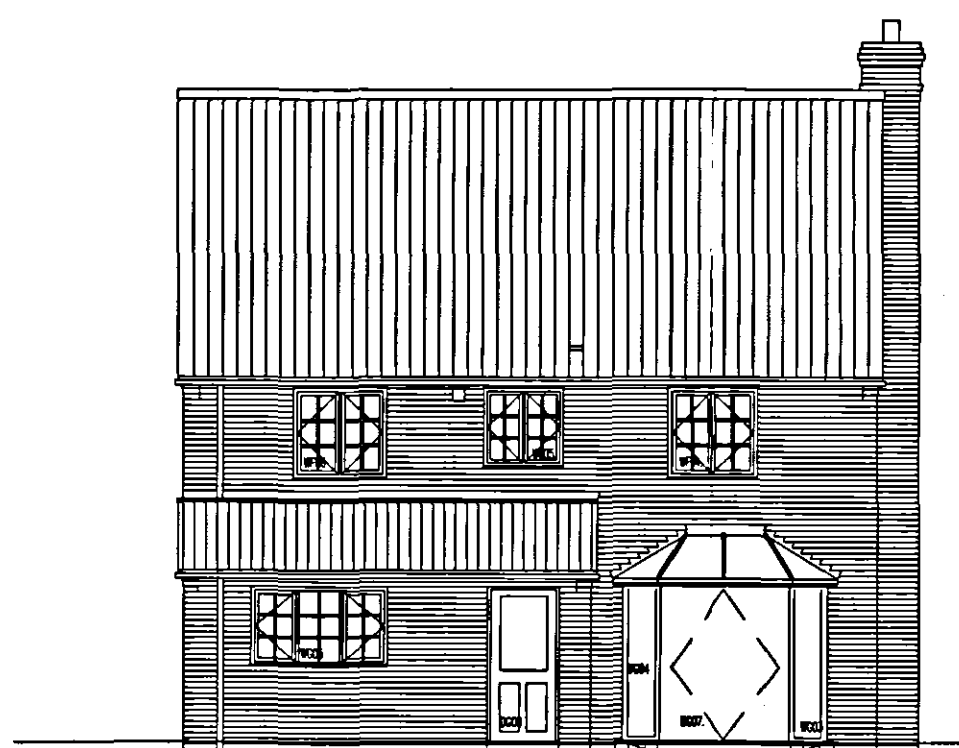
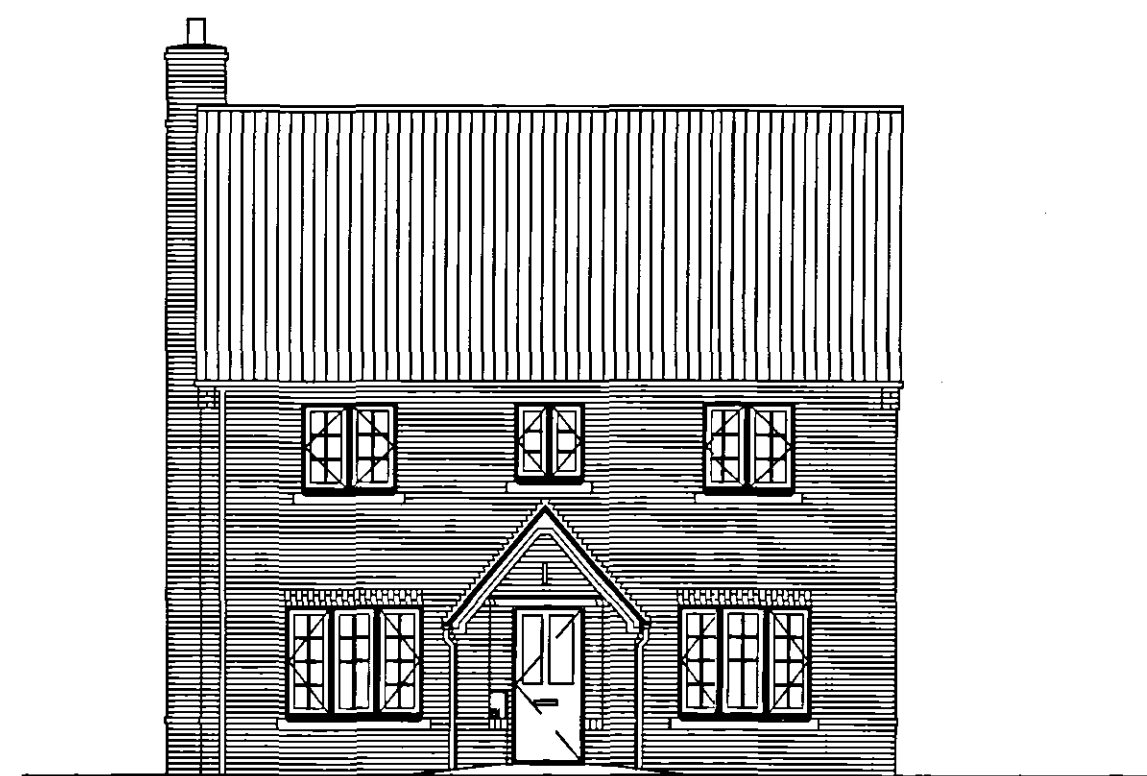


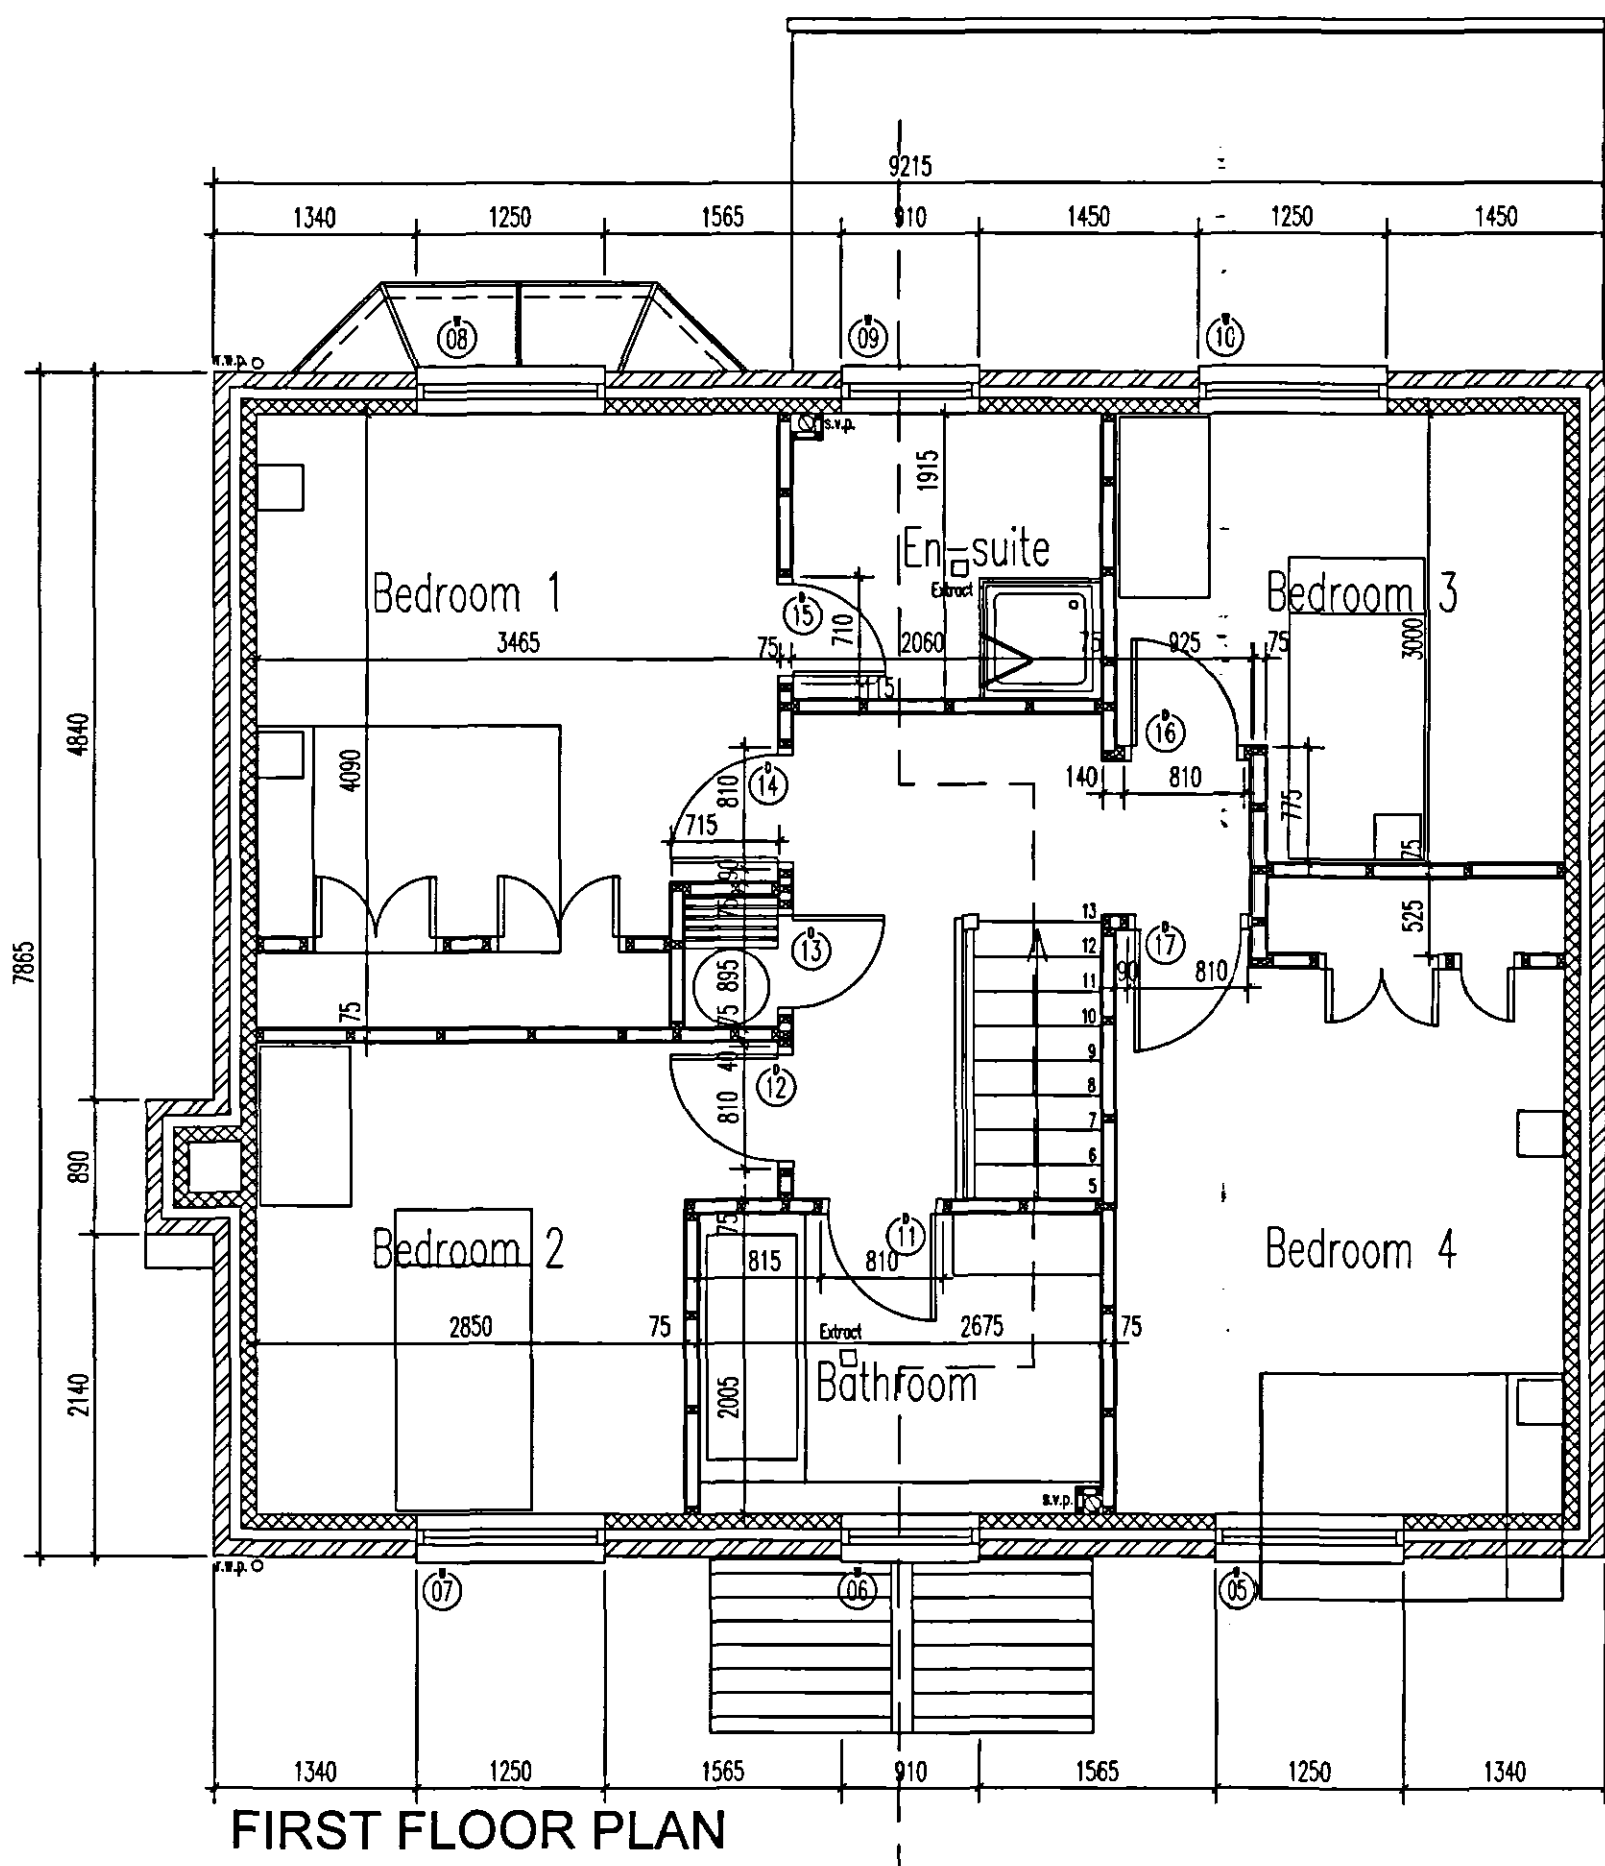

Refer to Finishes
Schedule Sheets for
details of the external
finishes to each house
and group

notes

- Contractors are responsible for checking dimensions, tolerances and references. Any discrepancy to be verified with Peter Humphrey Associates Limited before proceeding with the works.
- Where a detail is covered by drawings to different scales the larger scale drawing is to be worked to.
- Figured dimensions to be worked to in all cases.

AMENDED PLAN
A-1

DETERMINED
PLAN

Planning & Development
04 FEB 2004
Ref 0971/03

HOUSE TYPE
T4.2 Extended

Peter Humphrey Associates
ARCHITECTURAL DESIGN AND BUILDING

PROJECT
RESIDENTIAL DEVELOPMENT

ADDRESS
OFF SUTTON BRIDGE ROAD
SUTTON BRIDGE
LINCOLNSHIRE

CLIENT
CANNON KIRK HOMES

DATE DEC 2003 SCALE 1/50 & 100 DRAWN BY RB

JOB NO 2535 P_13 REVISION

DO NOT SCALE FROM THIS DRAWING
COPYRIGHT: THIS DRAWING MUST NOT BE ISSUED, LOANED OR COPIED
WITHOUT THE CONSENT OF PETER HUMPHREY ASSOCIATES LIMITED

Peter Humphrey Associates
ARCHITECTURAL DESIGN AND BUILDING
TELEPHONE 01945 486 966
FAX 01945 486 433
E-MAIL: info@peterhumphrey.co.uk
30 OLD MARKET WISBECH CAMBS PE15 1HB