
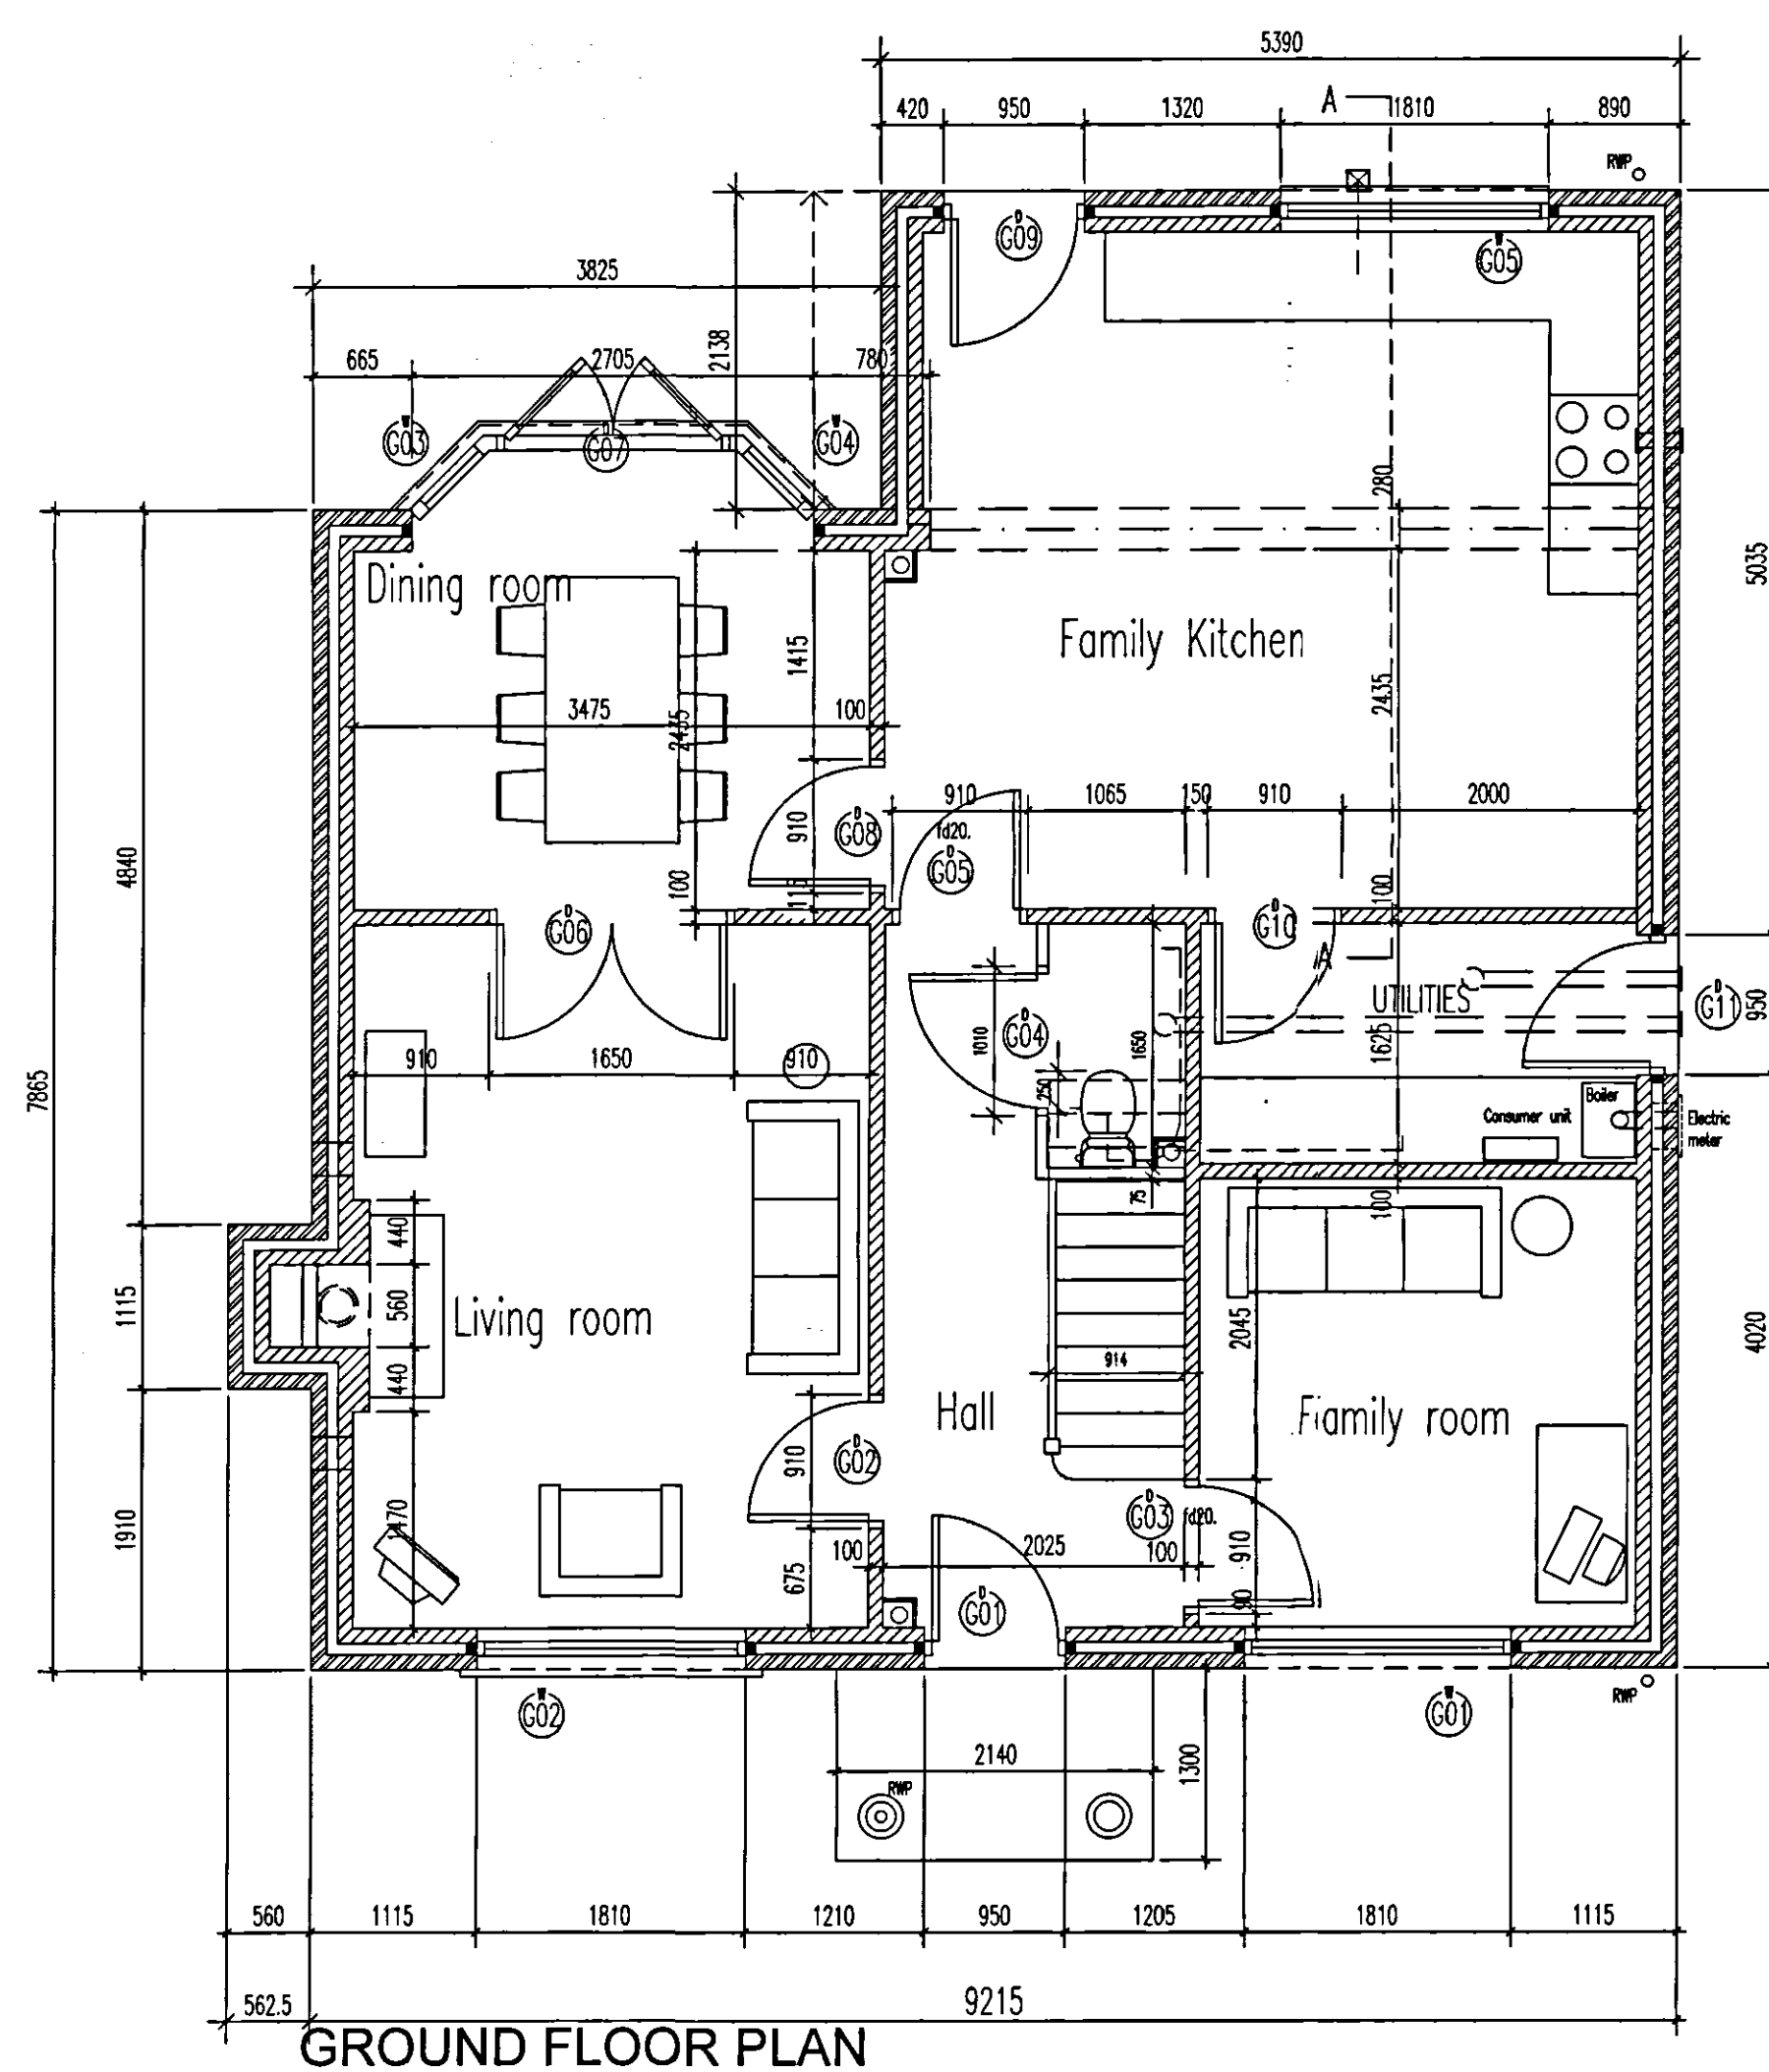
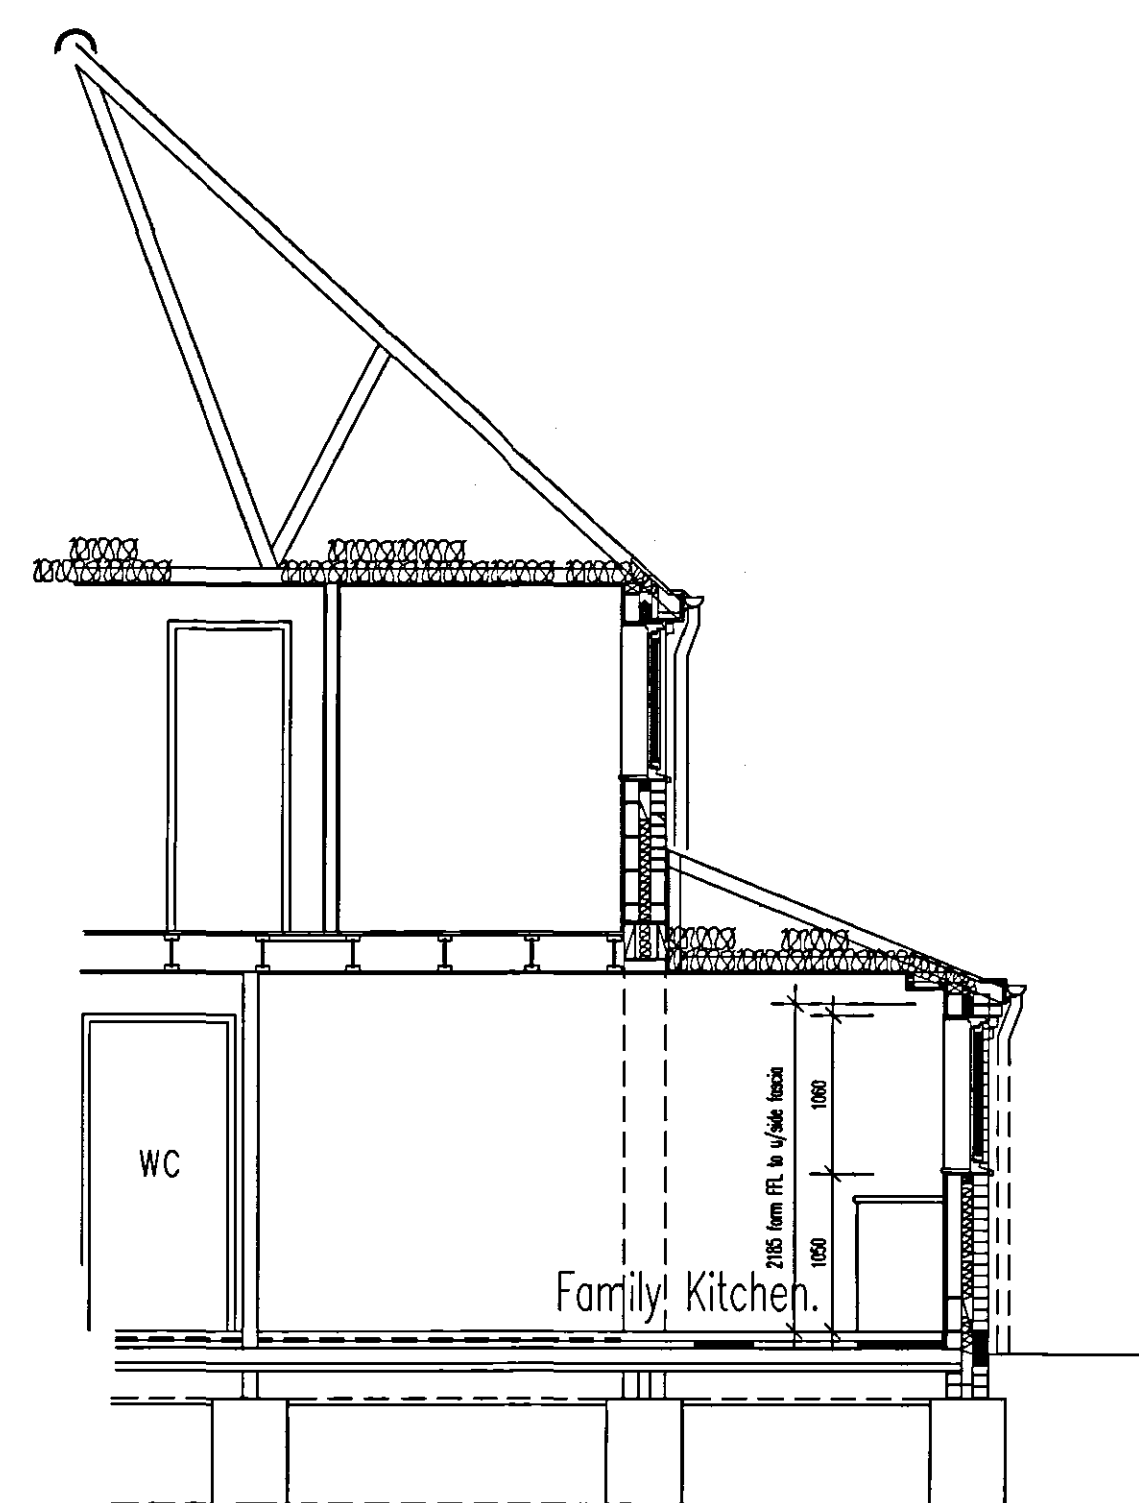
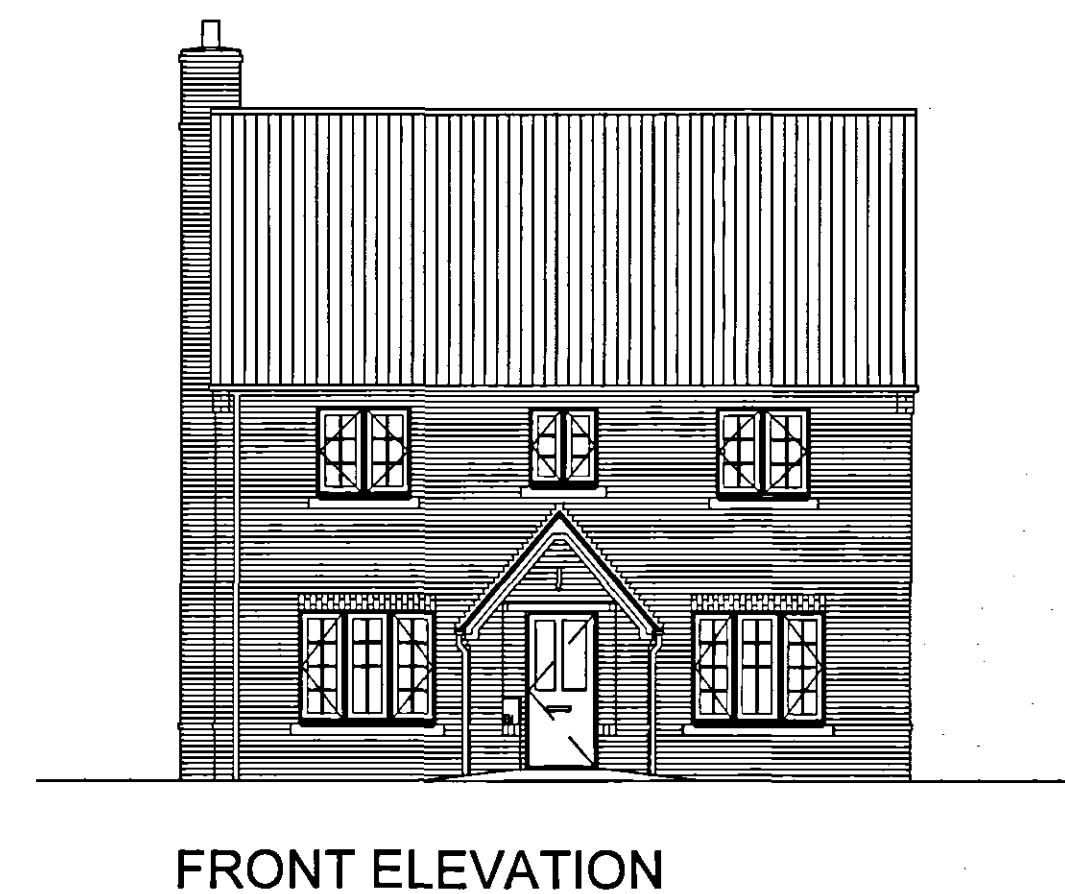


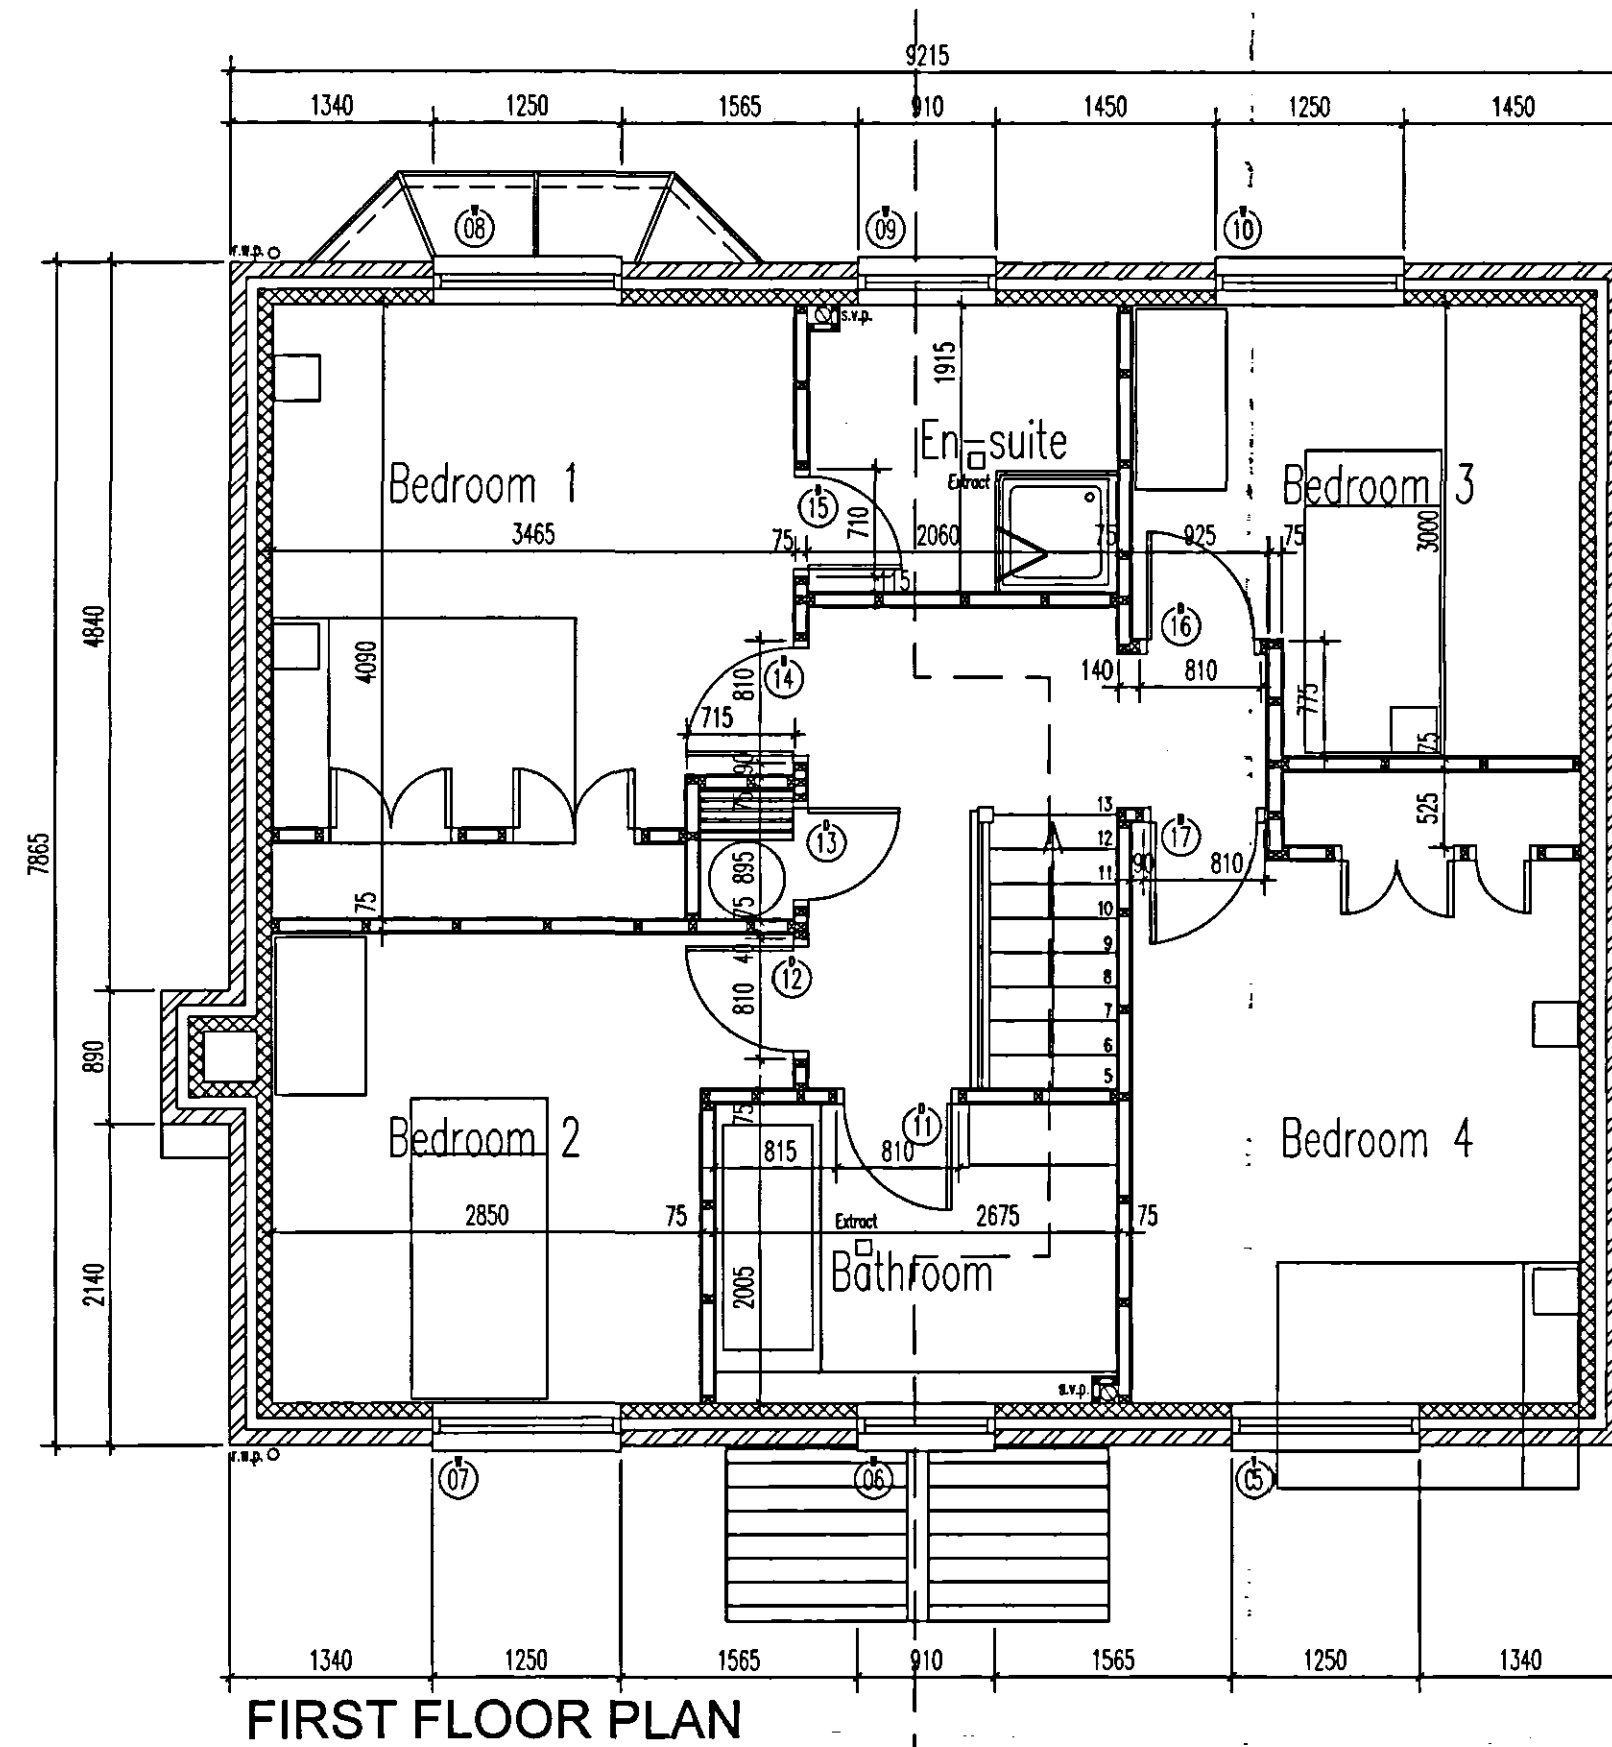

Refer to Finishes
Schedule Sheets for
details of the external
finishes to each house
and group

notes

- Contractors are responsible for checking dimensions, tolerances and references. Any discrepancy to be verified with Peter Humphrey Associates Limited before proceeding with the works.

- Where a detail is covered by drawings to different scales the larger scale drawing is to be worked to.

- Figured dimensions to be worked to in all cases.

Ref. A2

SMDC
Planning & Development
12 FEB 2004
Ref 0971 | 03

HOUSE TYPE

T4.2 Extended

Rev	Date	Description	1/18
<i>Peter Humphrey Associates</i> ARCHITECTURAL DESIGN AND BUILDING			
PROJECT			
RESIDENTIAL DEVELOPMENT			
ADDRESS			
OFF SUTTON BRIDGE ROAD			
SUTTON BRIDGE			
LINCOLNSHIRE			
CLIENT			
CANNON KIRK HOMES			
DATE	DEC 2003	SCALE	1/50 & 1/100
DRAWN BY		RB	
JOB NO 2535		P 13 REVISION	

DO NOT SCALE FROM THIS DRAWING

COPYRIGHT: THIS DRAWING MUST NOT BE ISSUED, LOANED OR COPIED
WITHOUT THE CONSENT OF PETER HUMPHREY ASSOCIATES LIMITED

