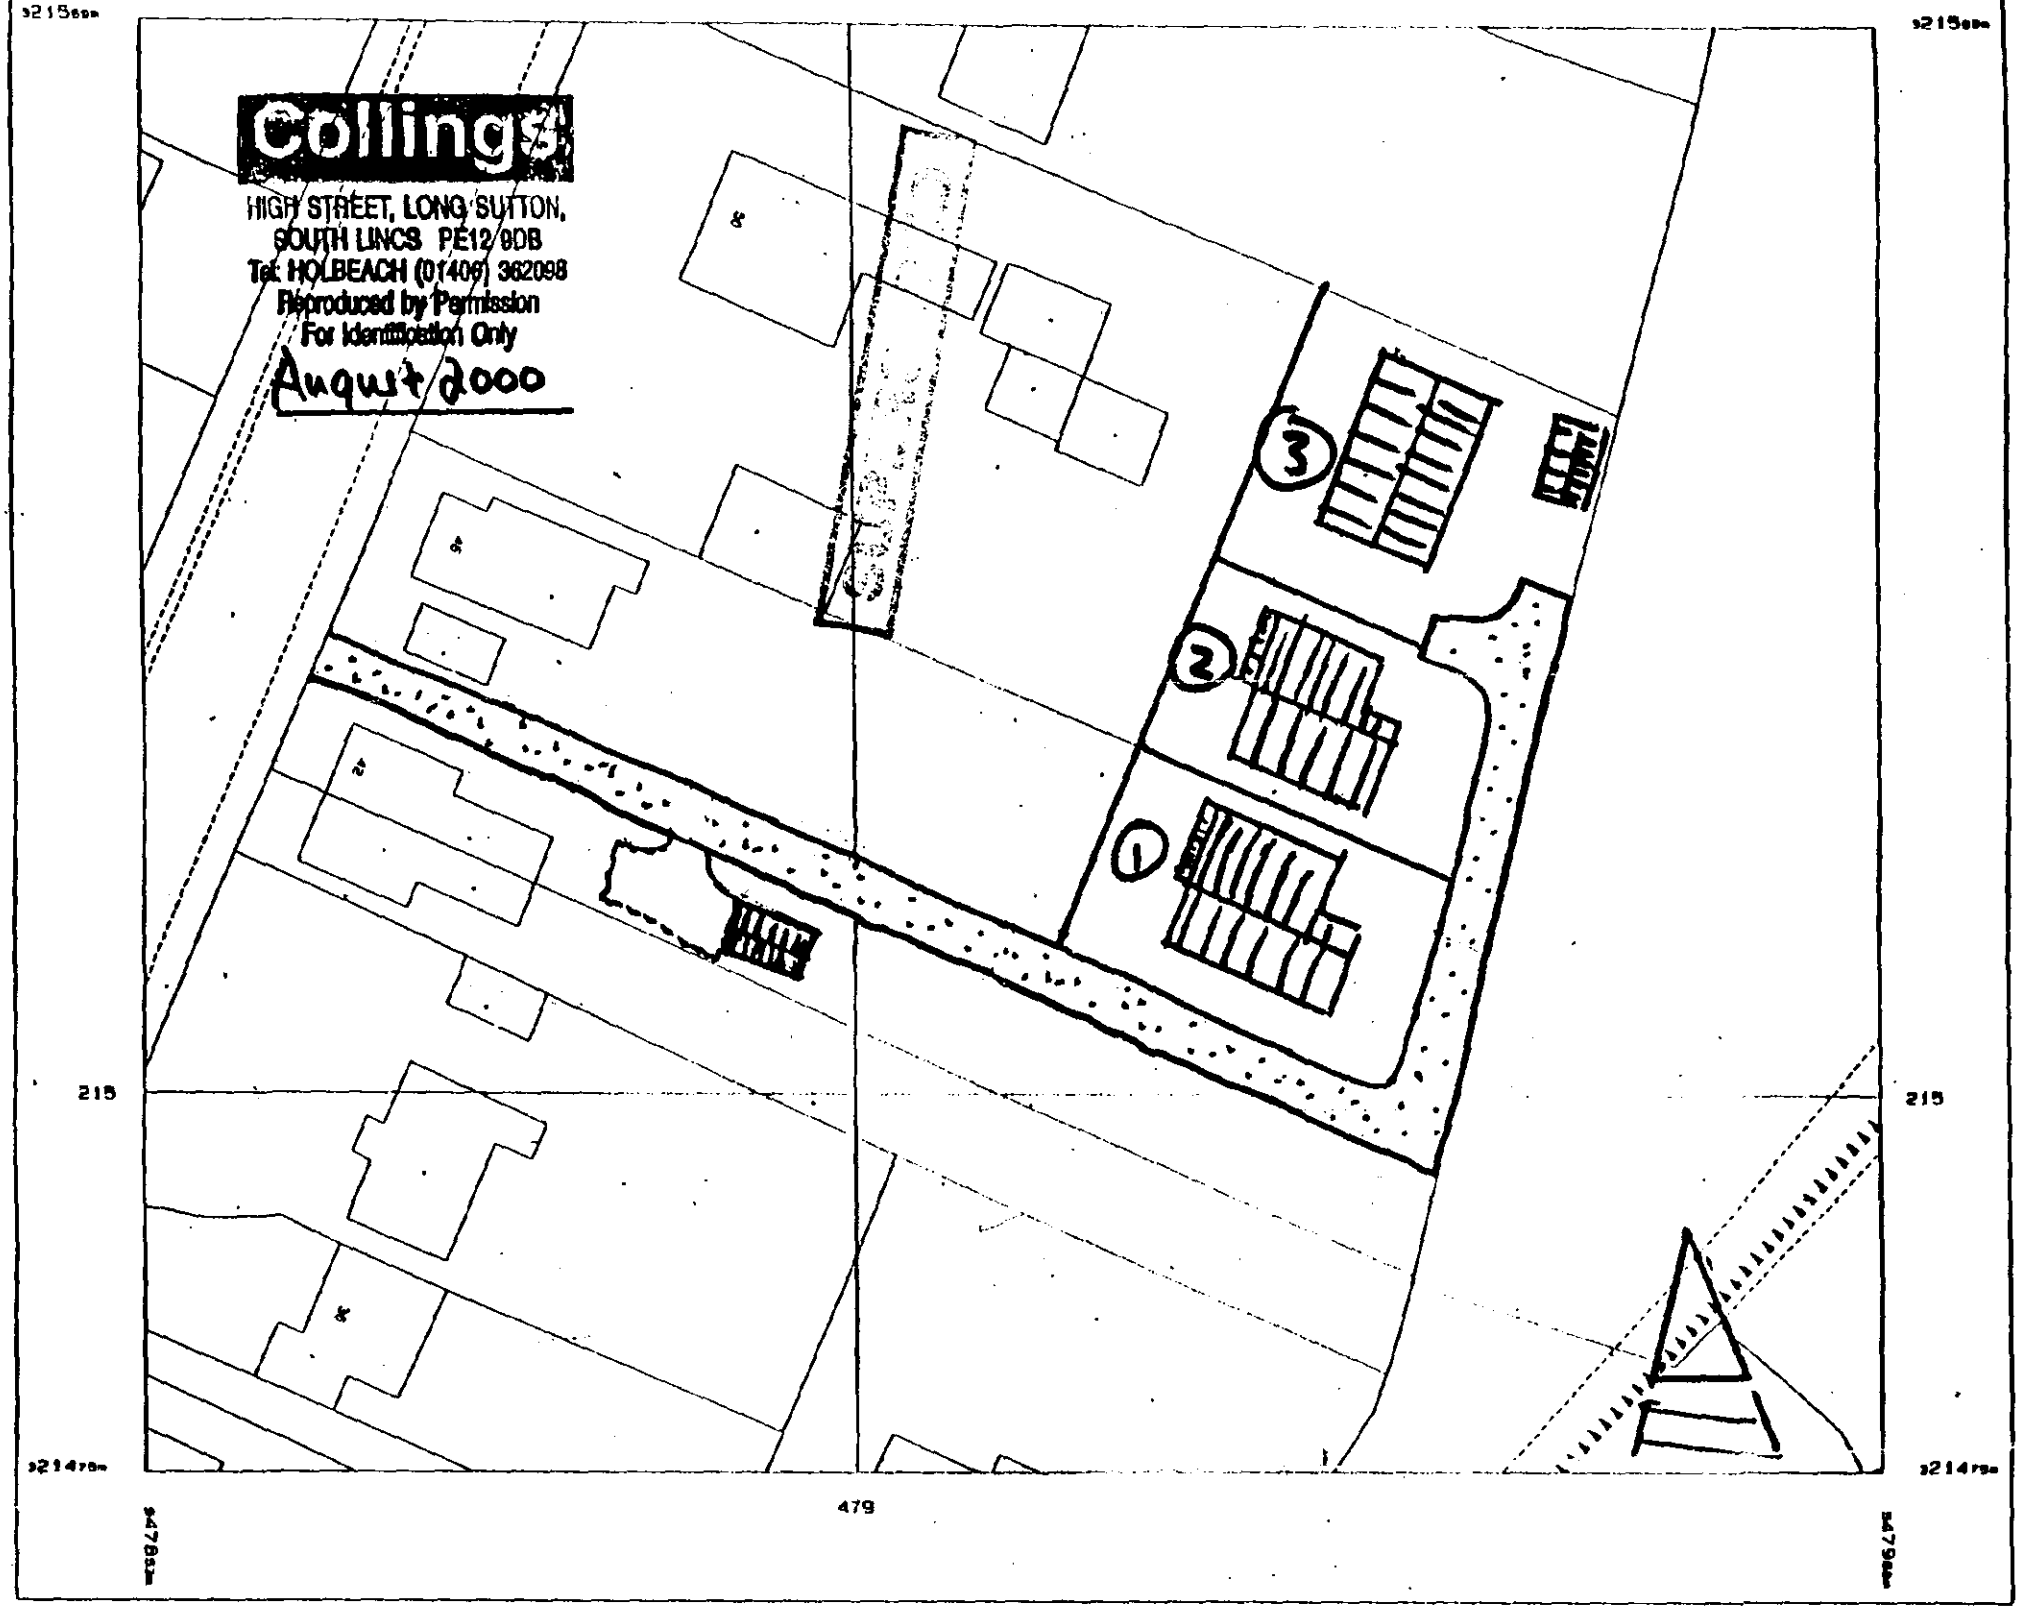


INDICATIVE PLAN FOR ILLUSTRATIVE PURPOSES ONLY.

NOT PART OF THE APPLICATION.

PROPOSED RESIDENTIAL DEVELOPMENT.
REAR OF 46 & 50 NEW ROAD,
SUTTON BRIDGE, LINCS.
EXAMPLE OF POSSIBLE LAYOUT SHOWING THREE
DETACHED 2 BEDROOM BUNGALOWS & GARAGES.
INCORPORATING FIRST-TIME OFF STREET
PARKING FOR 42 NEW ROAD, SUTTON BRIDGE.

In principle subject to detailed design.

521.


ITM

SCALE 1/500

DRN. NO. LS/00/03

New access to Lincolnshire County Council requirements.

Connect to foul sewer in New Road to Anglian Water requirements.

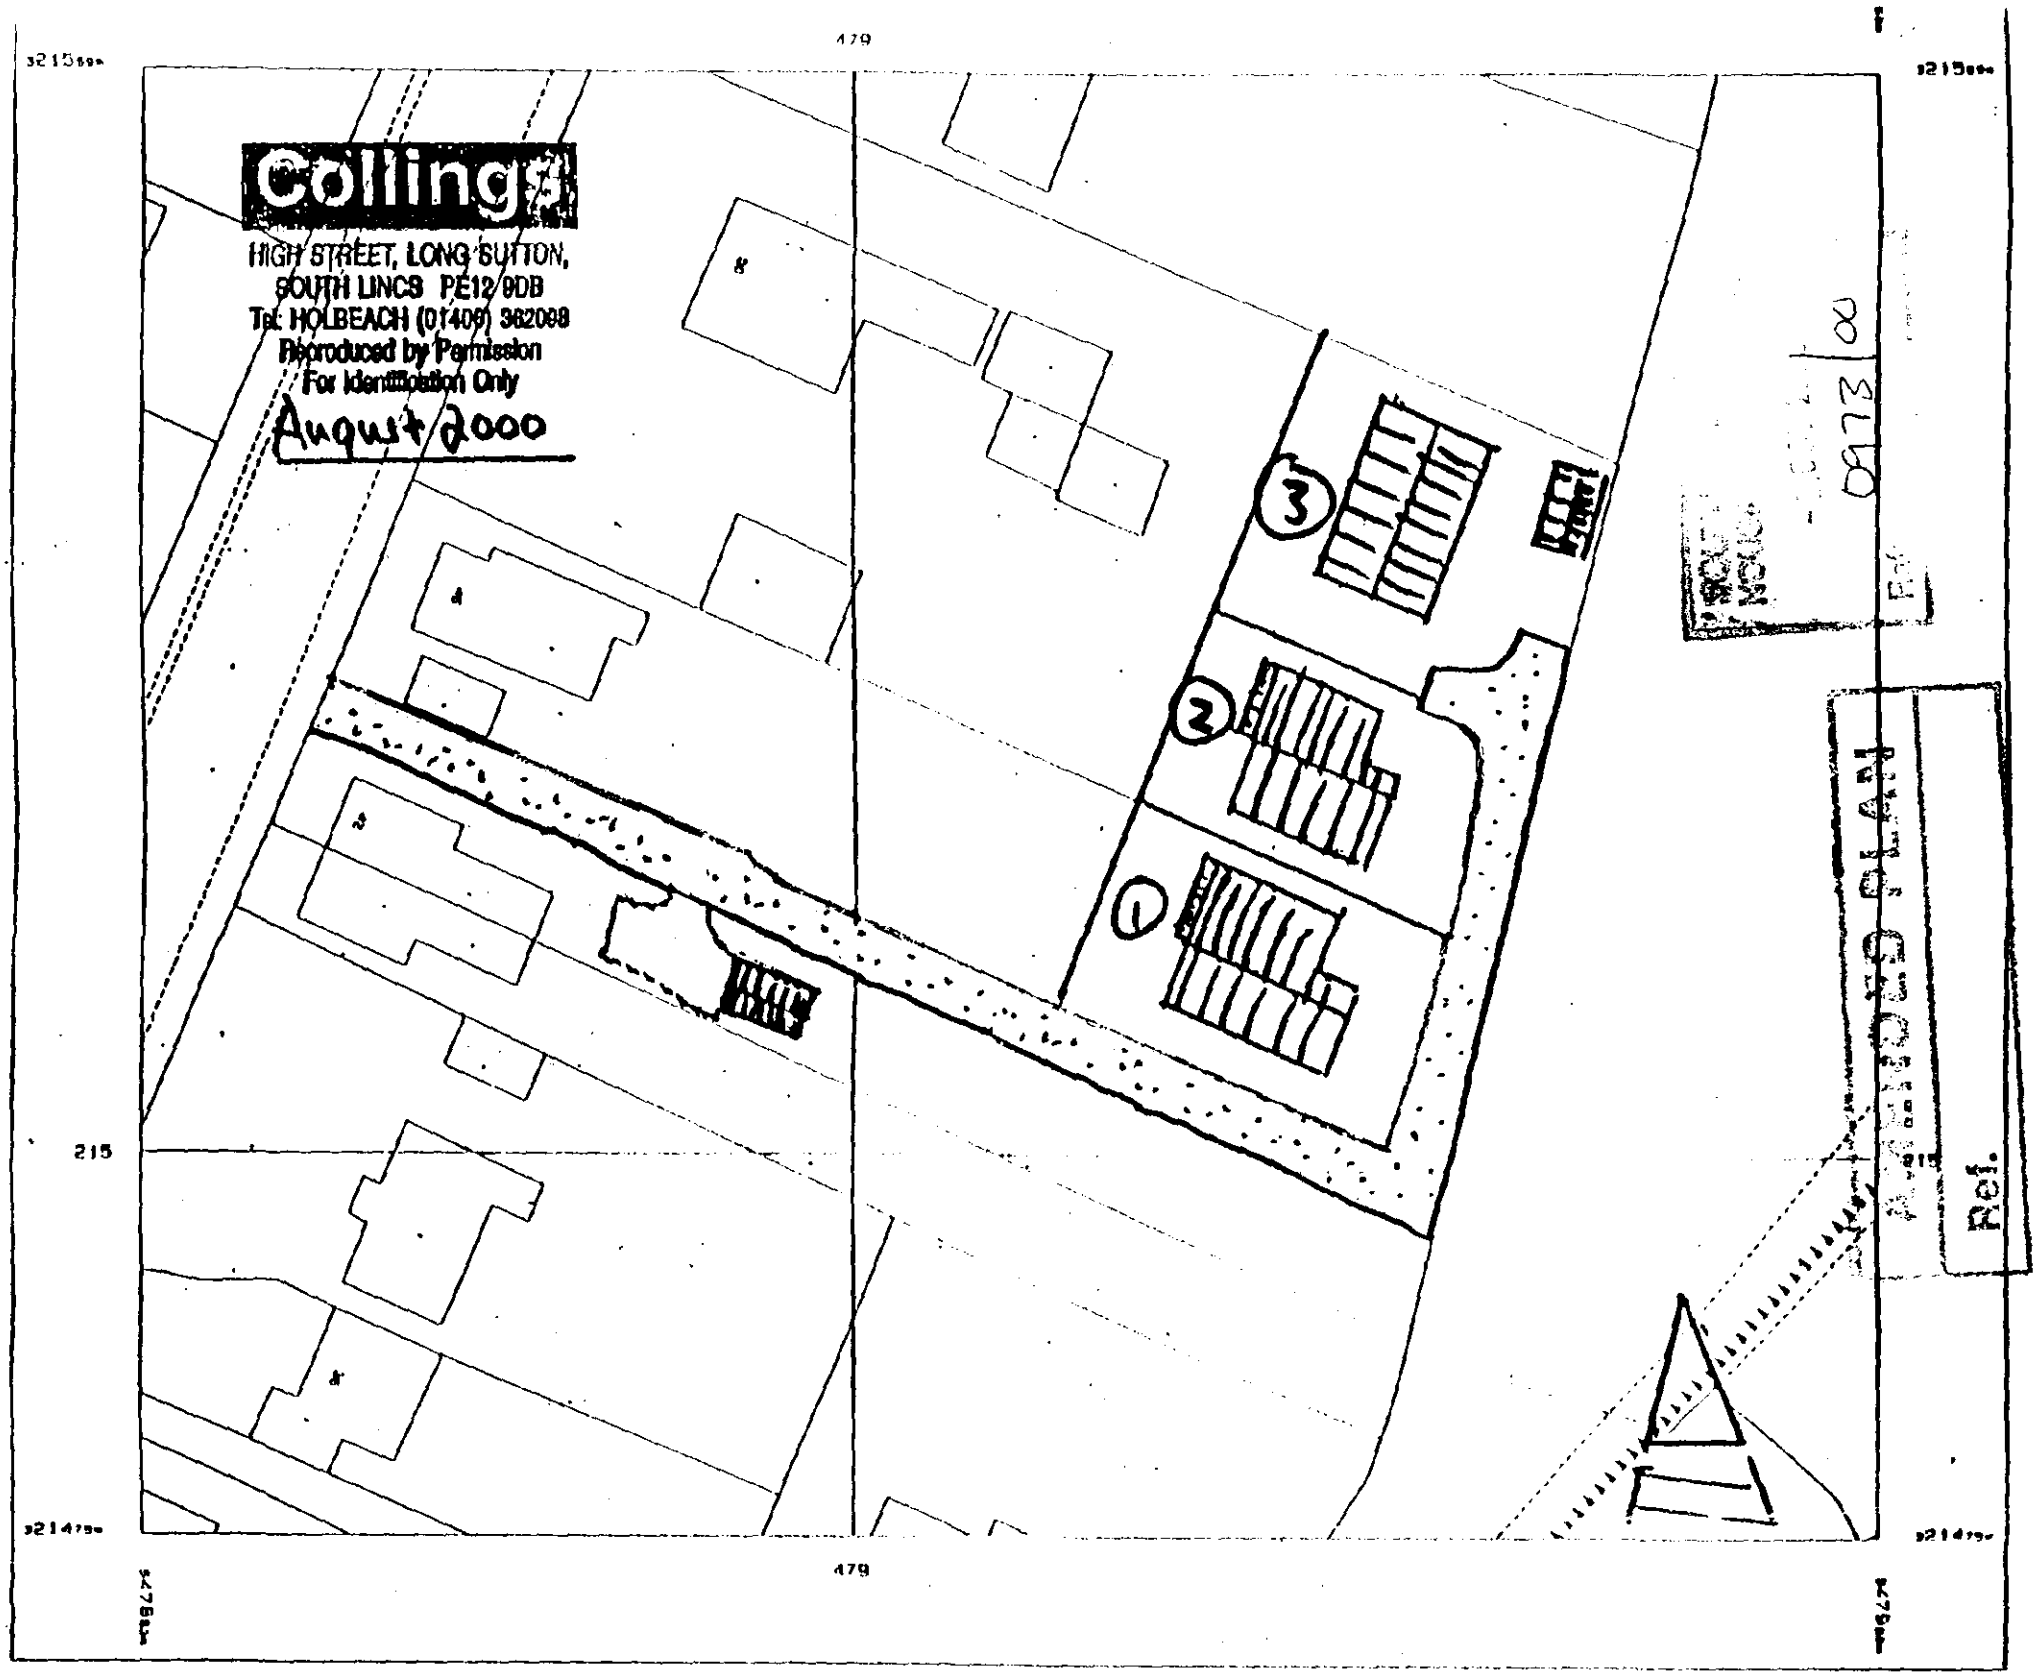

INDICATIVE PLAN FOR ILLUSTRATIVE PURPOSES ONLY.

NOT PART OF THE APPLICATION.

PROPOSED RESIDENTIAL DEVELOPMENT.

REAR OF 46 & 50 NEW ROAD,

SUTTON BRIDGE, LINCS.

EXAMPLE OF POSSIBLE LAYOUT SHOWING THREE

DETACHED 2 BEDROOM BUNGALOWS & GARAGES.

INCORPORATING FIRST-TIME OFF STREET

PARKING FOR 42 NEW ROAD, SUTTON BRIDGE.

SCALE 1/500

DRN. NO. LS/00/03

New access to Lincolnshire County

Council requirements.

Connect to foul sewer in New Road

to Anglian Water requirements.

DETERMINED PLAN