

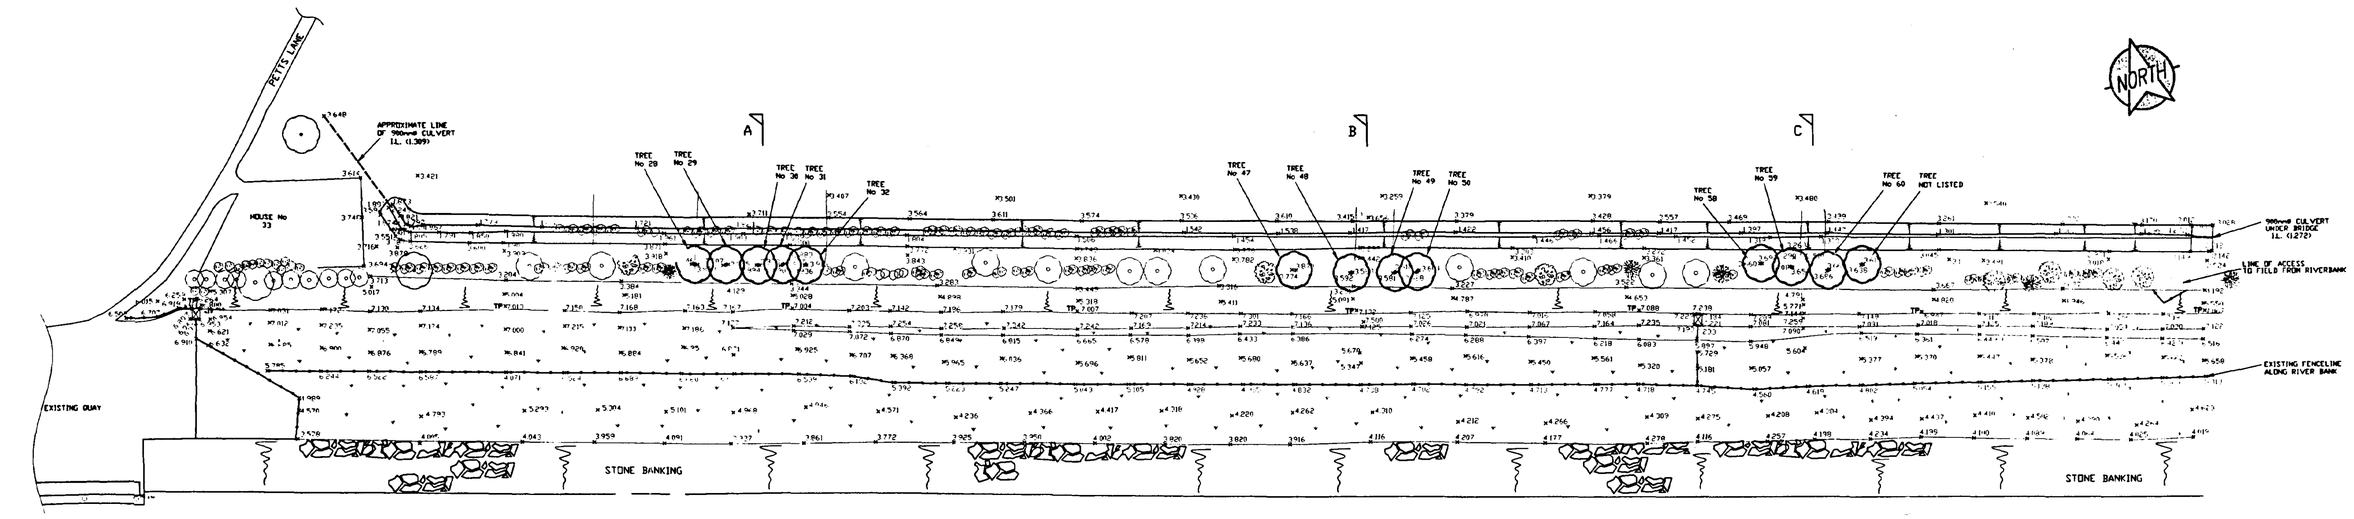


River Nene


PLAN VIEW
1:1000

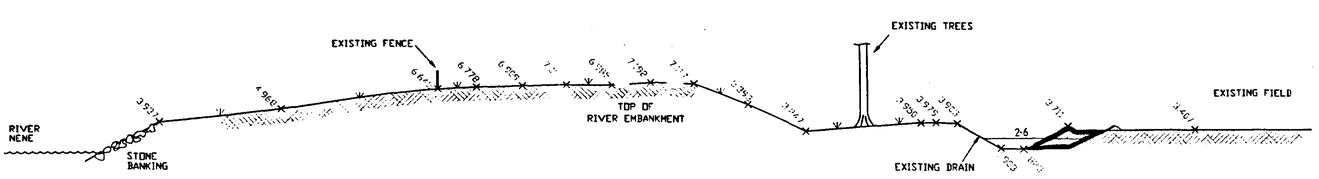

SECTION A-A
APPROXIMATE POSITION OF FIRST ROAD
1:250

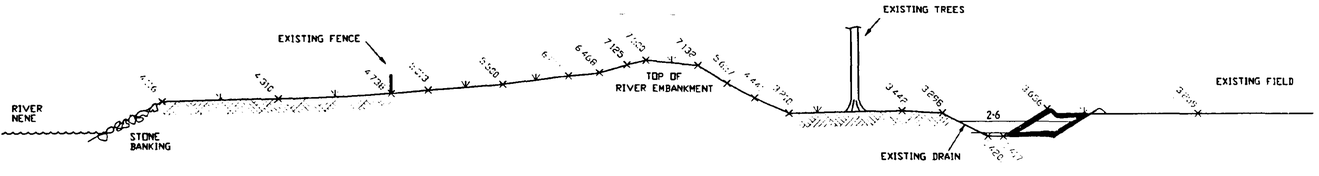

SECTION B-B
APPROXIMATE POSITION OF SECOND ROAD
1:250

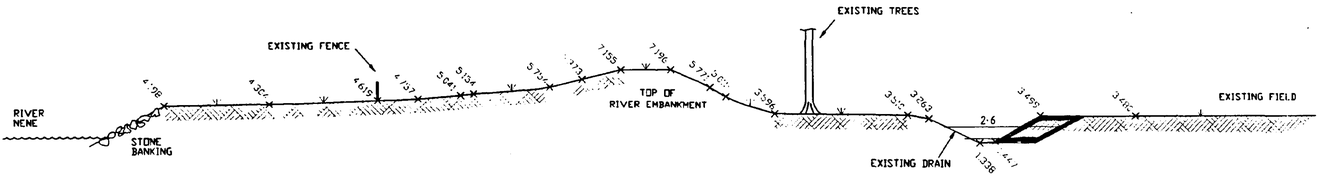

SECTION C-C
APPROXIMATE POSITION OF THIRD ROAD
1:250

All dimensions to be checked on site. Do not scale.
Any discrepancies to be reported.
No part of this drawing may be reproduced, stored in a retrieval system or transmitted in any form or by any means without prior permission in writing from Alan Wood & Partners.

DETERMINED PLAN

REV	DATE	CHK	COM

SOUTH HOLLAND DC HOUSING & PLANNING 14 AUG 2001 Ref: 00/01

ALAN WOOD & PARTNERS
CONSULTING CIVIL AND STRUCTURAL ENGINEERS
341 BEVERLEY ROAD, HULL, HU5 1LD
TELEPHONE (01482) 442136
FACSIMILE (01482) 446086
E MAIL:- eng@alanwood.co.uk
6 FALSGRAVE ROAD, SCARBOROUGH, YO12 5AT
TELEPHONE (01723) 366545
FACSIMILE (01723) 378744
E MAIL:- eng@scarborough.alanwood.co.uk

FILE COPY
DRAWING
20 FEB 2001
ISSUED

ORIGINAL IF RED

PROJECT :
ACCESS ROAD TO DEVELOPMENT LAND FOR SIMON, PORTS & LOGISTICS SUTTON BRIDGE, SPALDING

TITLE :
SURVEY DATA

DRAWN BY :	COM	DATE DRAWN :	SCALE(S) :
S.WARCUP	20	28/02/2000	AS SHOWN
CHECKED BY :		APPROVED BY :	DRAWING NUMBER :
DATE :		DATE :	19862/01