




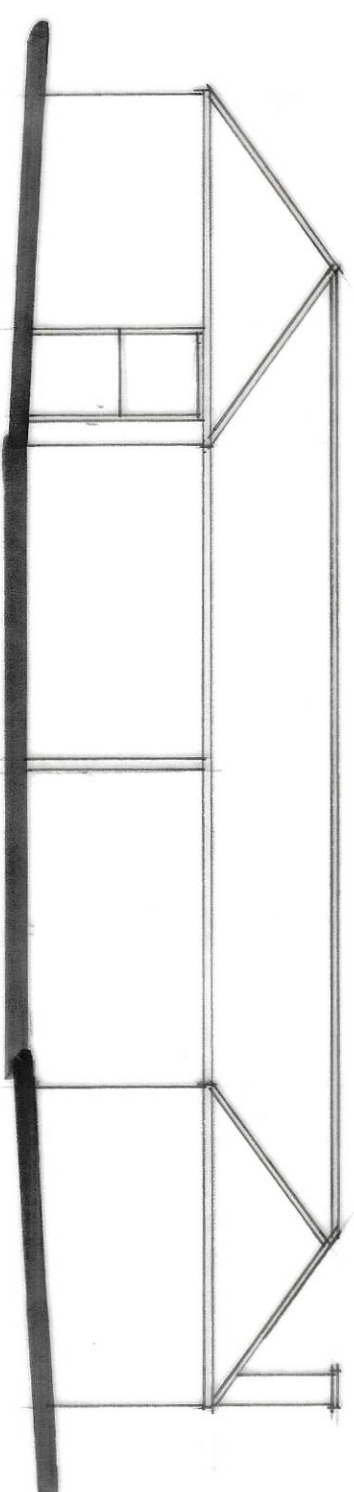


FRONT

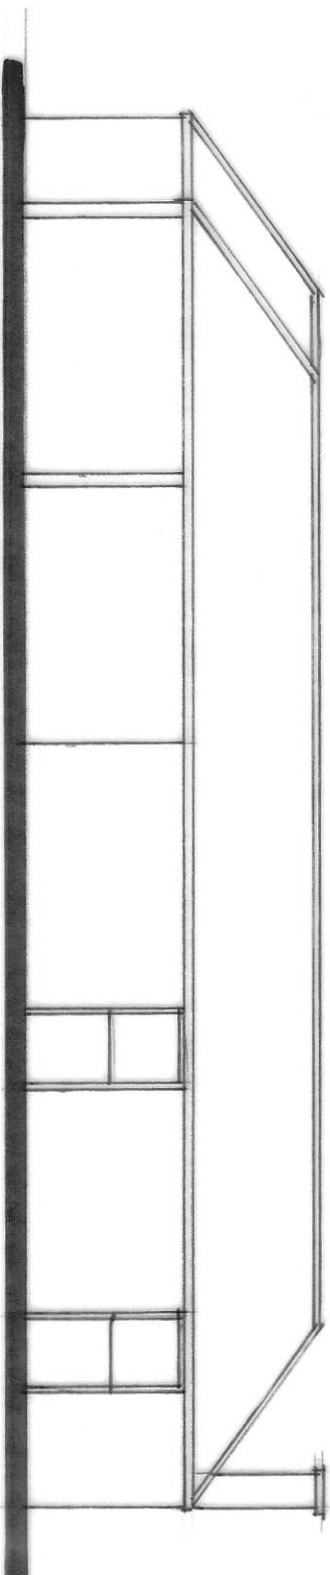

SIDE

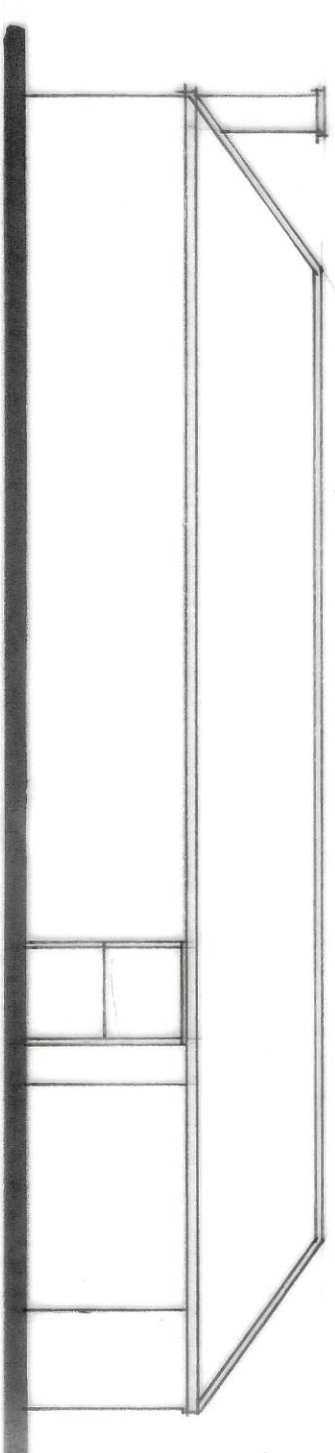

REAR

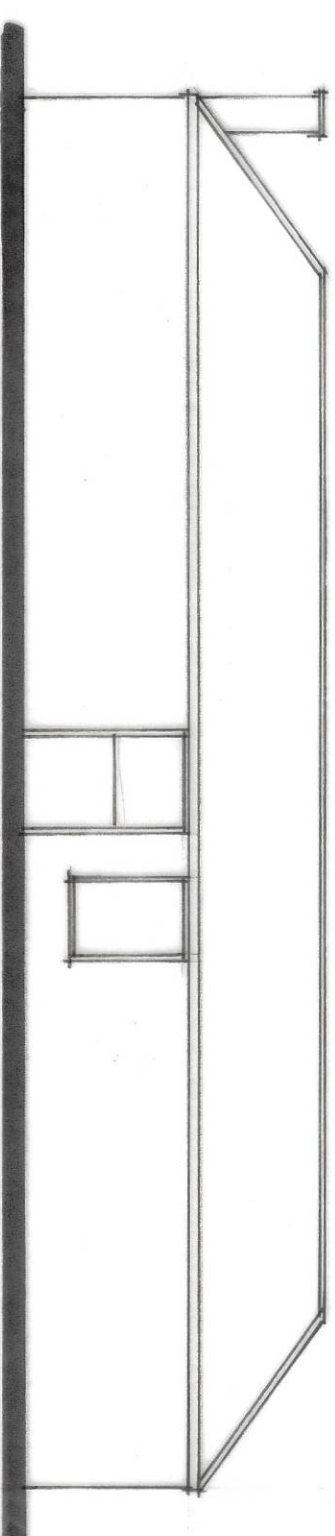

SIDE

Status

CONSULTANTS IN ARCHITECTURE & PLANNING

PROPOSED CONVERSION &
EXTENSION OF BARN TO
DOG KENNELS AT 8/9
GRANGE FARM, HOSPITAL
ROAD, SUTTON BRIDGE
FOR

MRS. M. STONE.

ELEVATIONS AS EXISTING

1:100 SD24-034/5

OCT-24 B.GILHAM.

2 Edinburgh Walk, Huddersfield,
Spending, Lines. PE12 7AP
Tel: 01406 424343 Fax: 01406 490702

