
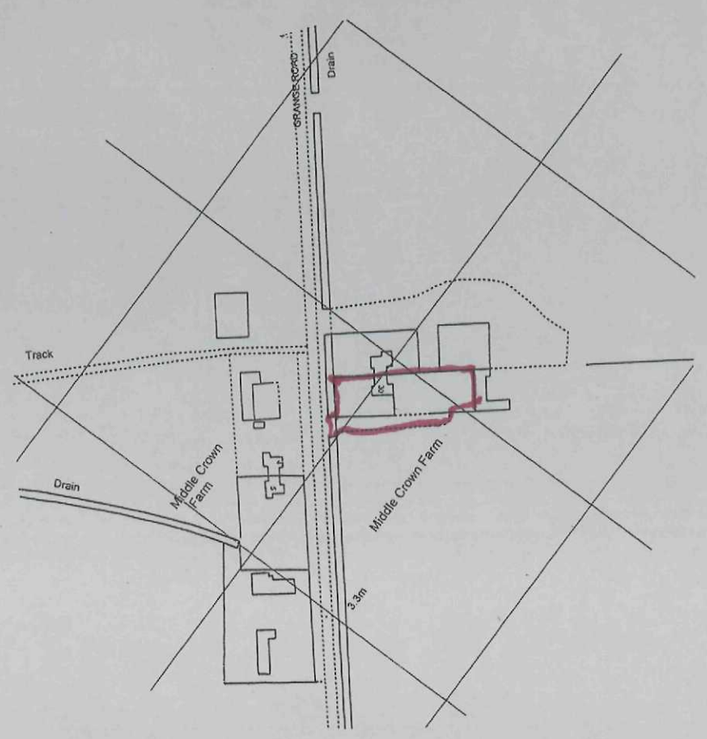


NORTH

SITE PLAN
1:2500

SHDC
Planning & Development
12 DEC 2011
Ref: 0982-11

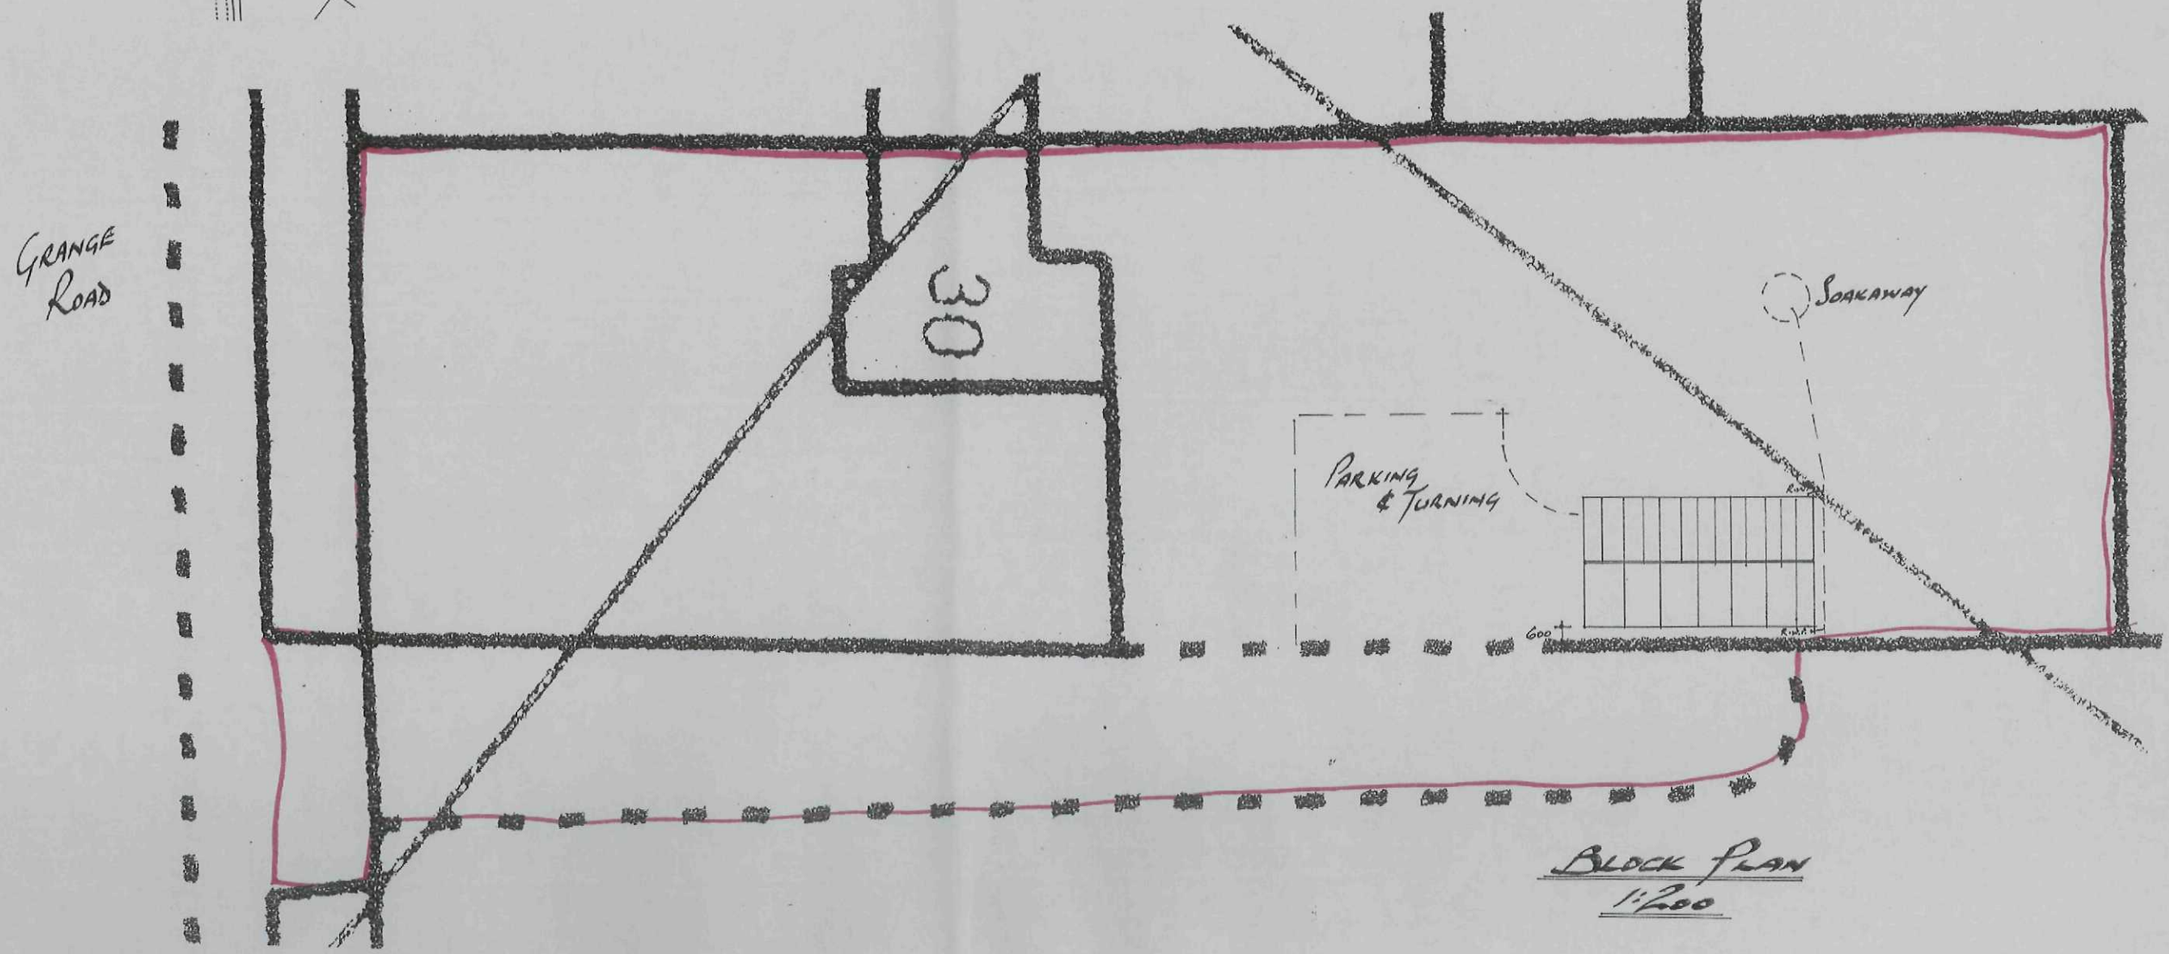

BLOCK PLAN
1:200