



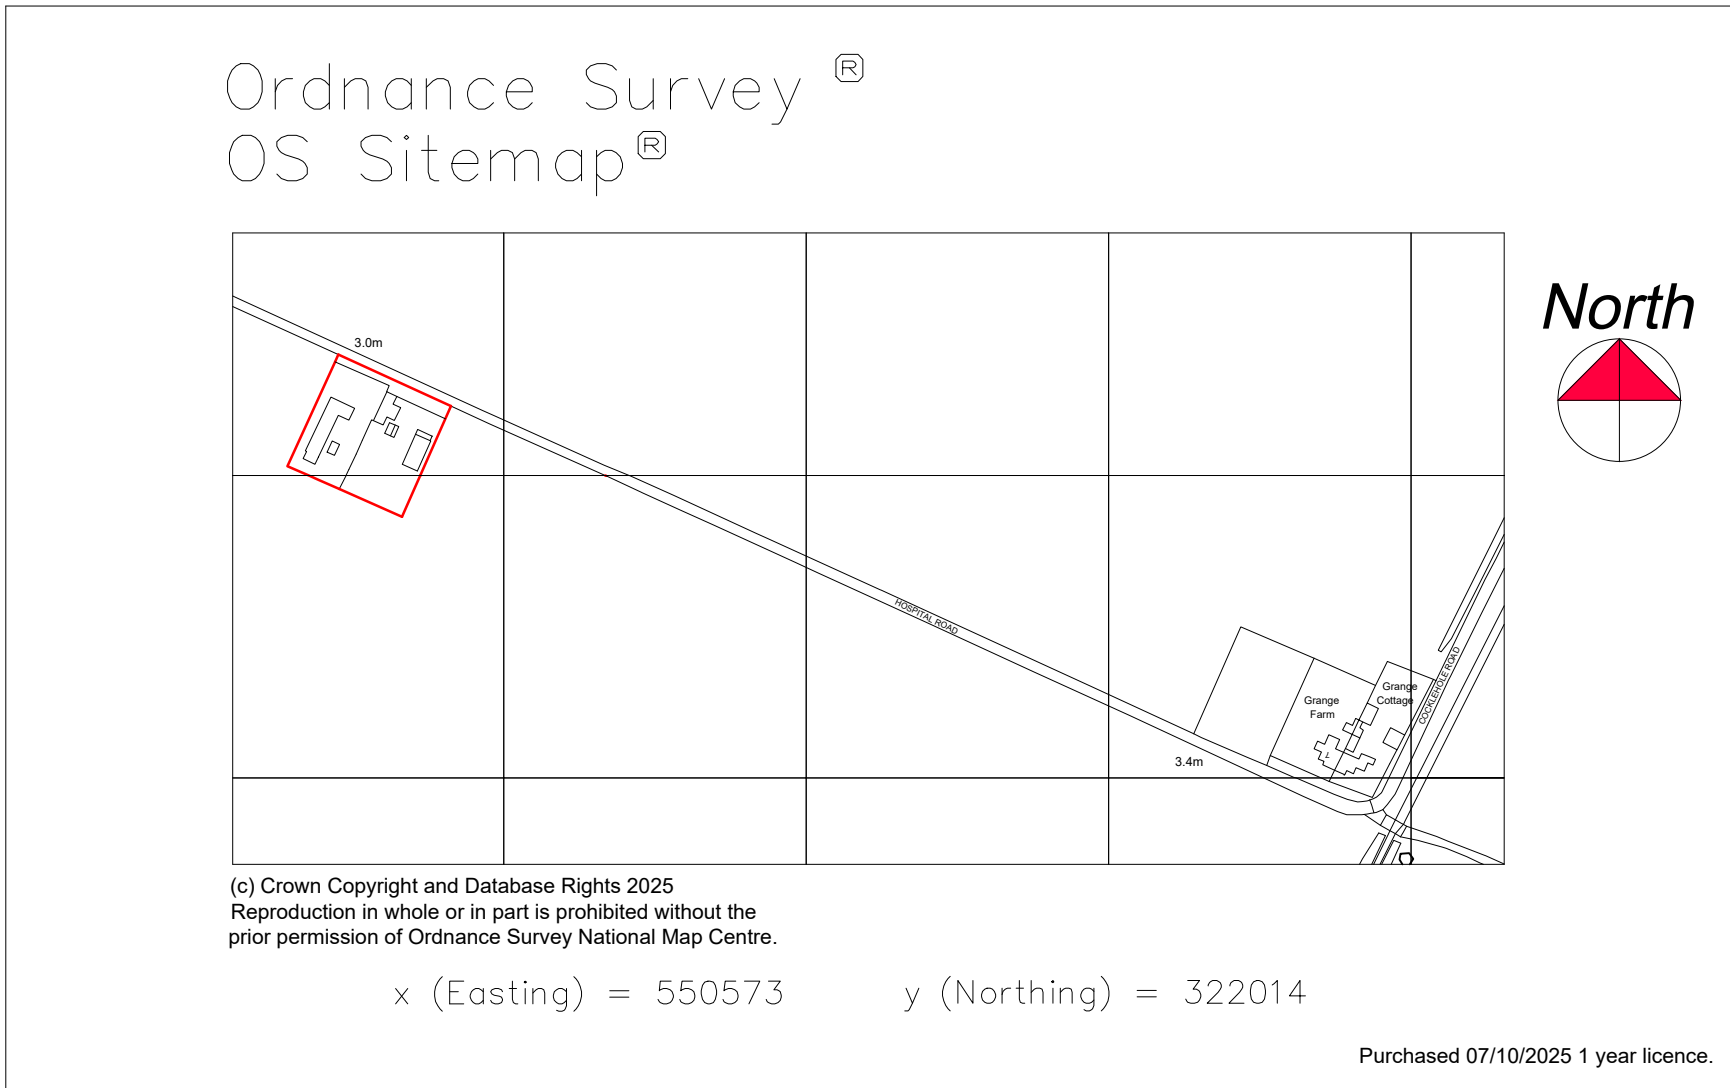

LOCATION PLAN
1:2500

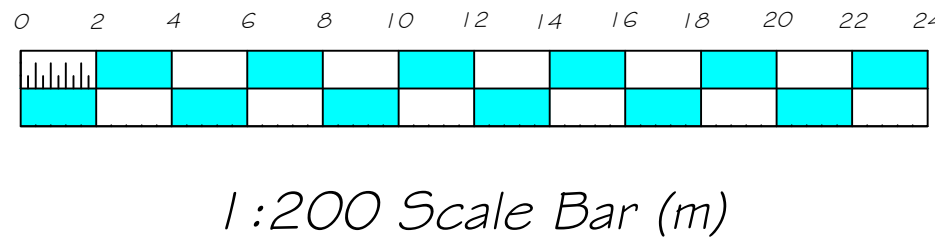


EXISTING EXTERNAL MATERIALS

Walls - Heavy Textured Cream Render
Roof - Grey Slate
Doors - White UPVC
Windows - White UPVC
Rainwater Goods - Black Plastic
Fascia & Soffit - White UPVC

PROPOSED EXTERNAL MATERIALS


Walls - Multi Red Textured Facings
Roof - Composite Grey Slate
Doors - White UPVC
Windows - White UPVC
Rainwater Goods - Black Plastic
Fascia & Soffit - White UPVC

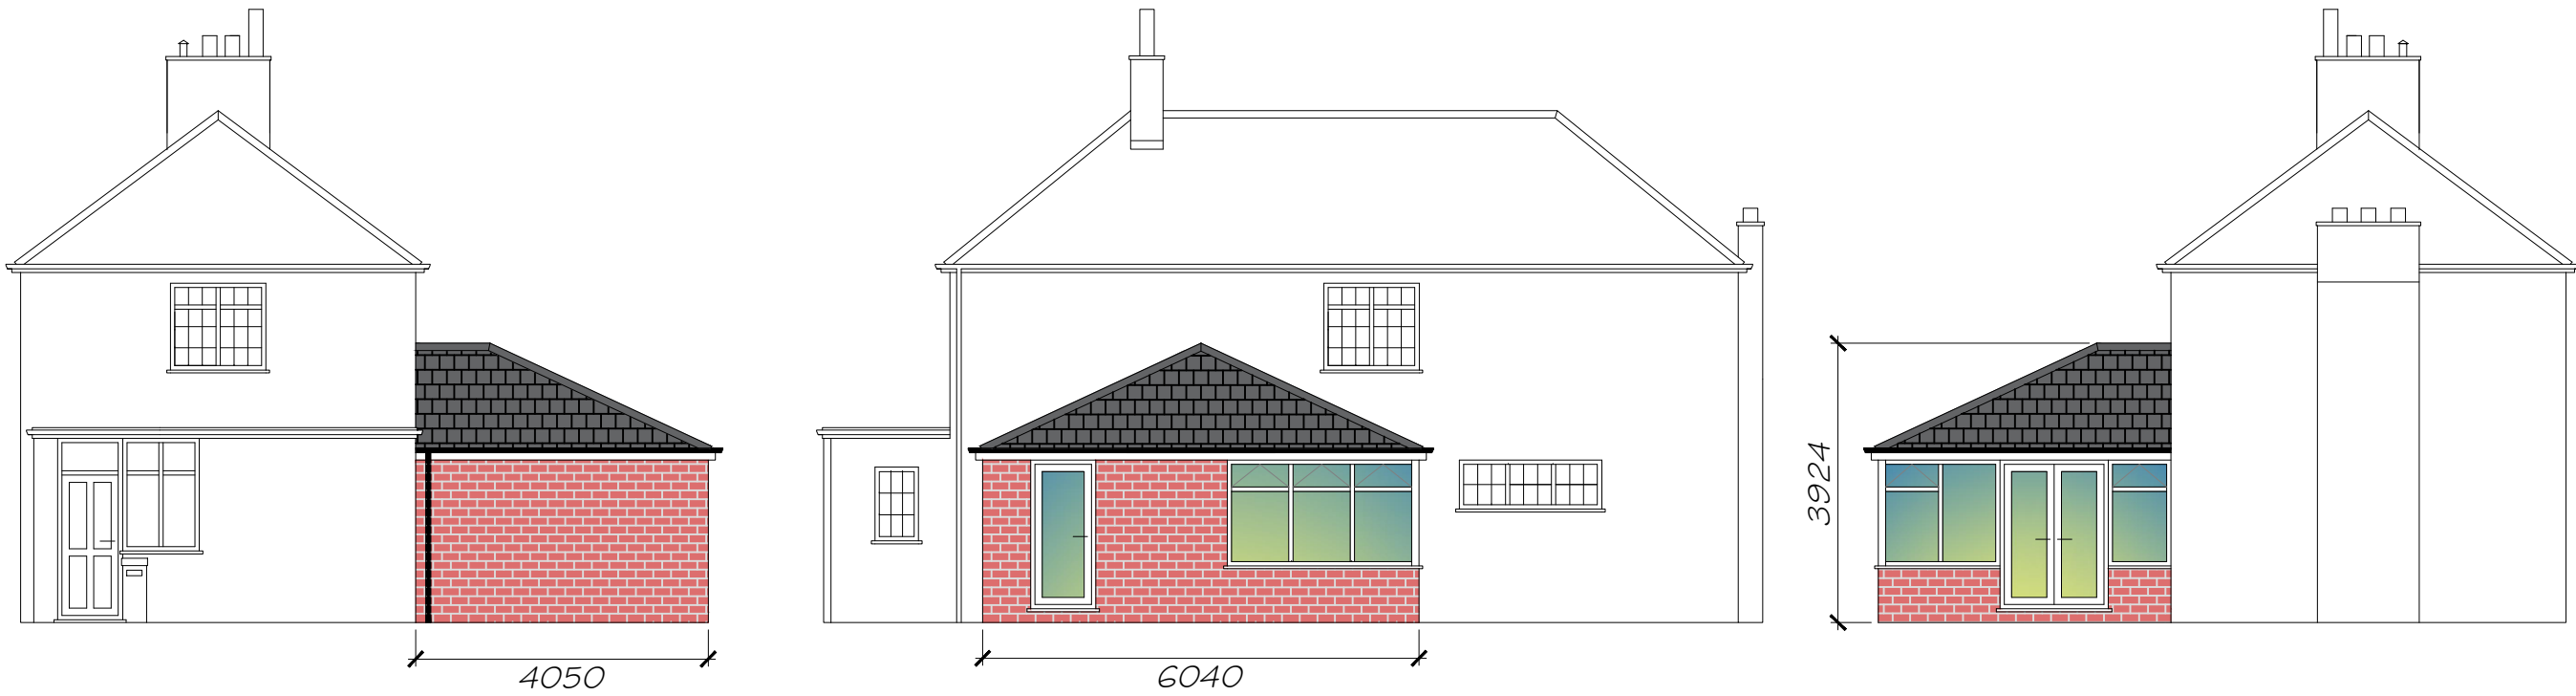

PROPOSED FRONT
ELEVATION (NORTH EAST)


PROPOSED SIDE ELEVATION
(NORTH WEST) 1:100

PROPOSED REAR
ELEVATION (SOUTH WEST)

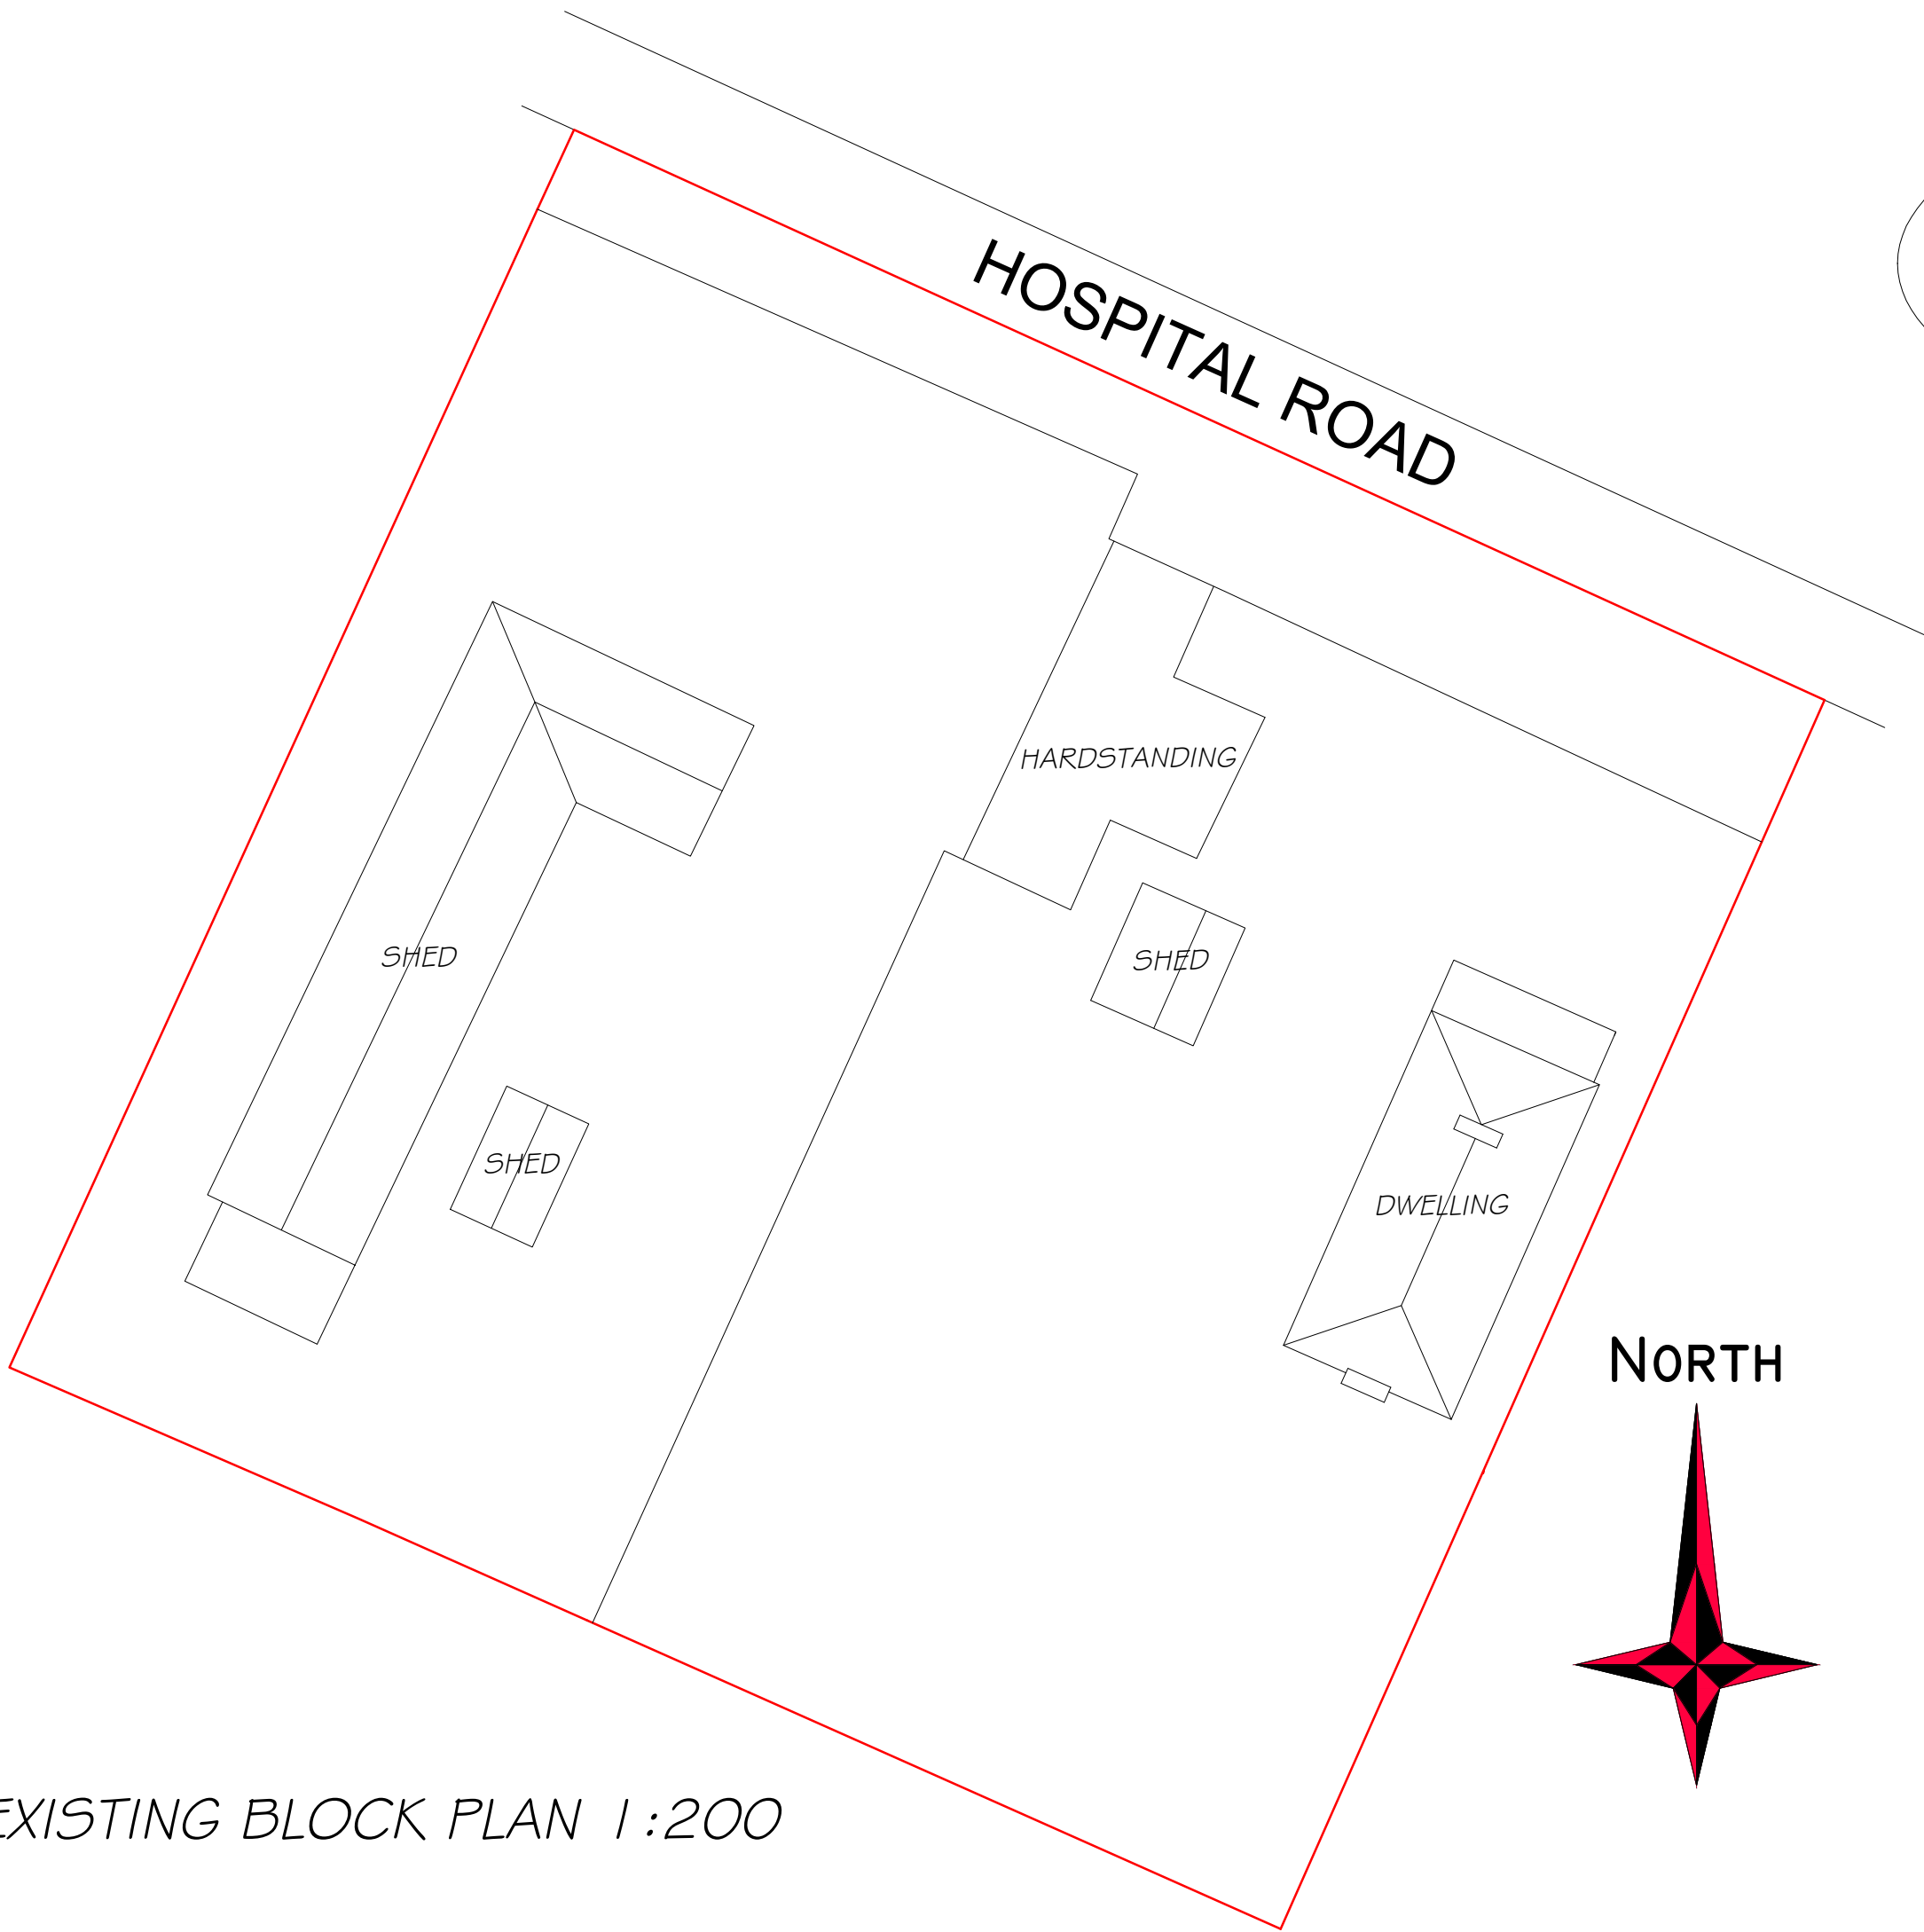

EXISTING BLOCK PLAN 1:200

NB. Site levels
remain unchanged
(Level)

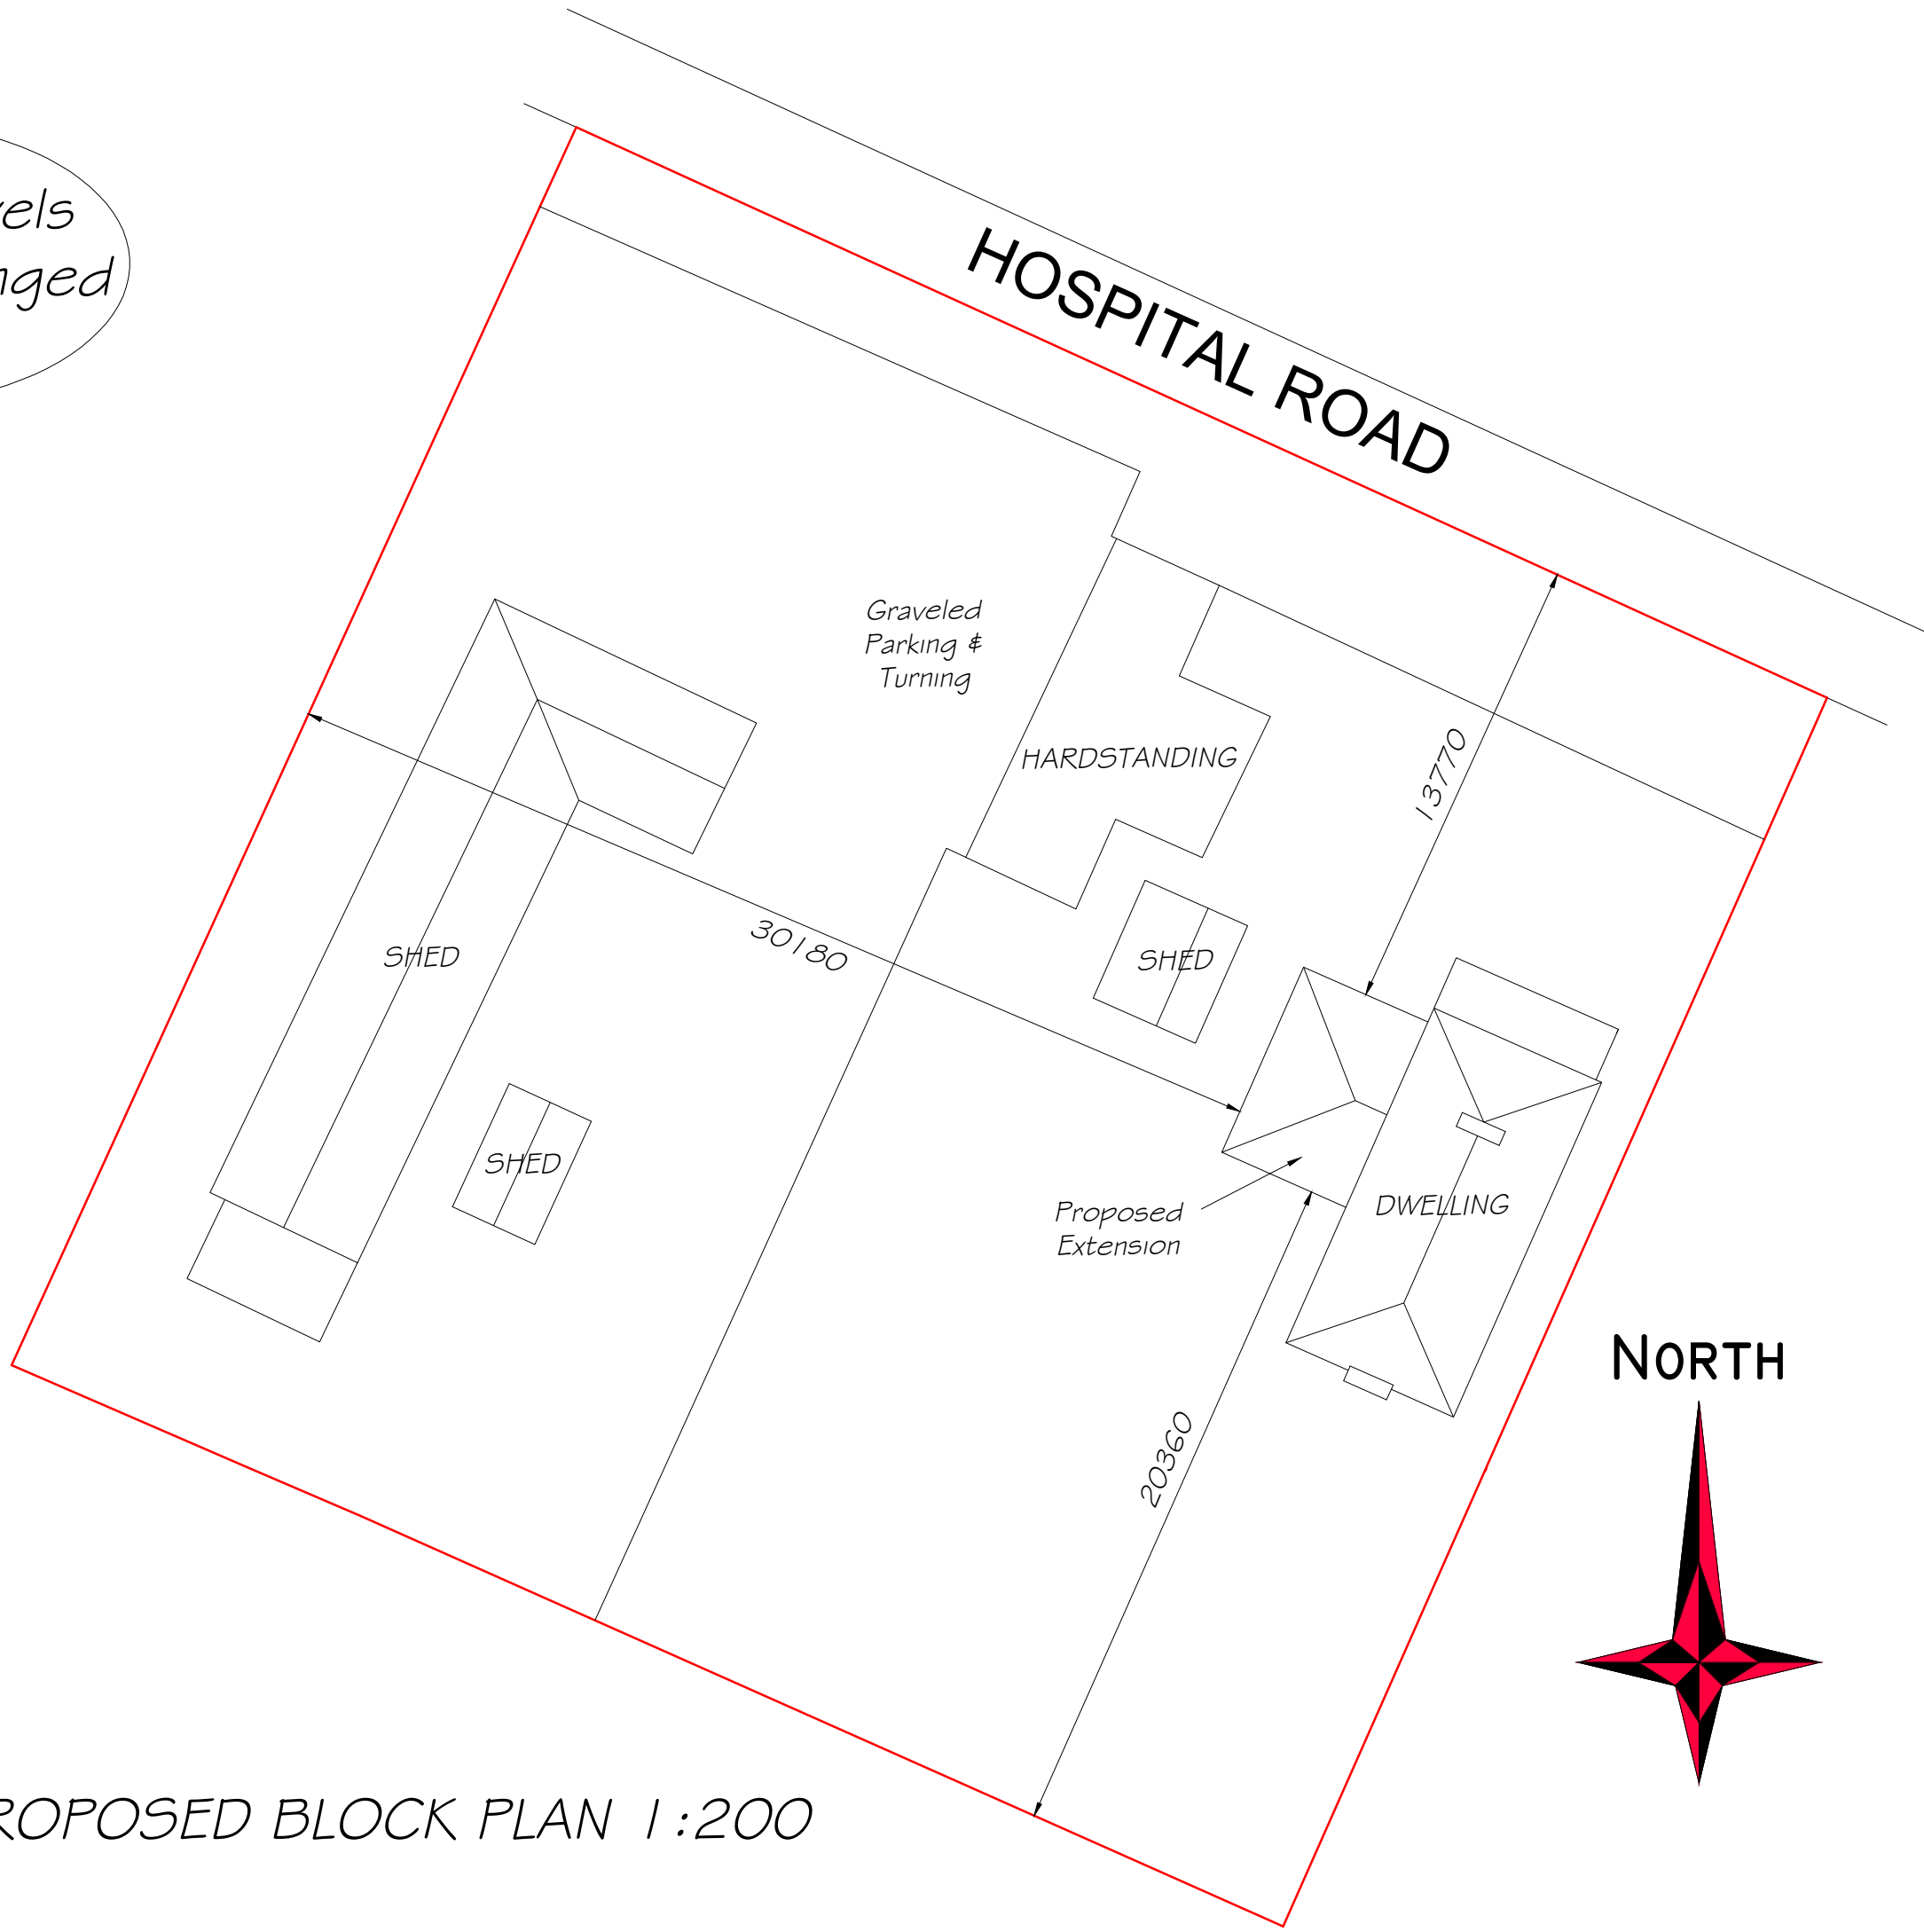

PROPOSED BLOCK PLAN 1:200

NOTES

Please note that all
construction details shall
be adhered to and only
specified materials are
to be used



Copyright © 2025 M A Bonner
Fendraw Design & Planning
All Rights Reserved

Copyright is in place on all Drawings, Design,
Specification Notes and Associated Documentation
prepared by M A Bonner of Fendraw Design &
Planning. None of the afore mentioned must be
reproduced or copied in part or whole in any way or
used for any other purpose other than that for which
it was issued without prior written permission

REV	DESCRIPTION	DATE
-----	-------------	------

FENDRAW
DESIGN & PLANNING

67 Gorefield Road
Leverington, Wisbech
Cams. PE13 5AT
Tel: 01945 461062 Mob: 07731 648403
E-Mail: info@fendrawdesign.co.uk

Registered Associate of the Chartered
Association of Building Engineers

Client
Mr J Gordon
Barn View, Hospital Road, Wingland,
Sutton Bridge, PE12 9YR

Drawing Title
Single Storey
Side Extension
To Dwelling

Drawn M Bonner BSCF, ACABE, LABCS, ADEA.	Scale 1:100, 200, 2500 @A1
Date Oct 2025	Revision
Drawing number FD-G-PE129YR-1	