

BLOCK PLAN.
SCALE 1:1250.

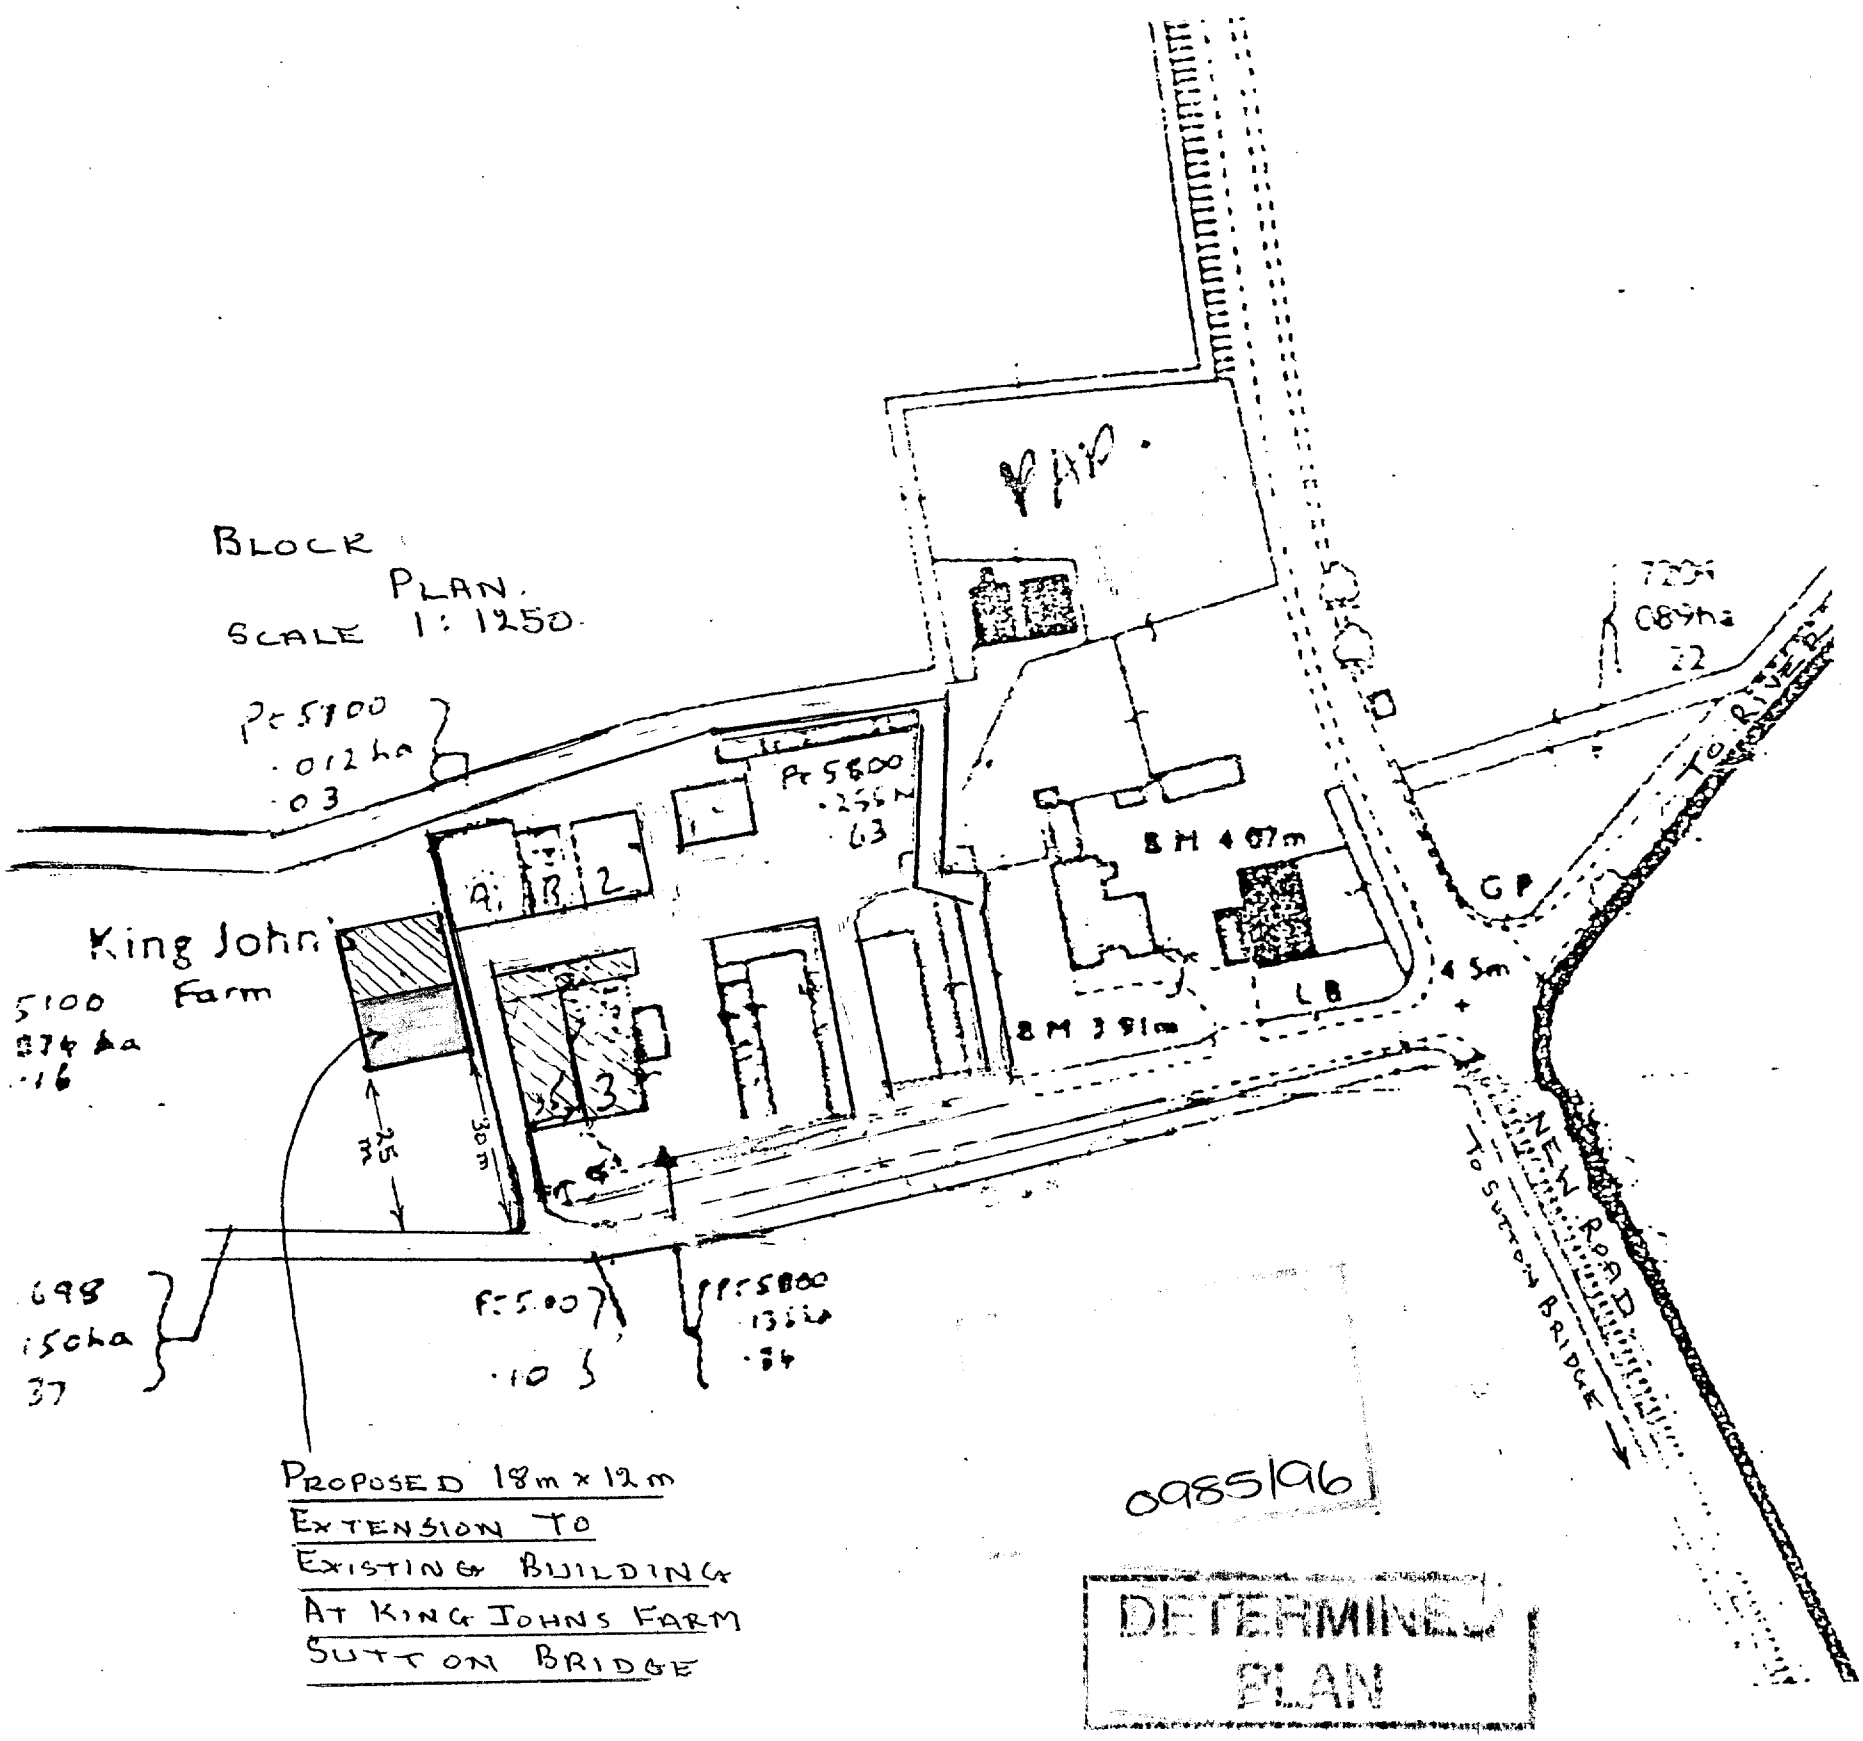


PROPOSED 18m x 12m
EXTENSION TO
EXISTING BUILDING
AT KING JOHNS FARM
SUTTON BRIDGE

0985/96

DETERMINED
PLAN

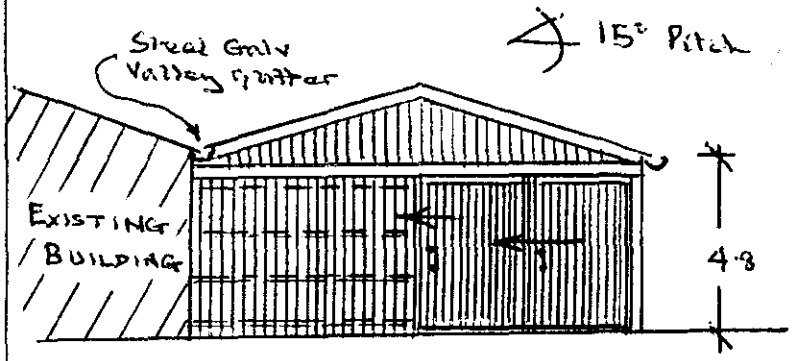


FRONT END ELEVATION.
(OTHER END SAME MINUS DOORS)

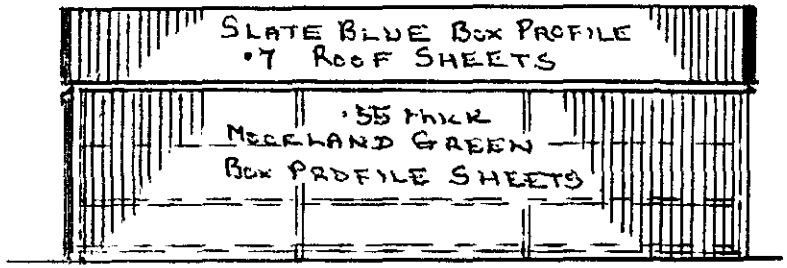

SIDE ELEVATION.

0985/96

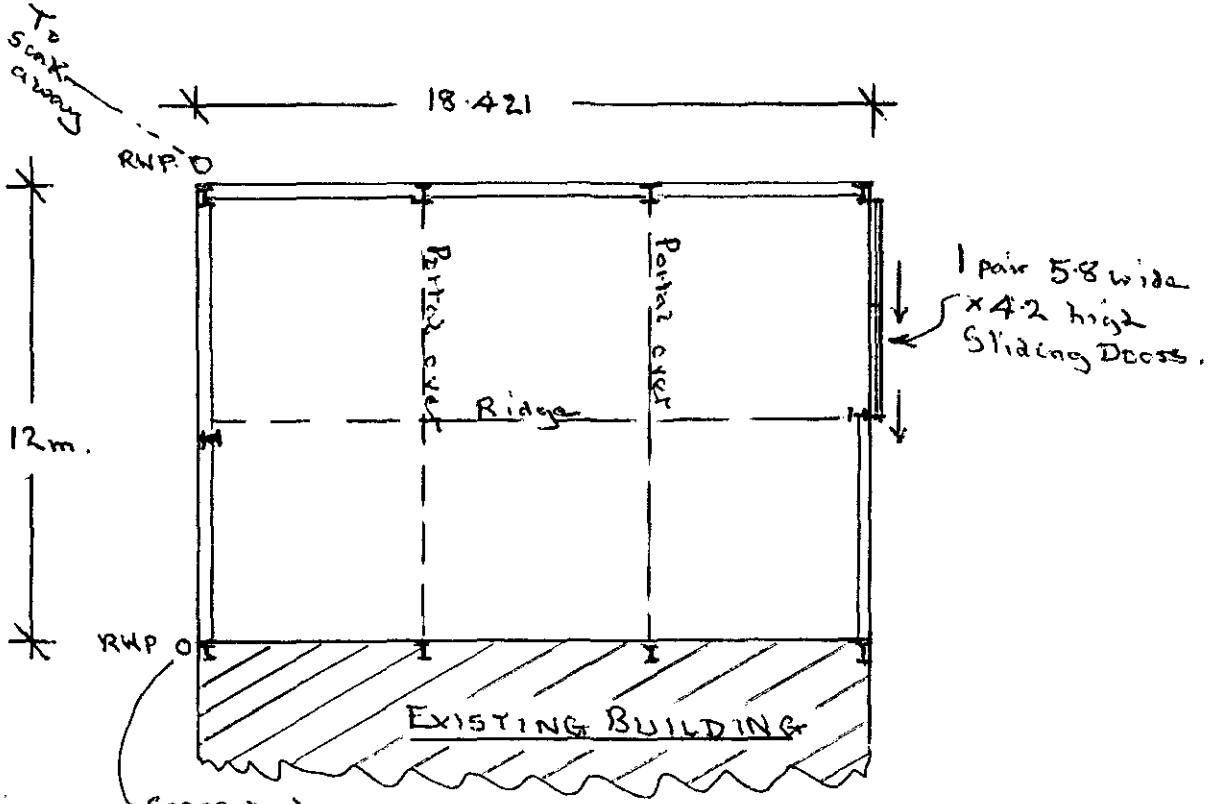

PROPOSED AGRICULTURAL IMPLEMENT SHED
TO BE ERECTED AT :-
HOLDING 134B KING JOHNS FARM
SUTTON BRIDGE LINCS
SCALE 1:200

R. Palmer.