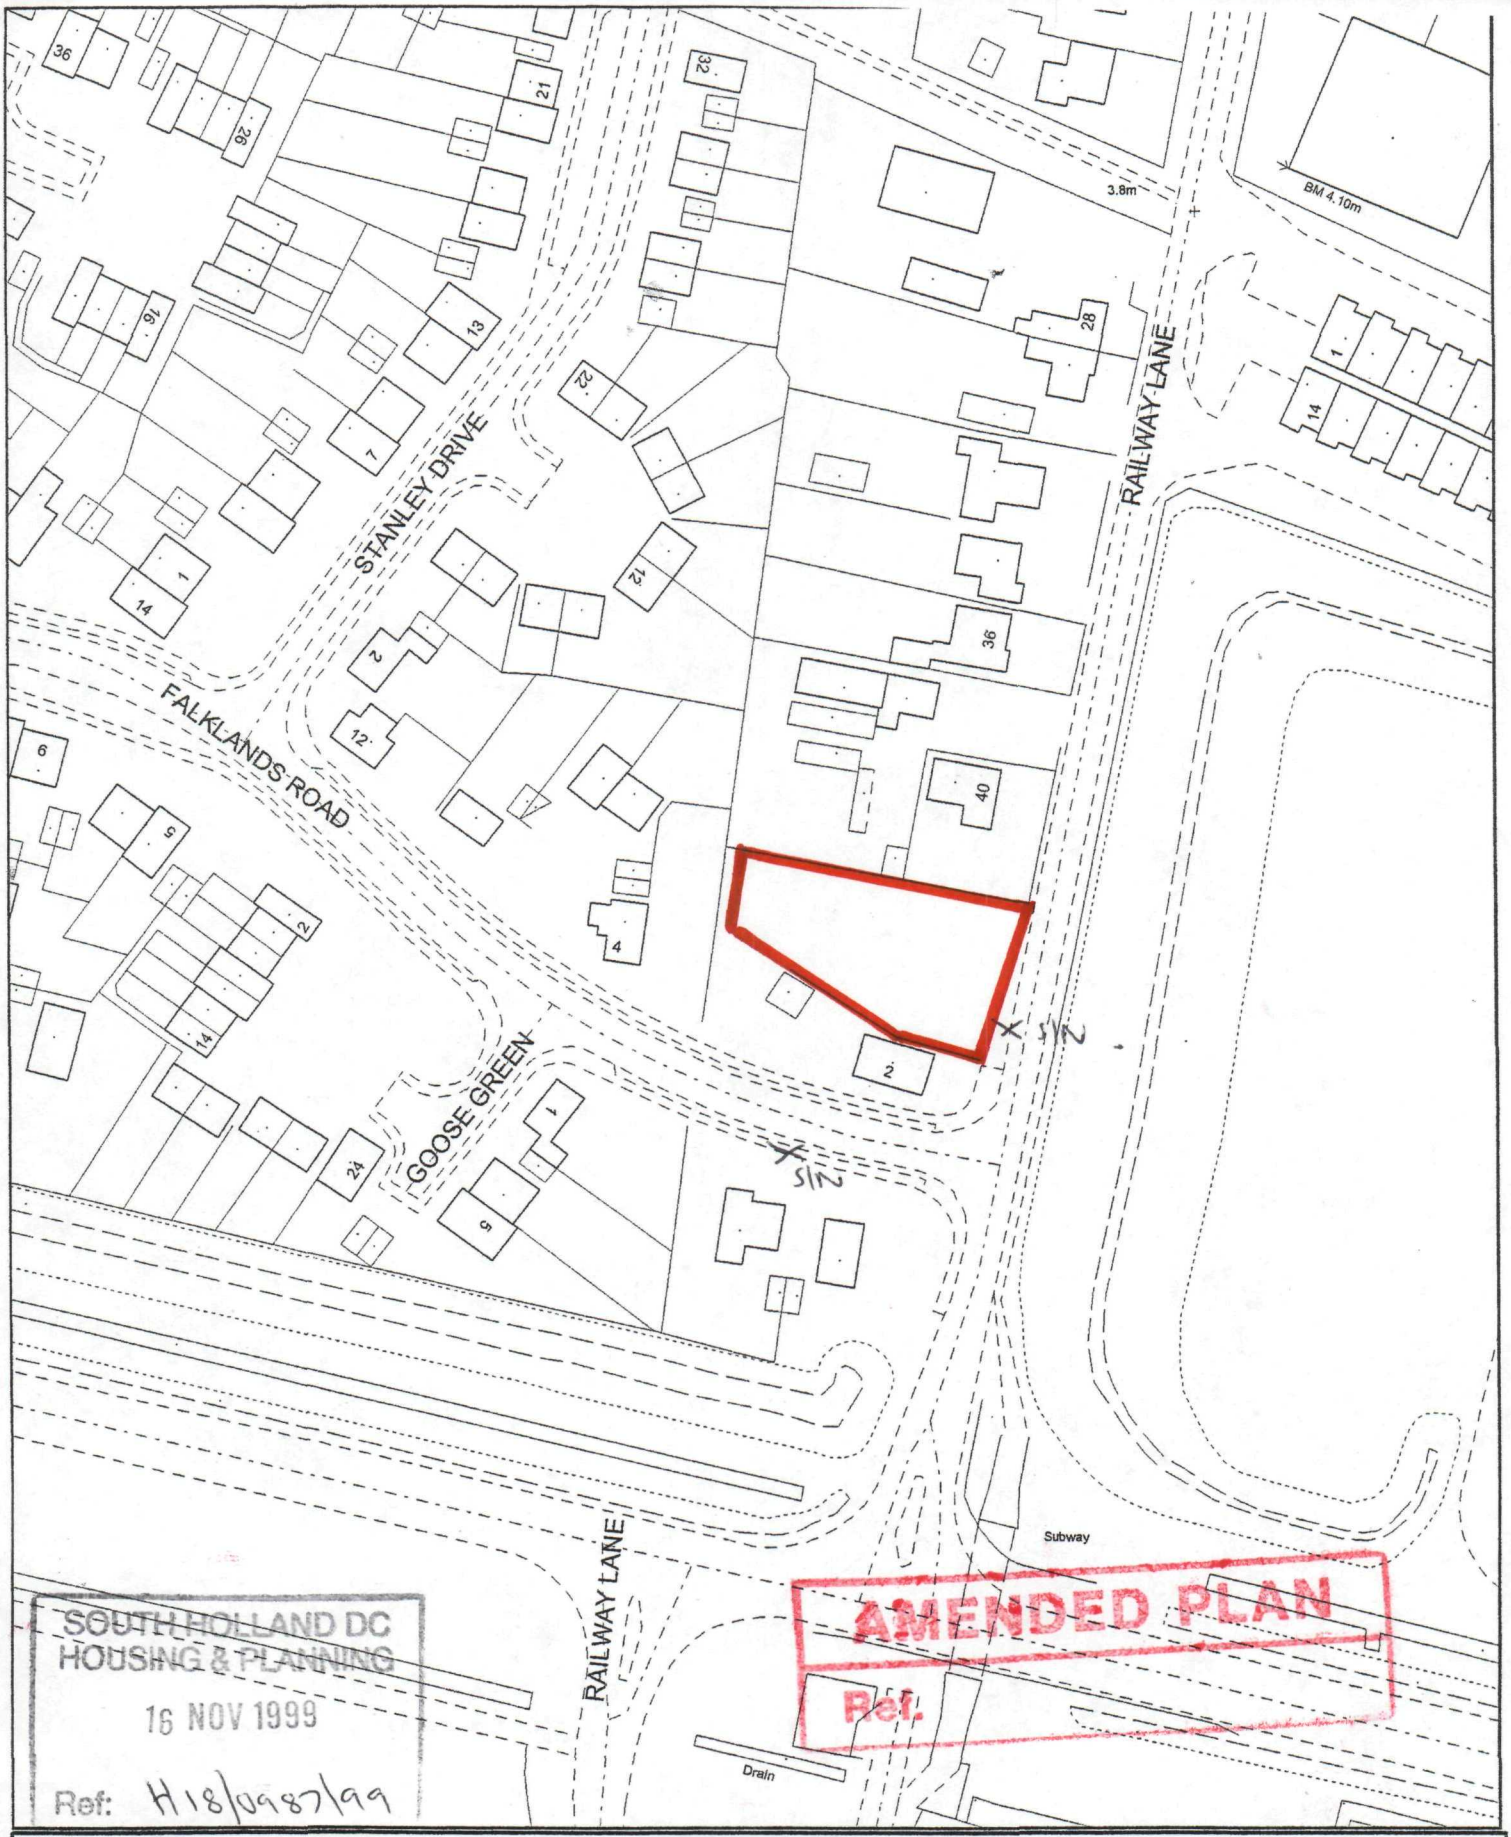


SOUTH HOLLAND DISTRICT COUNCIL


Council Offices, Priory Road, Spalding, Lincolnshire PE11 2XE

This copy has been produced specifically for the map return scheme purposes only. No further copies may be made.

Scale: 1:1250

This map is reproduced from Ordnance Survey material with permission of Ordnance Survey on behalf of Her Majesty's Stationery Office (c) Crown copyright. Unauthorised reproduction infringes Crown copyright and may lead to prosecution or civil proceedings. South Holland District Council LA079413 1999

AMENDED PLA...
Ref.

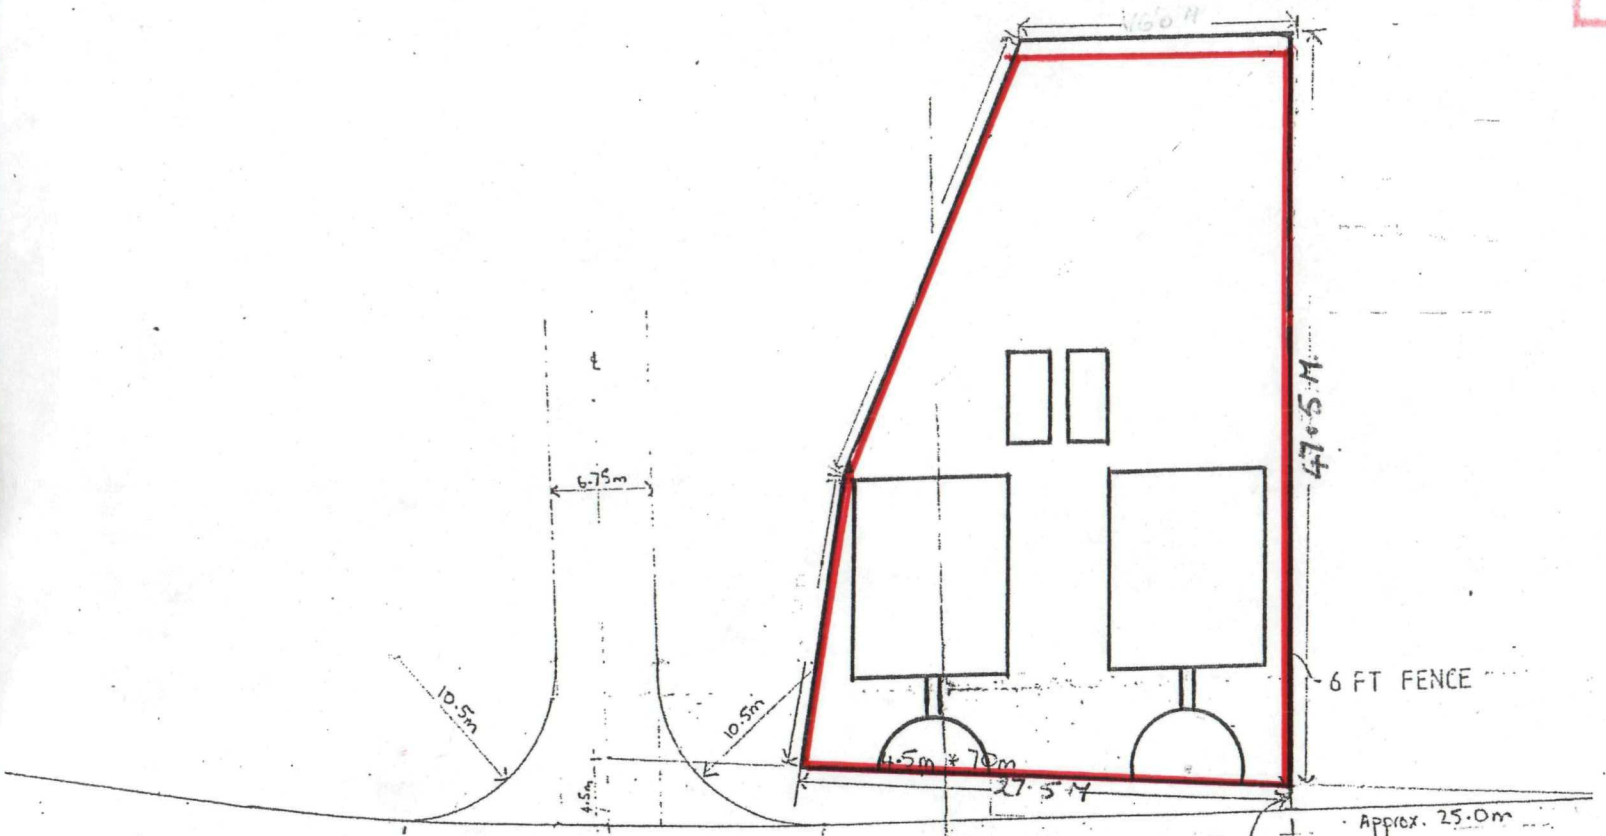

SOUTH HOLLAND DC
HOUSING & PLANNING
16 NOV 1999
Ref: H18/0987/99

drawing title

SURVEY OF
RAILWAY LANE
SUTTON BRIDGE

scale 1-500	drawing no.
date 15/11/88	
drawn SW	