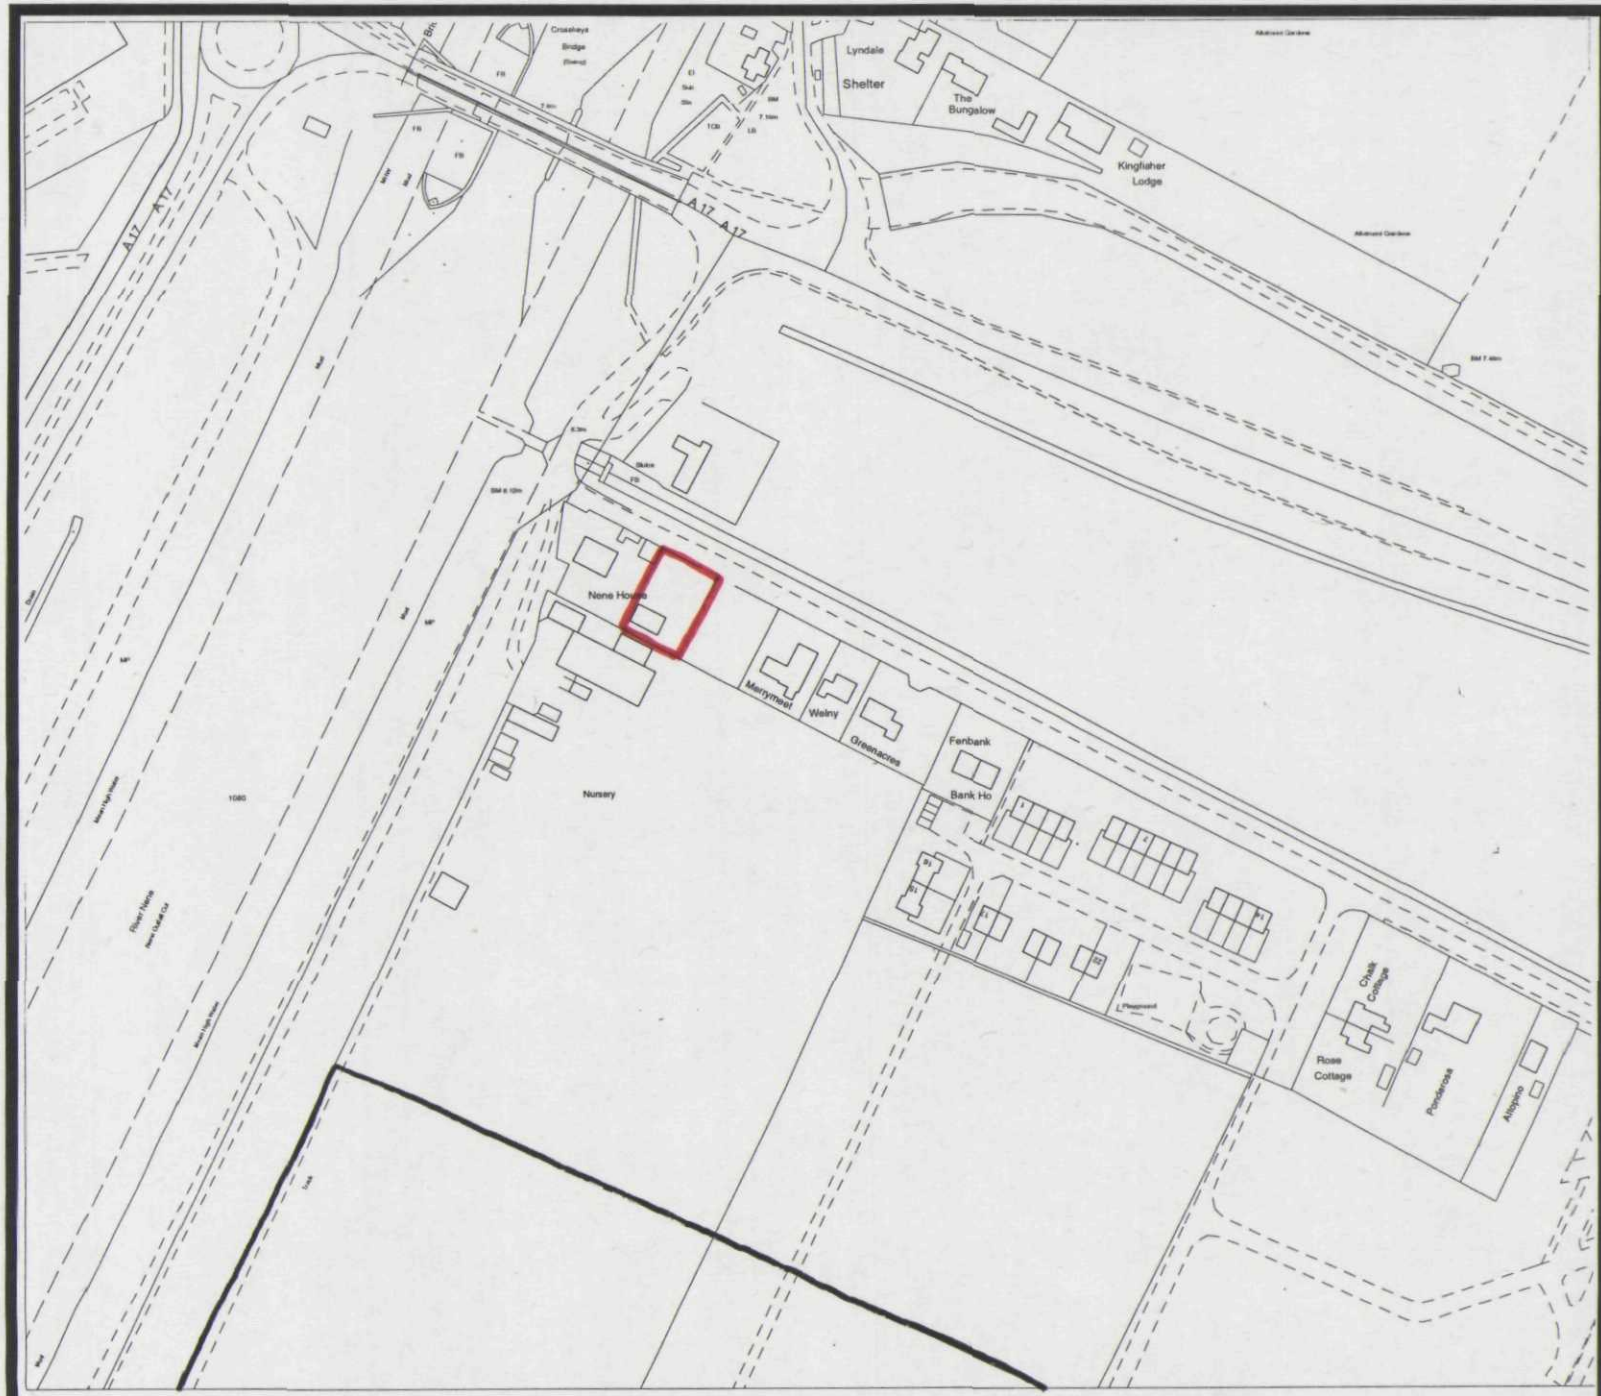


(C) Crown Copyright. South Holland District Council 100018215 03/06/2005 TF4820NW 1:2500

South Holland District Council

Planning & Development

Appeal by

Mrs K Dyer

Appeal Site

Development Boundary

Steve Williams
Head of Planning & Development
Council Offices,
Priory Road, Spalding, Lincs
PE11 2XE

Scale: 1:2500	Date: June 2005
Plan 'A'	North ↑