



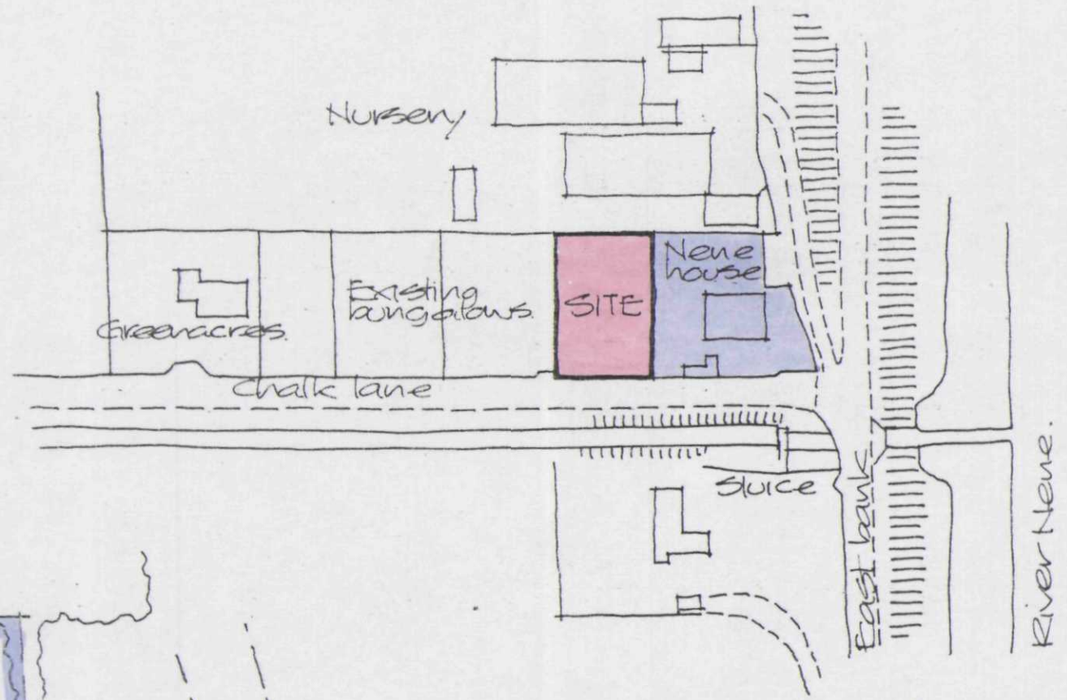

LOCATION PLAN Scale 1:1250

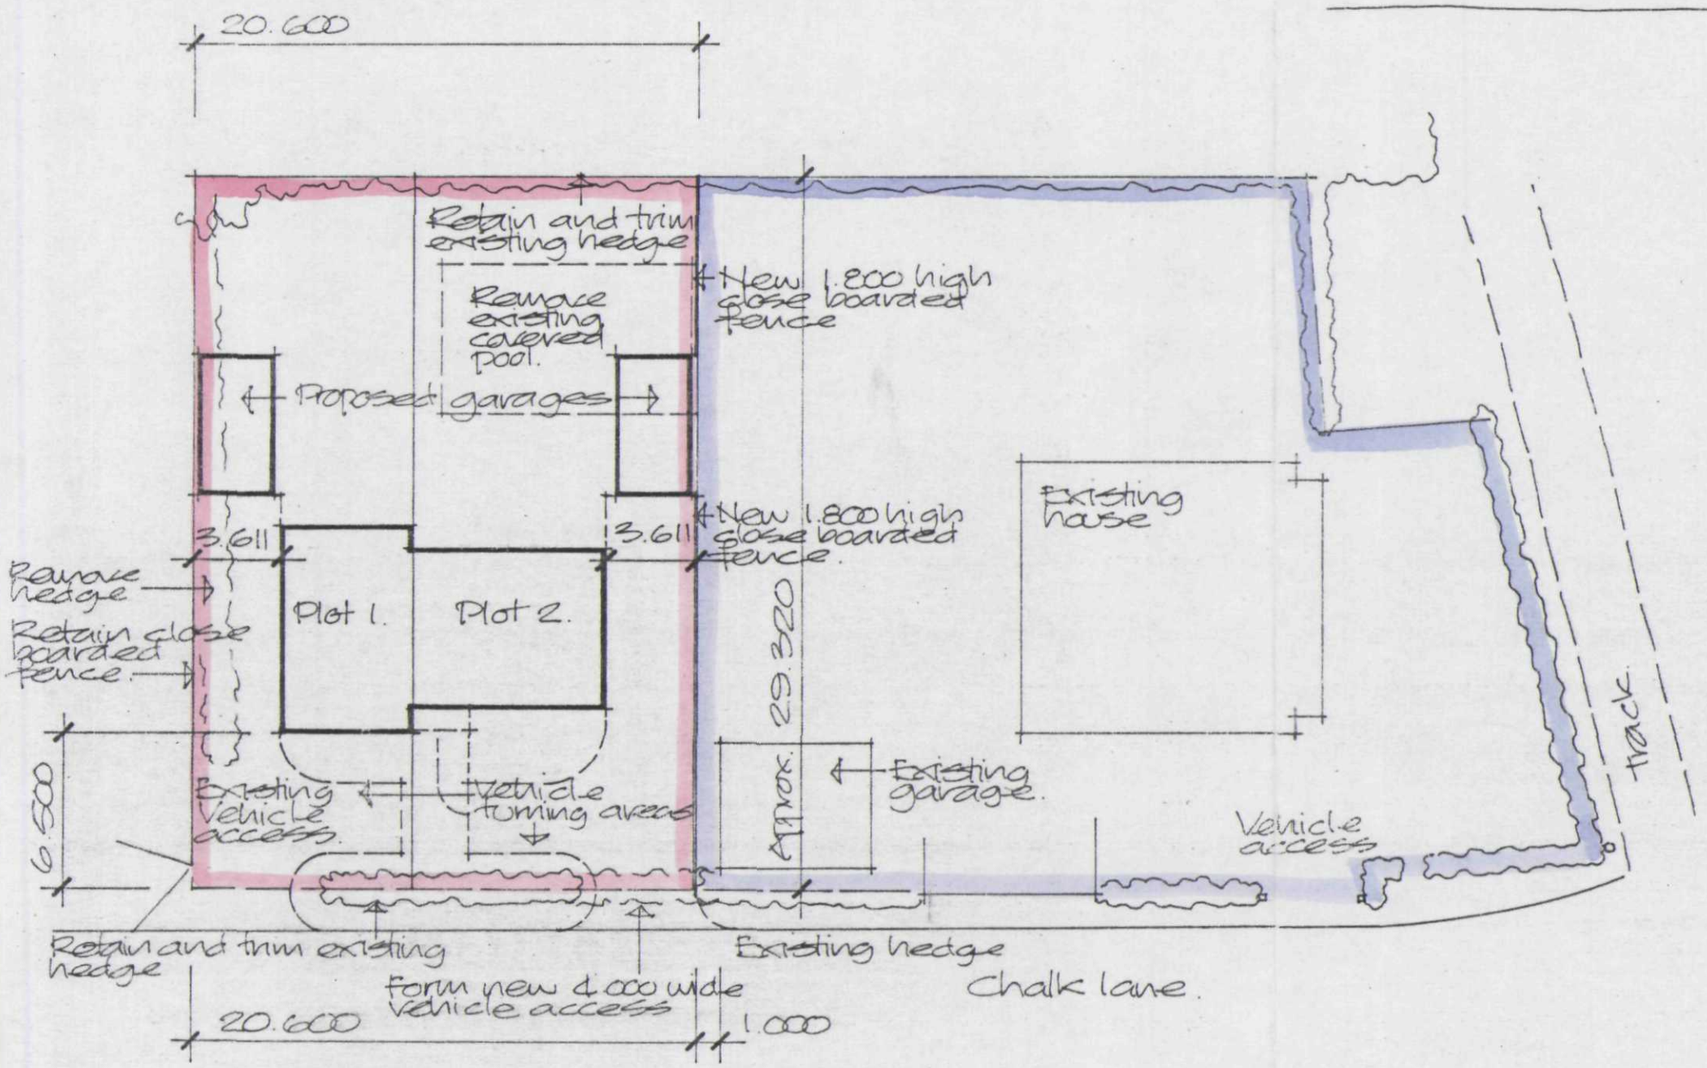

SITE LAYOUT Scale 1:250

SHDC
Planning & Development
19 JUL 2004
Ref: 0993/04

DETERMINED PLAN

PROPOSED PAIR OF HOUSES
WITH GARAGES
CHALK LANE,
WINGLAND,
SUTTON BRIDGE.
MRS K DYER

Alan Hornsby
Architectural Services Ltd
Little Acre, Peak Hill, Cowbit,
Spalding, Lincs. PE12 6AW
Tel: Holbeach (01406) 380591

Drg. no. 04/38/02