
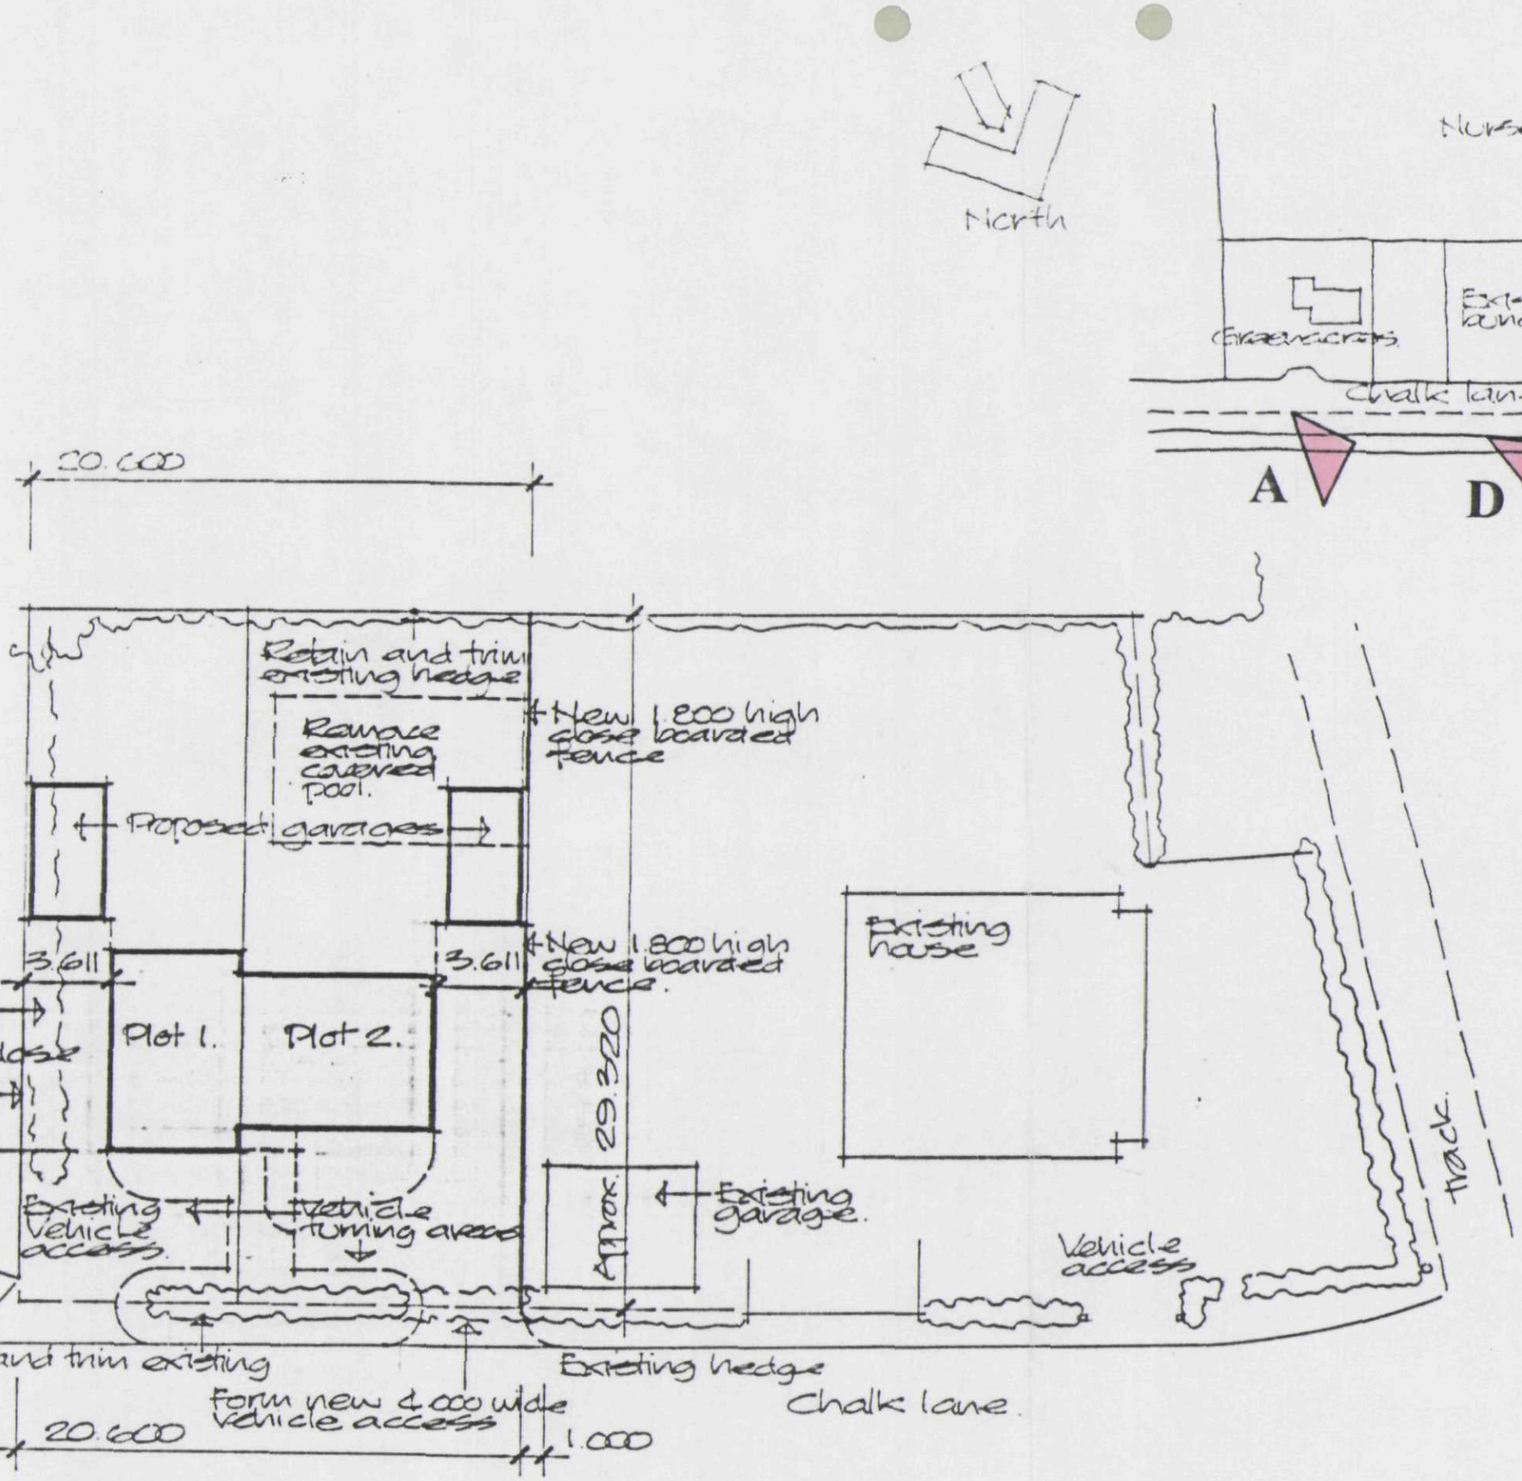


SITE LAYOUT Scale 1:250

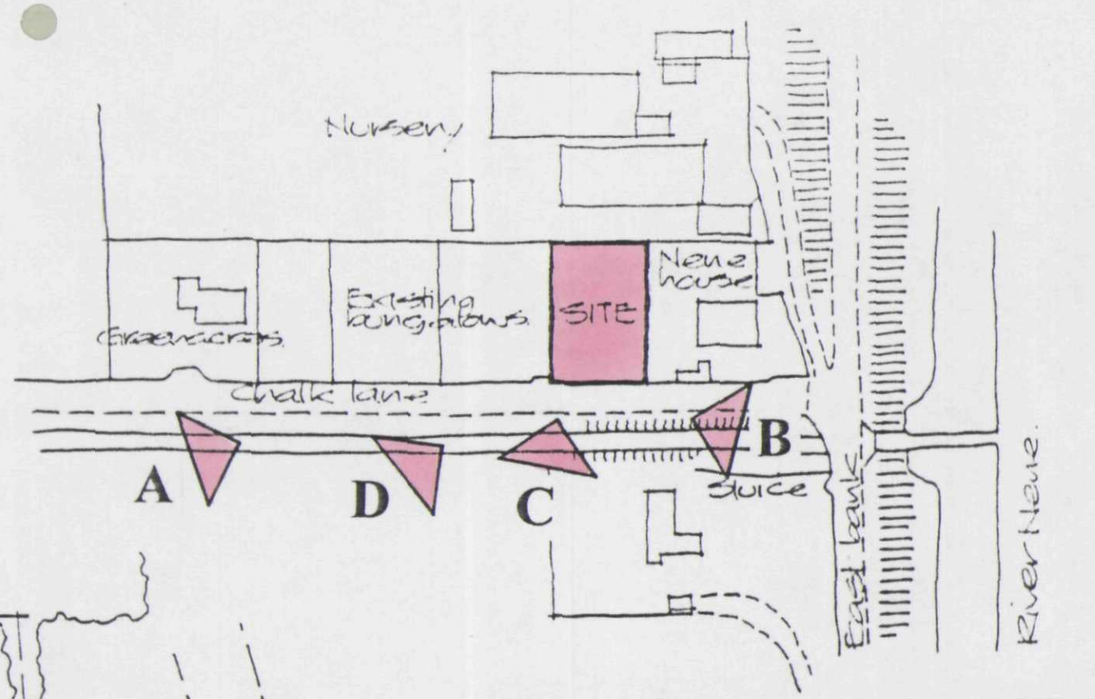

LOCATION PLAN Scale 1:1250

LOCATION OF PHOTOGRAPHS

PROPOSED PAIR OF HOUSES
WITH GARAGES
CHALK LANE,
WINGLAND,
SUTTON BRIDGE.
MRS K DYER

Alan Hornsby
Architectural Services Ltd
Little Acre, Peak Hill, Cowbit,
Spalding, Lincs. PE12 6AW
Tel: Holbeach (01406) 380591

Drg. no. 04/38/02