
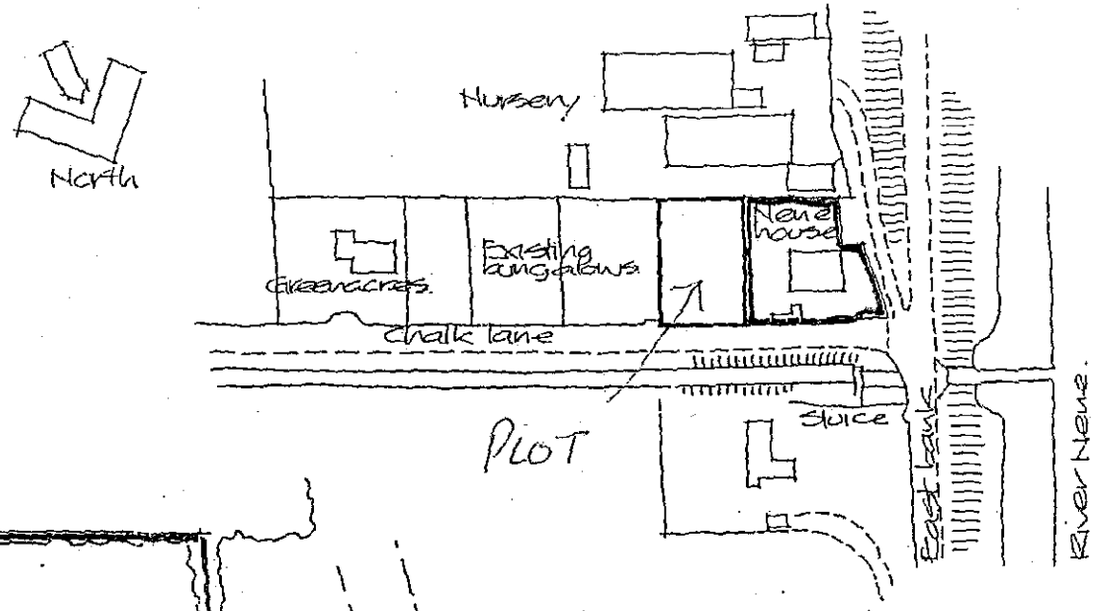


LOCATION PLAN

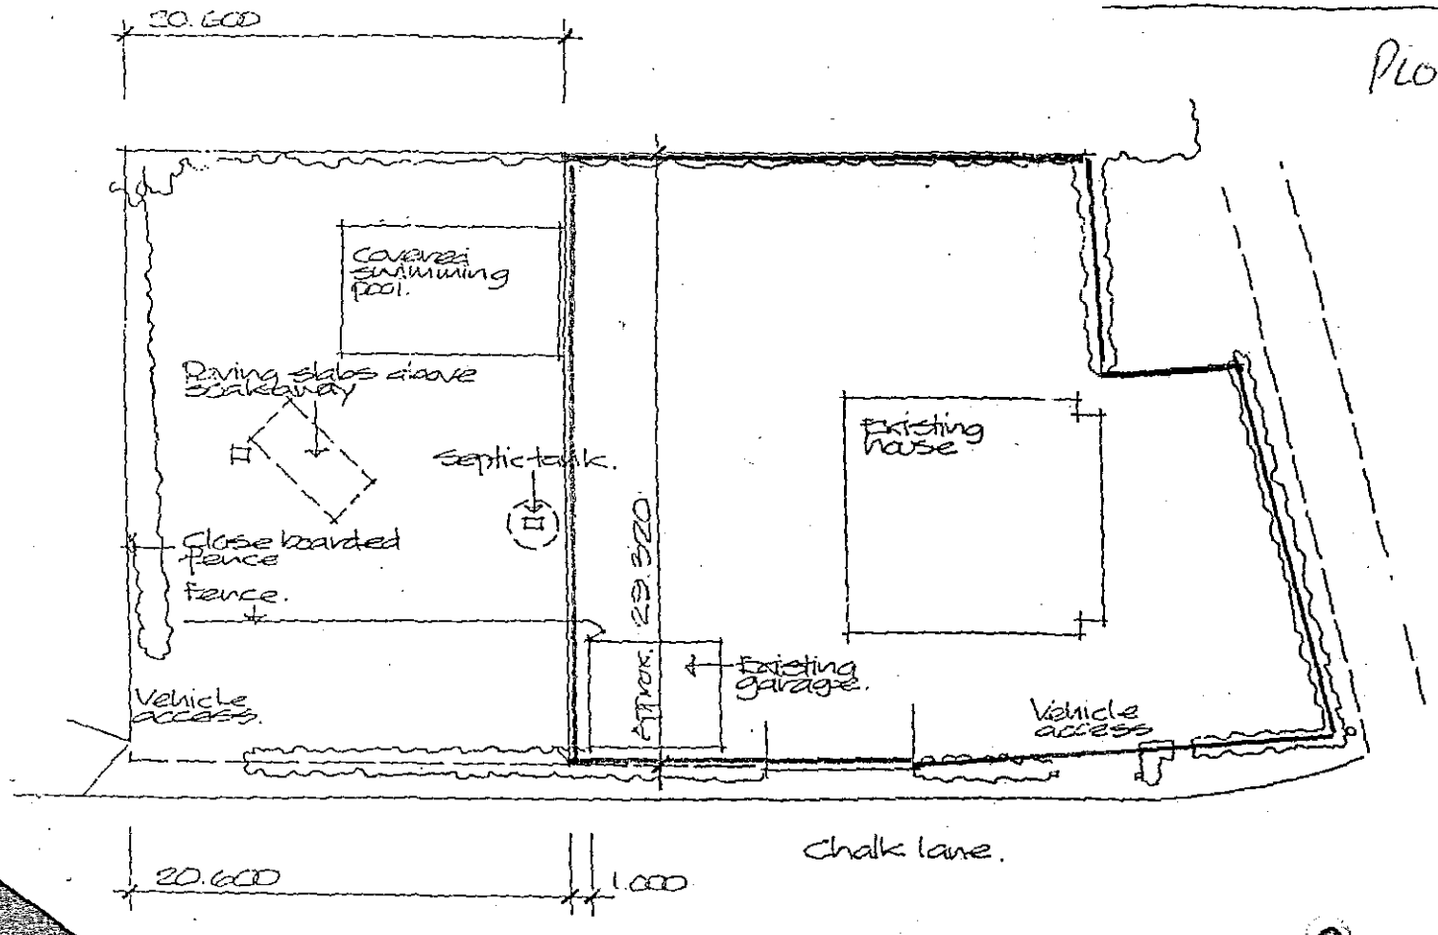

SITE LAYOUT

LAYOUT OF PROPERTY
'NENE HOUSE',
EAST BANK,
WINGLAND,
SUTTON BRIDGE

Alan Hornsby
Architectural Services Ltd
Little Acre, Peak Hill, Cowbit,
Spalding, Lincs. PE12 6AW
Tel: Holbeach (01406) 380591