


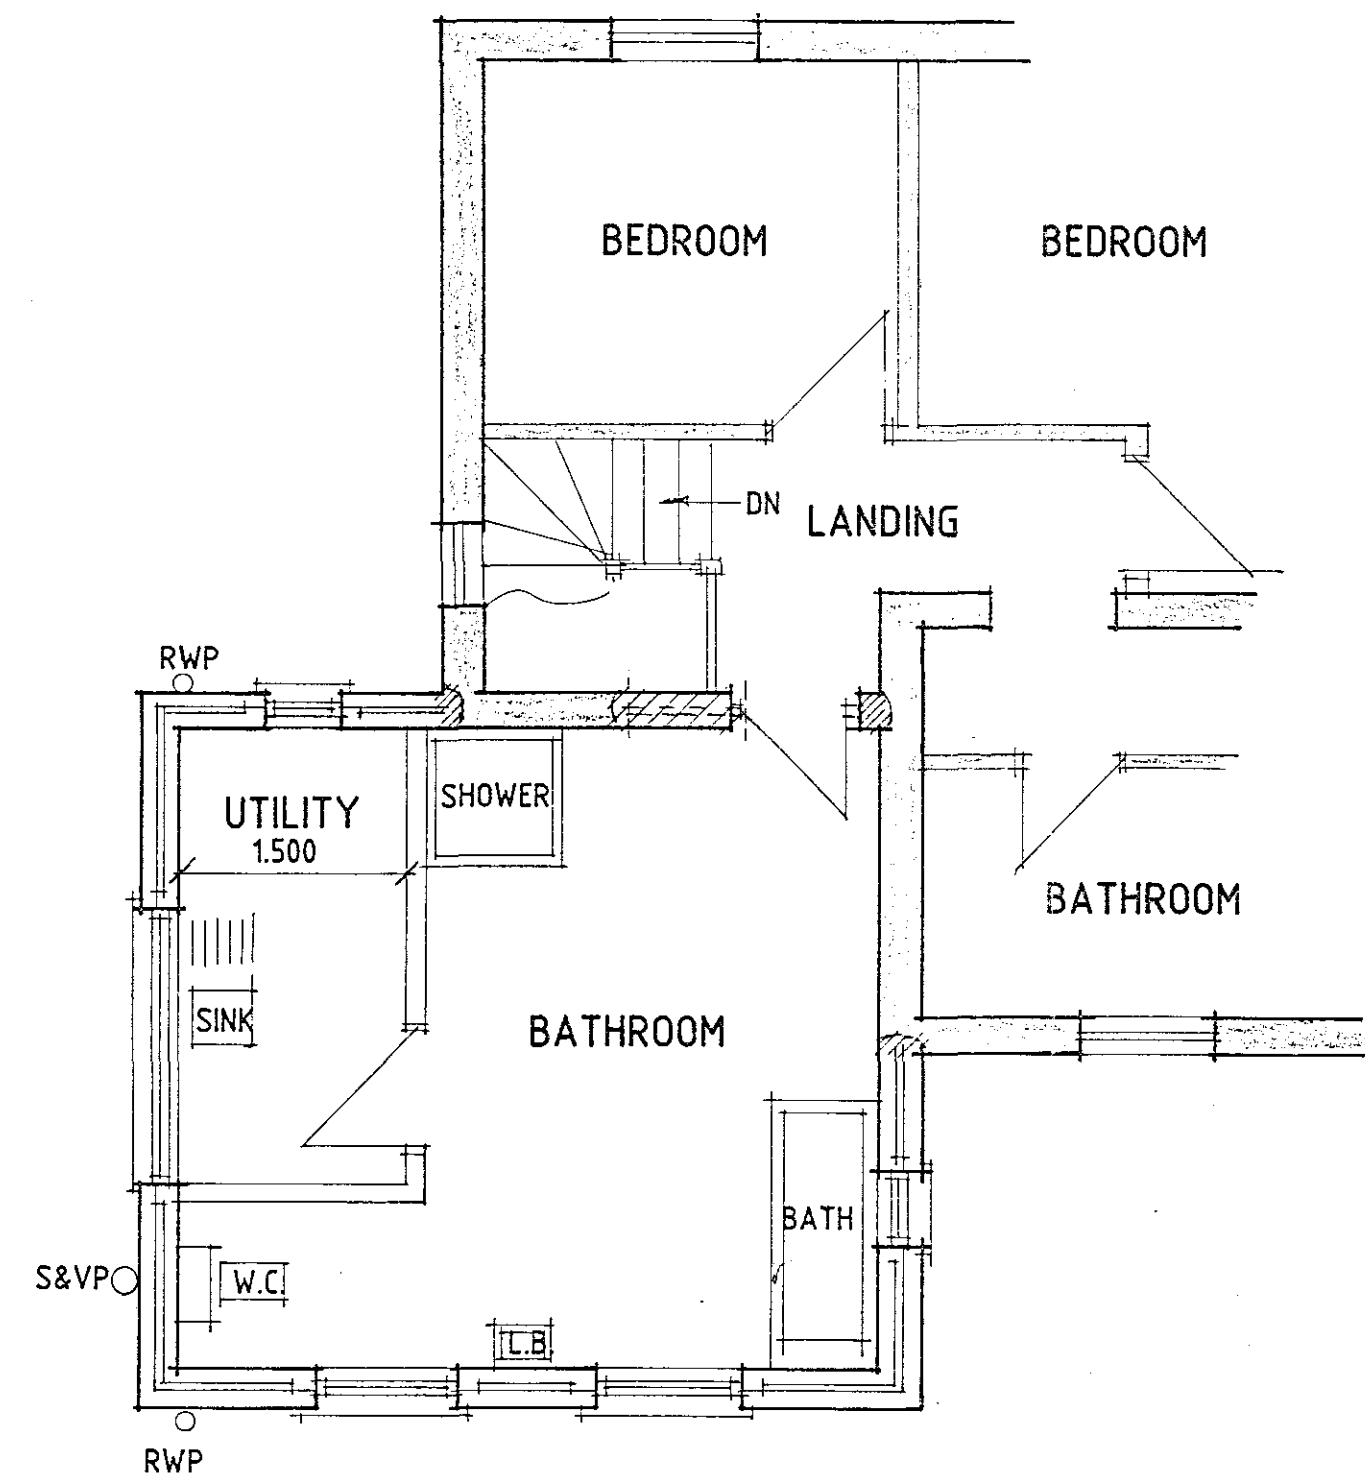
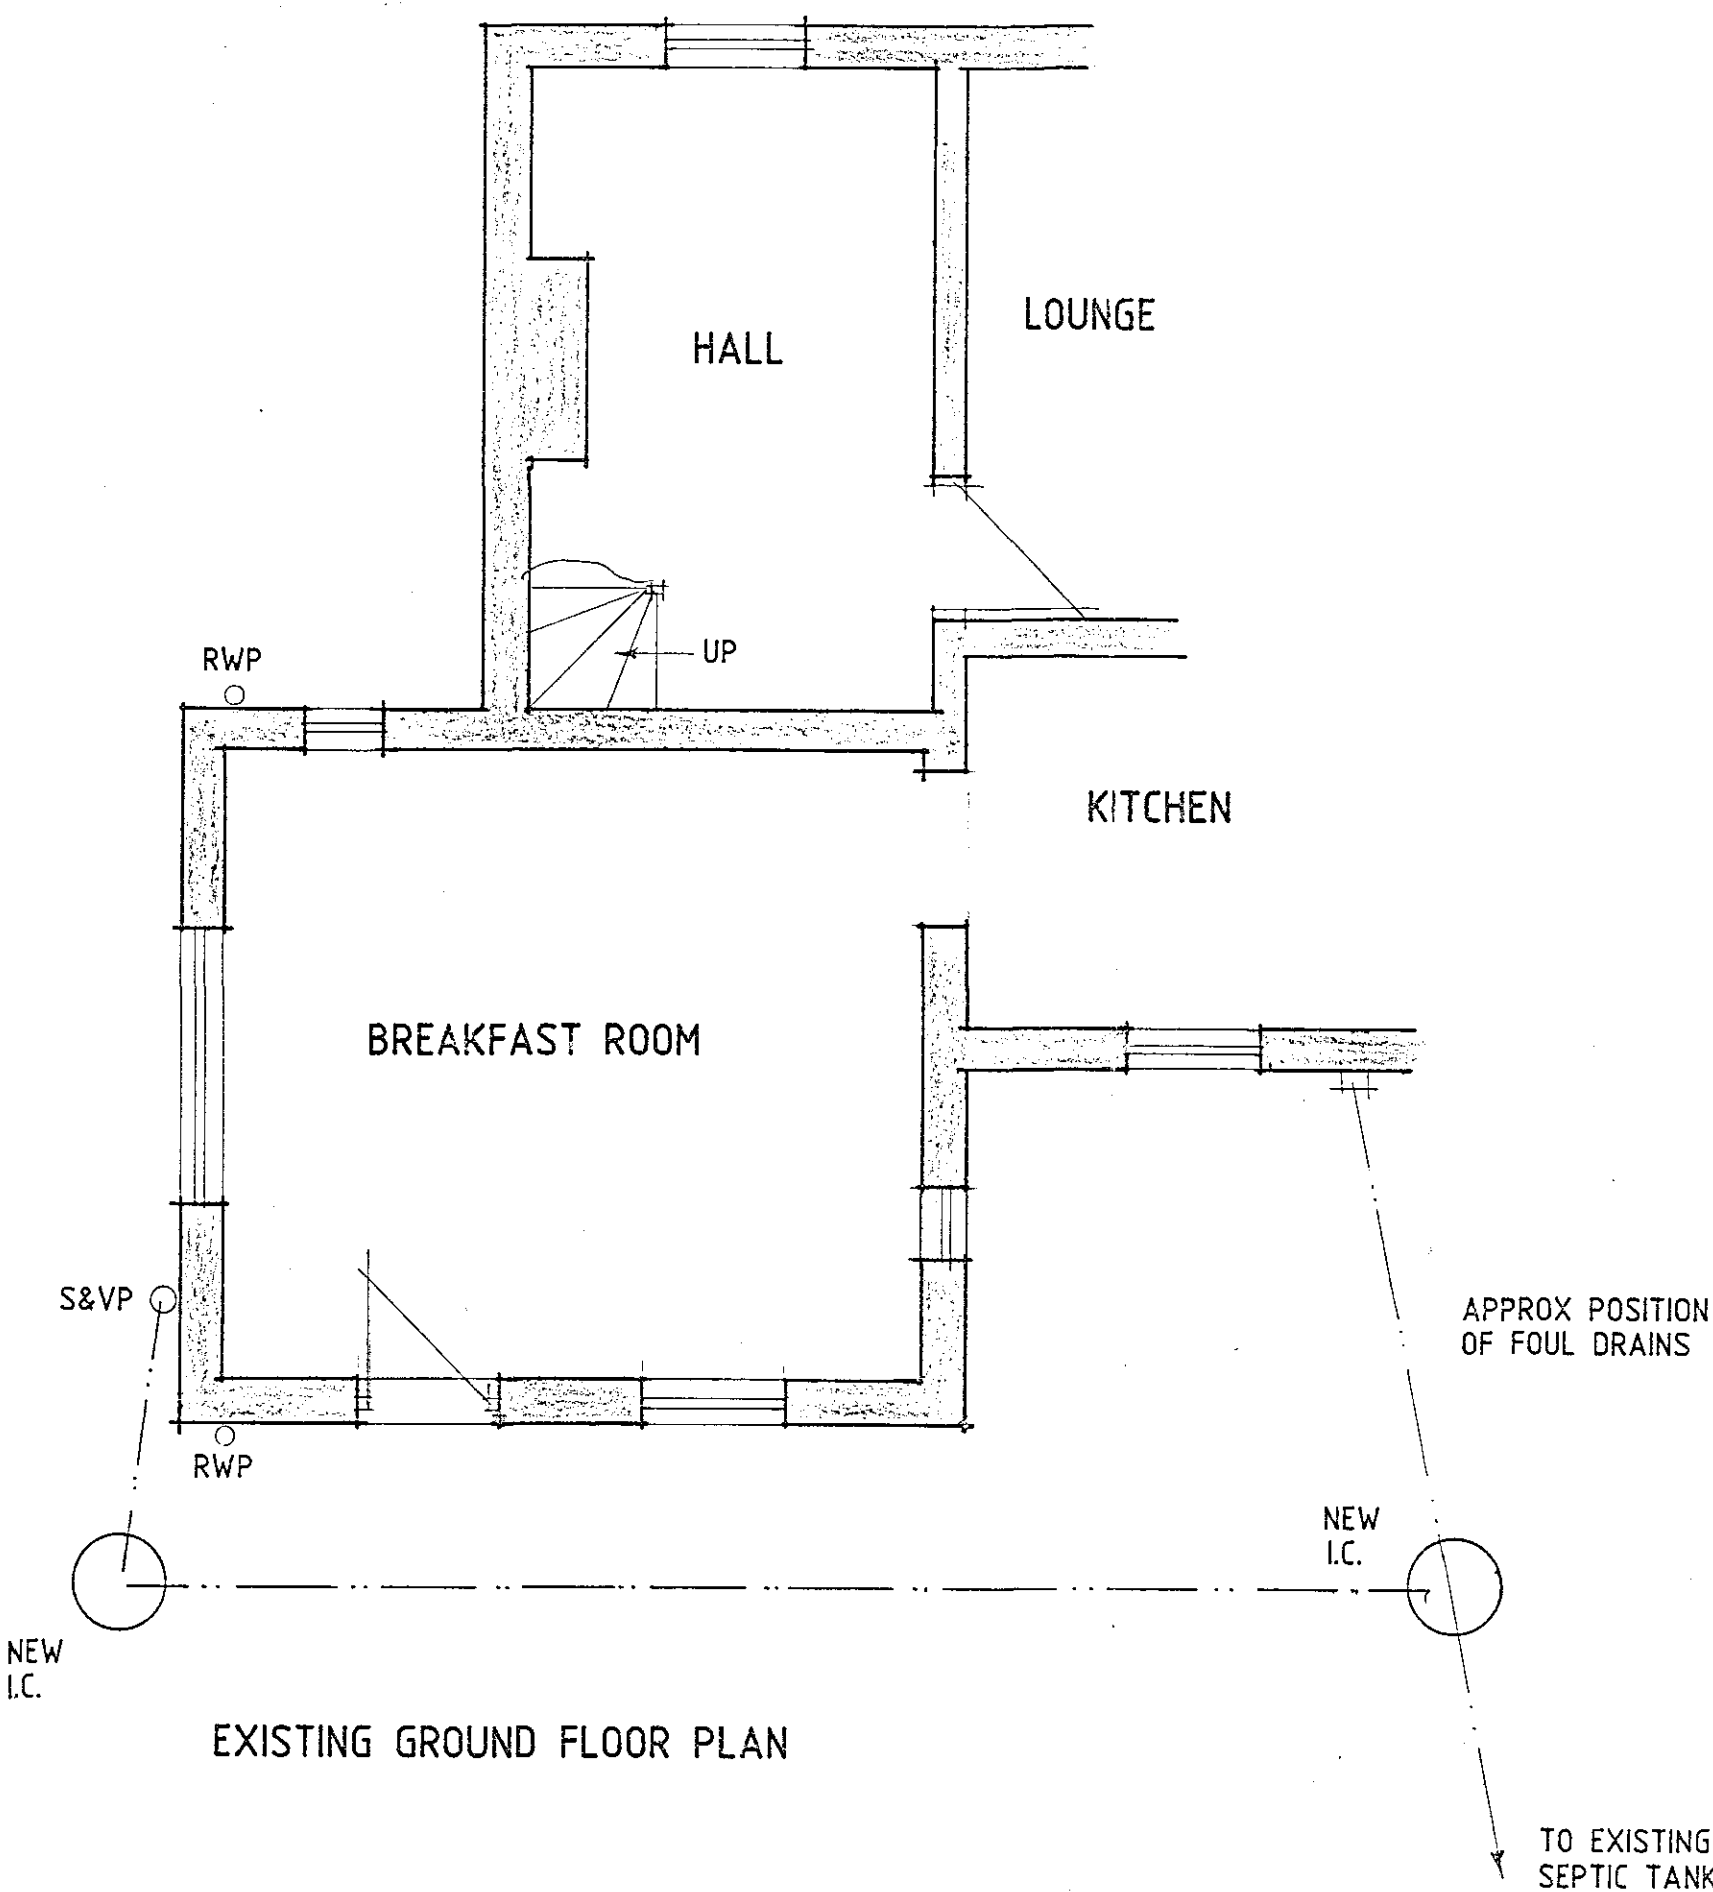


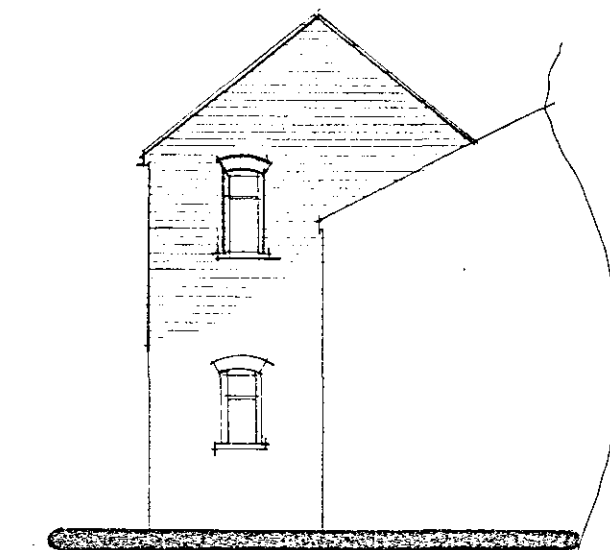

PROPOSED FIRST FLOOR PLAN

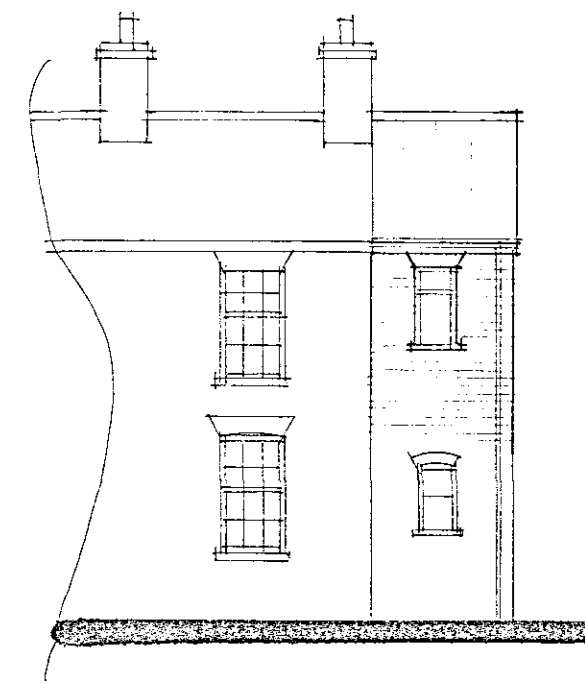

EXISTING GROUND FLOOR PLAN

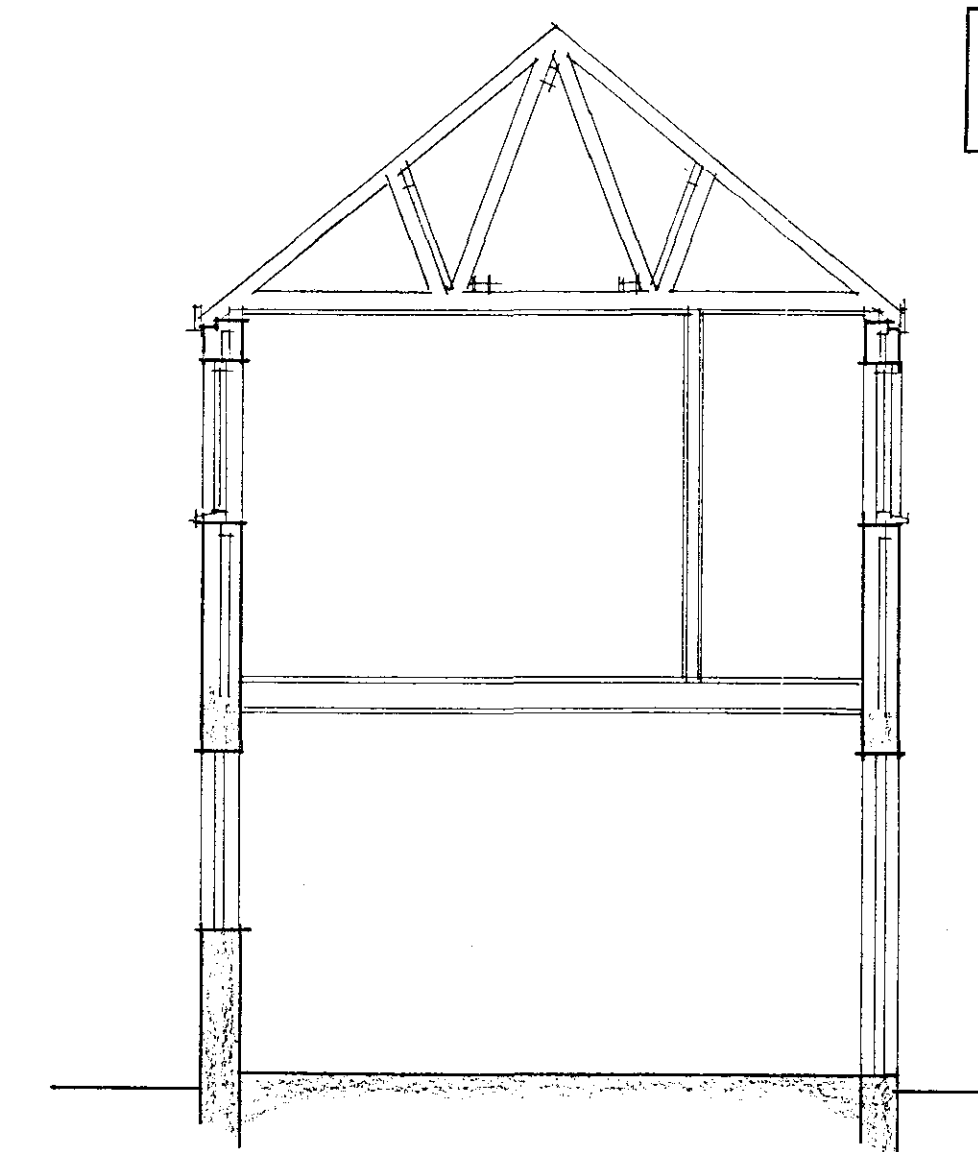

SECTION

DETERMINED
PLAN

21 JUL 2004
Ref: 0999/04

Status
CONSULTANTS IN ARCHITECTURE & PLANNING

PROPOSED FIRST FLOOR
EXTENSION AT GUYS HEAD
COTTAGE, GUYS HEAD,
SUTTON BRIDGE FOR

MR. & MRS. C. PERRY.

1:50 1:100 SD04-061/1
JULY-04 B.GILHAM.