

NORTH

SHDC
Planning & Development
- 3 DEC 2010
Ref: 1005-10

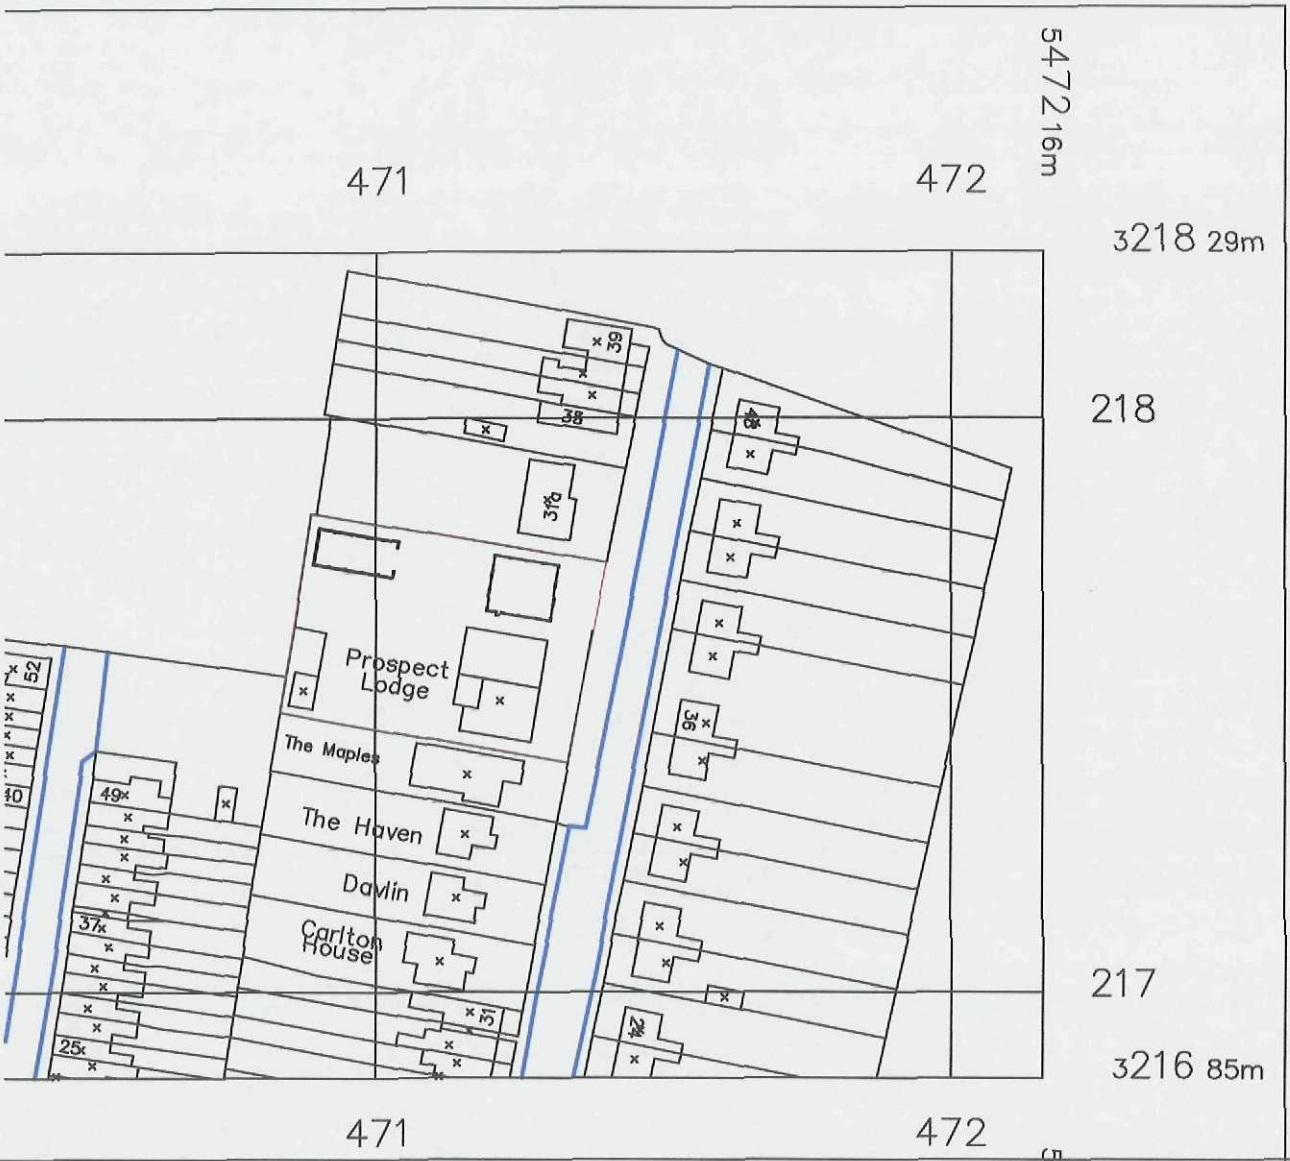



PROJECT	Prospect Lodge Chestnut Terrace Sutton Bridge Spalding	drawn: wmf	check:
		scale: 1:1250	date: Aug 10
DRAWING	Location Plan	ref: 12-JM-10	number: - rev

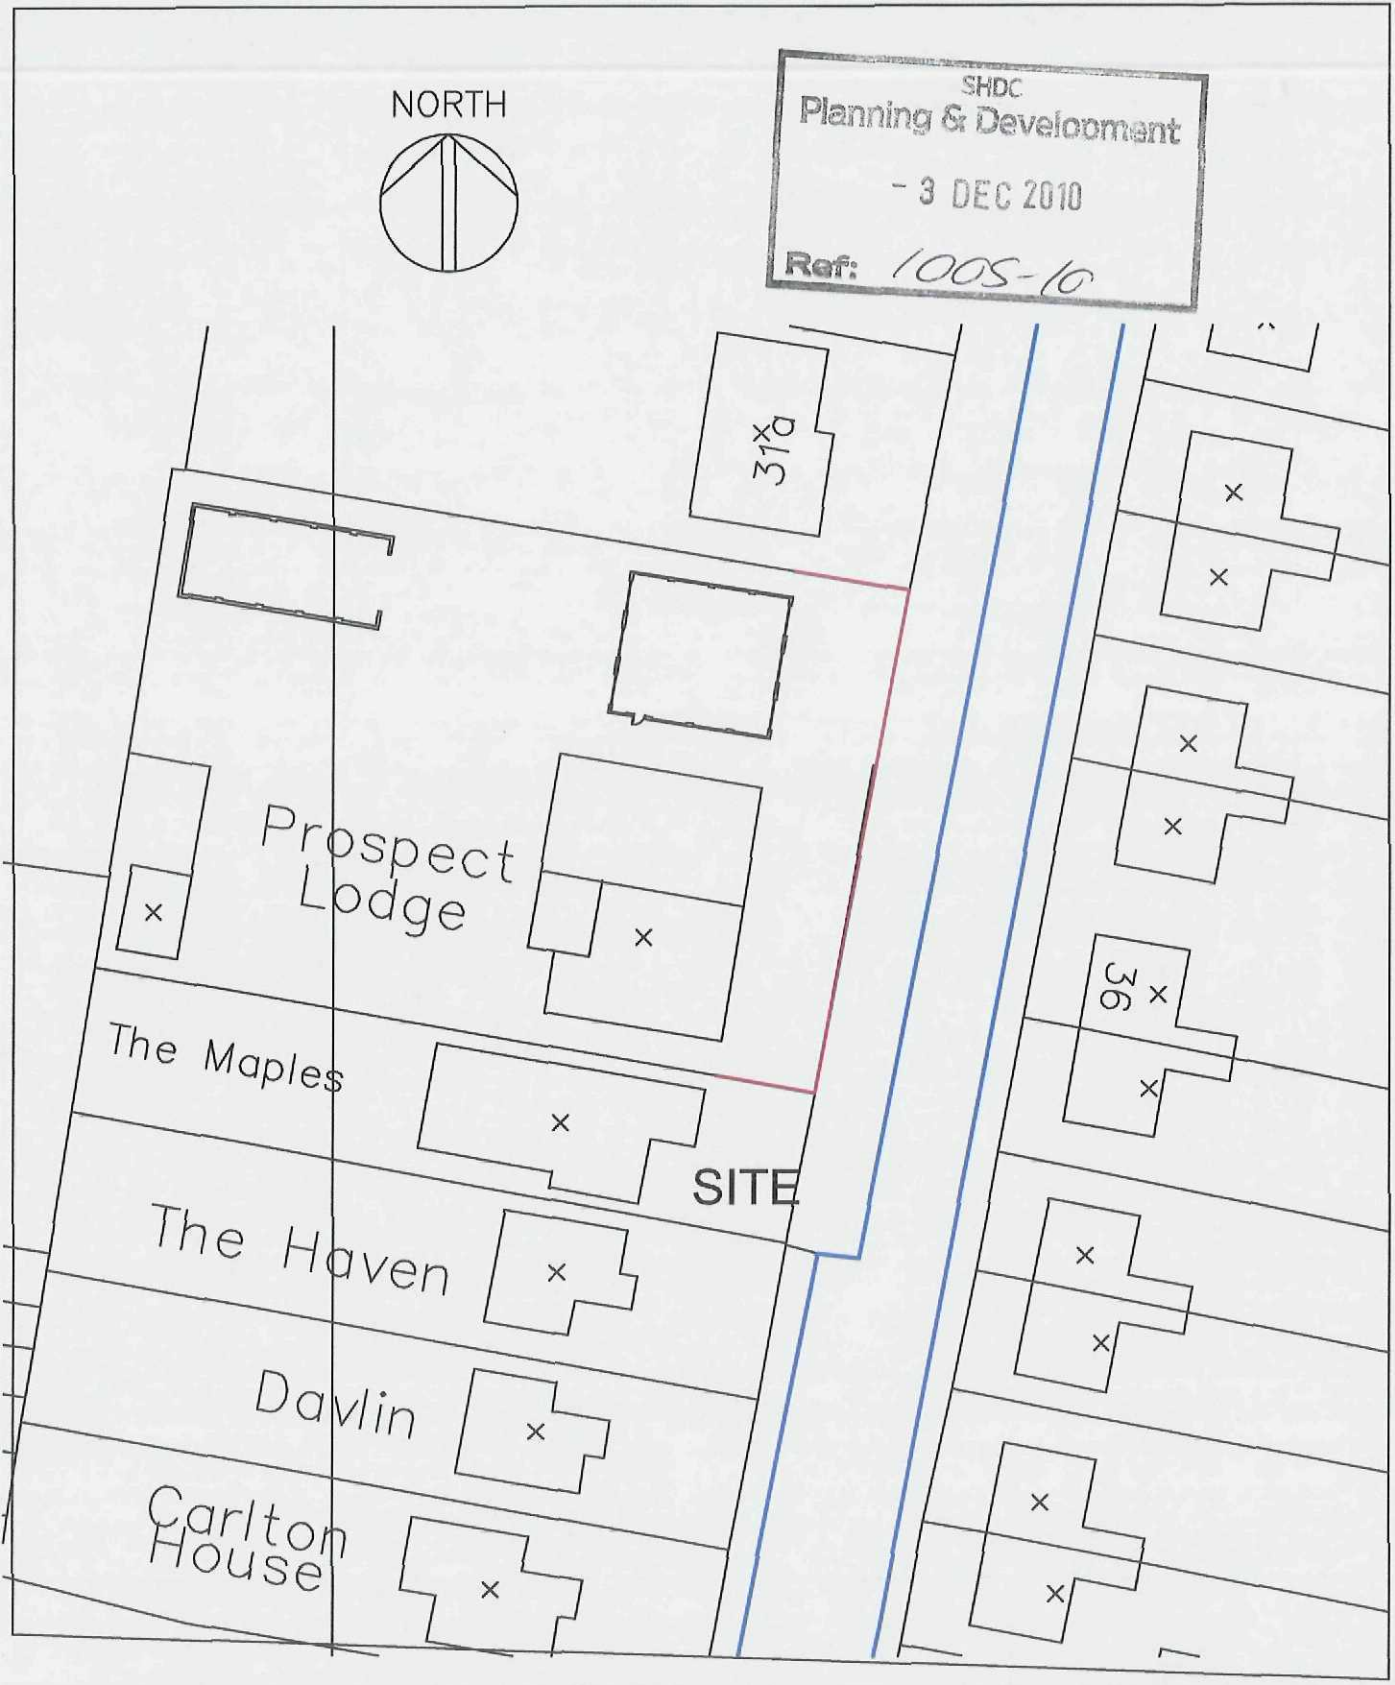


	PROJECT Prospect Lodge Chestnut Terrace Sutton Bridge Spalding	drawn wmf	check
		scale 1:500	date Aug 10
	DRAWING Block Plan	ref number 13-JM-10	rev -

Do not scale from this drawing
The Contractor is to check all dimensions
on site and report discrepancies to the Architect
All rights described in Chapter IV of the
Copyright, Designs and Patents Act 1988 have
been generally asserted ©

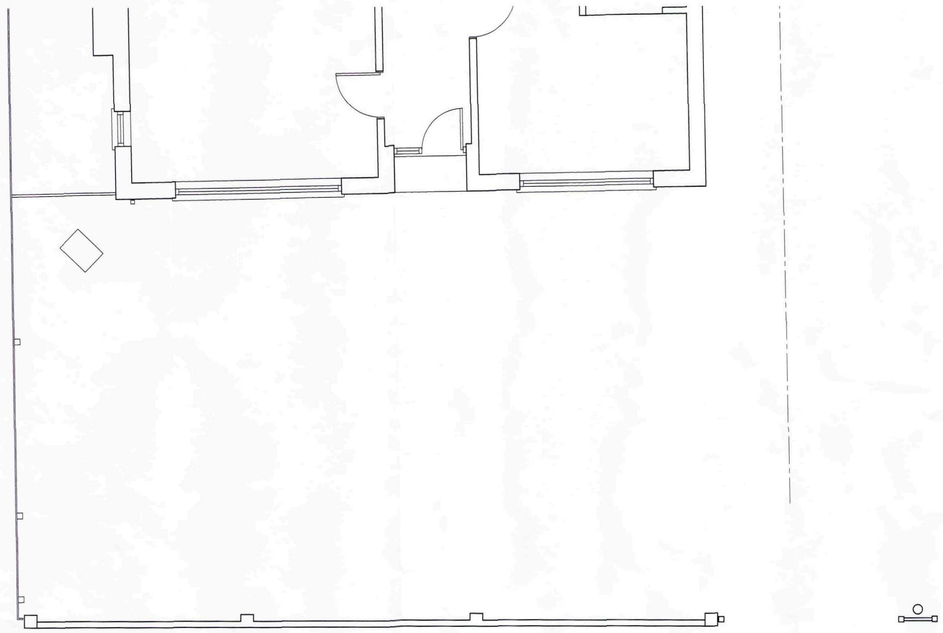

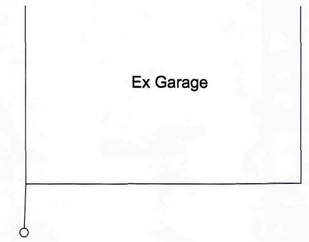


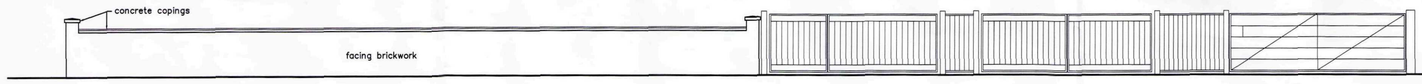


SHDC
Planning & Development
- 3 DEC 2010
Ref: 1005-1c


PROJECT Prospect Lodge Chestnut Terrace Sutton Bridge Spalding	
DRAWING Garden Wall Existing Elevations and Plan layout	
scale 1:50 @ A1	date Nov 10
number 11-JM-10	

Do not scale from this drawing
The Contractor is to check all dimensions
on site and report discrepancies to the Architect
All rights described in Chapter IV of the
Copyright, Designs and Patents Act 1988 have
been generally asserted ©

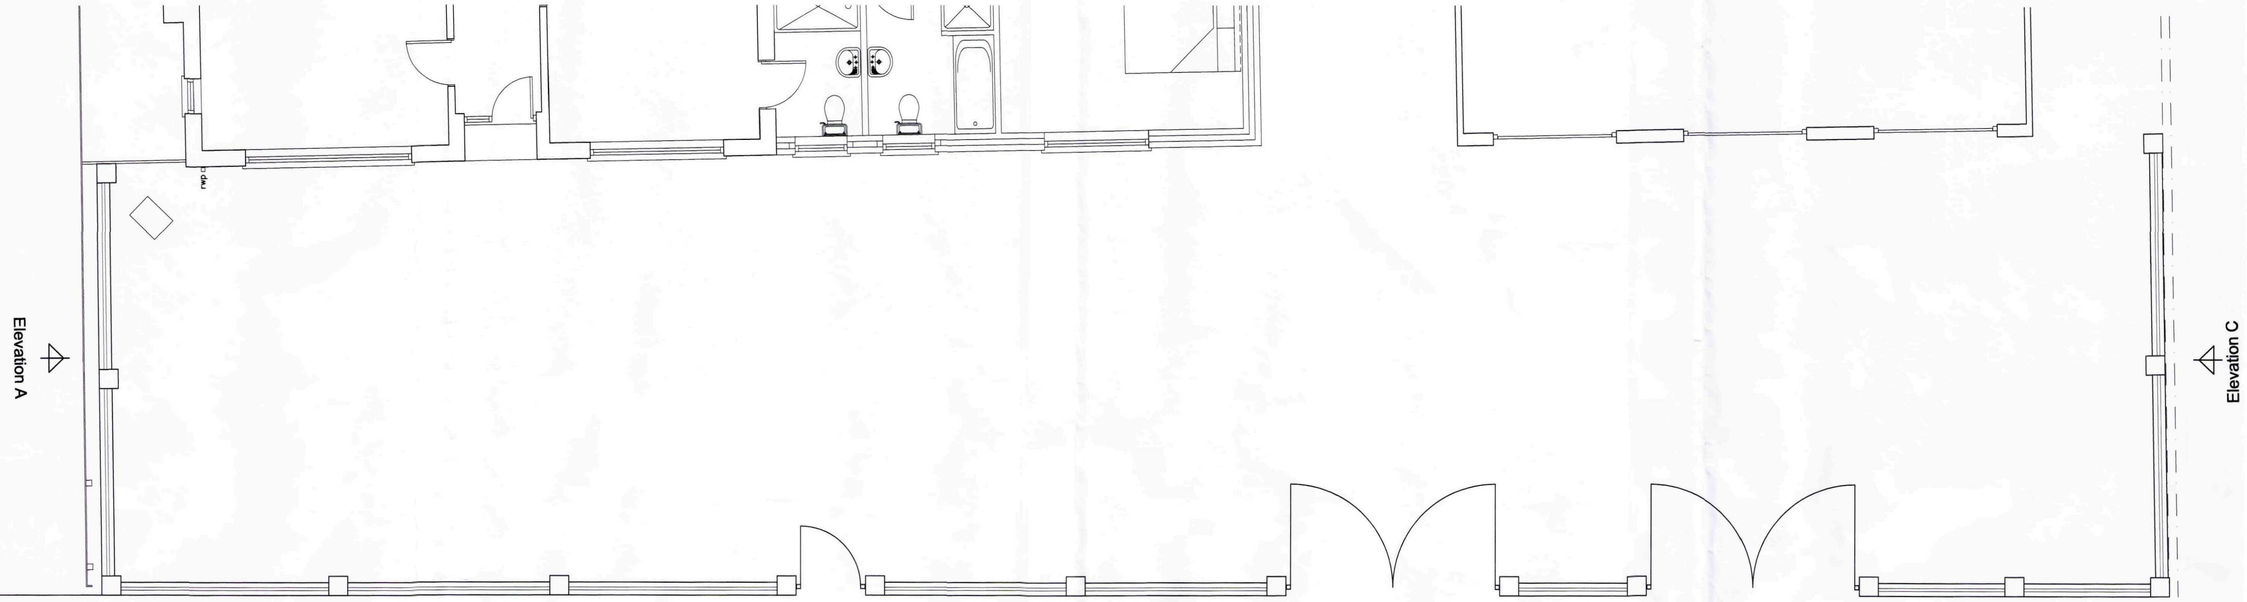


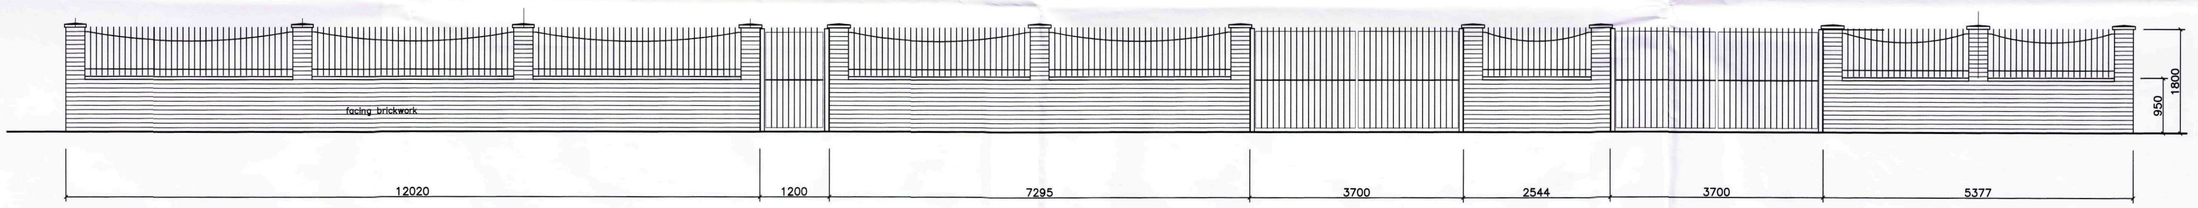

Elevation B

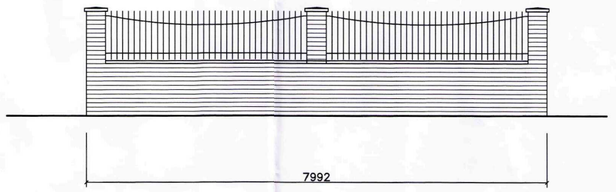

Elevation C

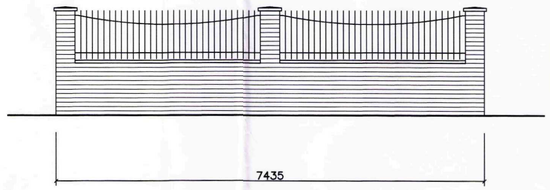

Elevation A

SHDC
Planning & Development
- 3 DEC 2010
Ref: 1005-10

PROJECT Prospect Lodge Chestnut Terrace Sutton Bridge Spalding	
DRAWING Garden Wall Proposed Elevations and Plan layout	
scale 1:50 @ A1	date Nov 10
number 10-JM-10 B	