

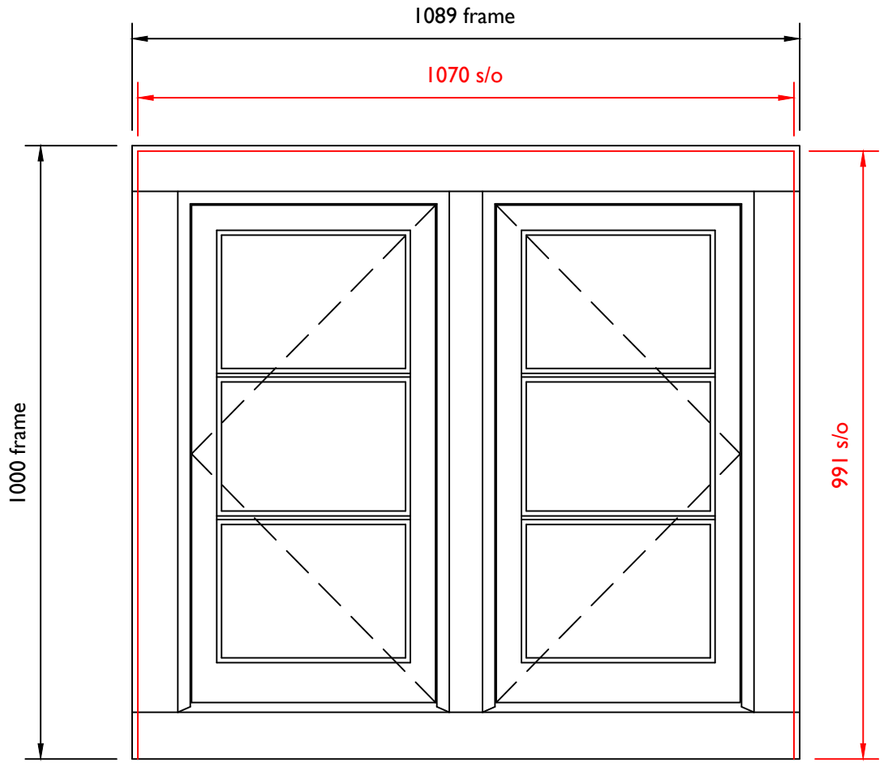


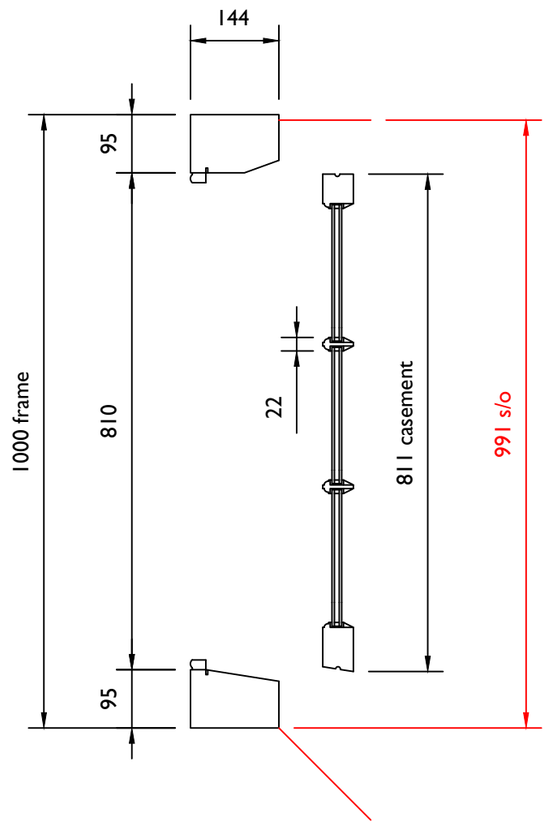

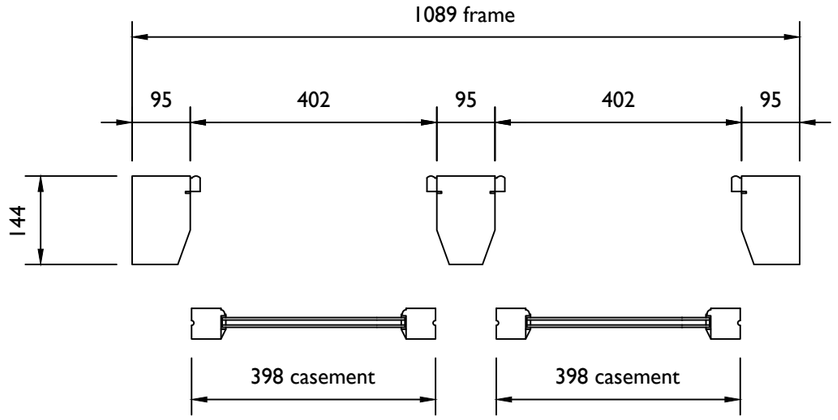

BEDROOM WINDOW 1
(22mm full glazing bars)

Rev	Description	Date

REVISIONS

D.G.M JOINERY LTD

Linden Road, Clenchwarton, King's Lynn. PE34 4EL.
Tel: (01553) 768335 E-mail: enquiries@dgmjoinery.co.uk

Project
Bridge House West, 2 Bridge Road, Sutton Bridge. PE12 9UA

Drawing Title
Proposed Replacement Bedroom Window 1 With 22mm Full Glazing Bars & "Sashlite" Double Glazed Units - Elevation

	Name	Signed	Date	Scale 1:10 @ A3
Drawn	Gary	G.Grange	07/07/25	File Name _
Checked	Gary	G.Grange	07/07/25	Drawing Status Live

Drawing No. 24/1551 - 06 **Revision**