notes


Do not scale from this drawing.

This drawing is copyright and may not be altered, traced, photographed or used for any purpose other than that for which it is issued without written permission from the John D Lynch Partnership.

The General Contractor is to check all dimensions on site and report discrepancies to the architect.

All details shown on this drawing including foundations are based upon typical site conditions related to the area. No responsibility can be accepted for abnormal conditions which may be discovered during construction unless reported to the Architects so that design amendments may be considered. Site soil surveys are recommended in respect of foundations to establish specific site conditions before foundation work is undertaken.

revision *date*

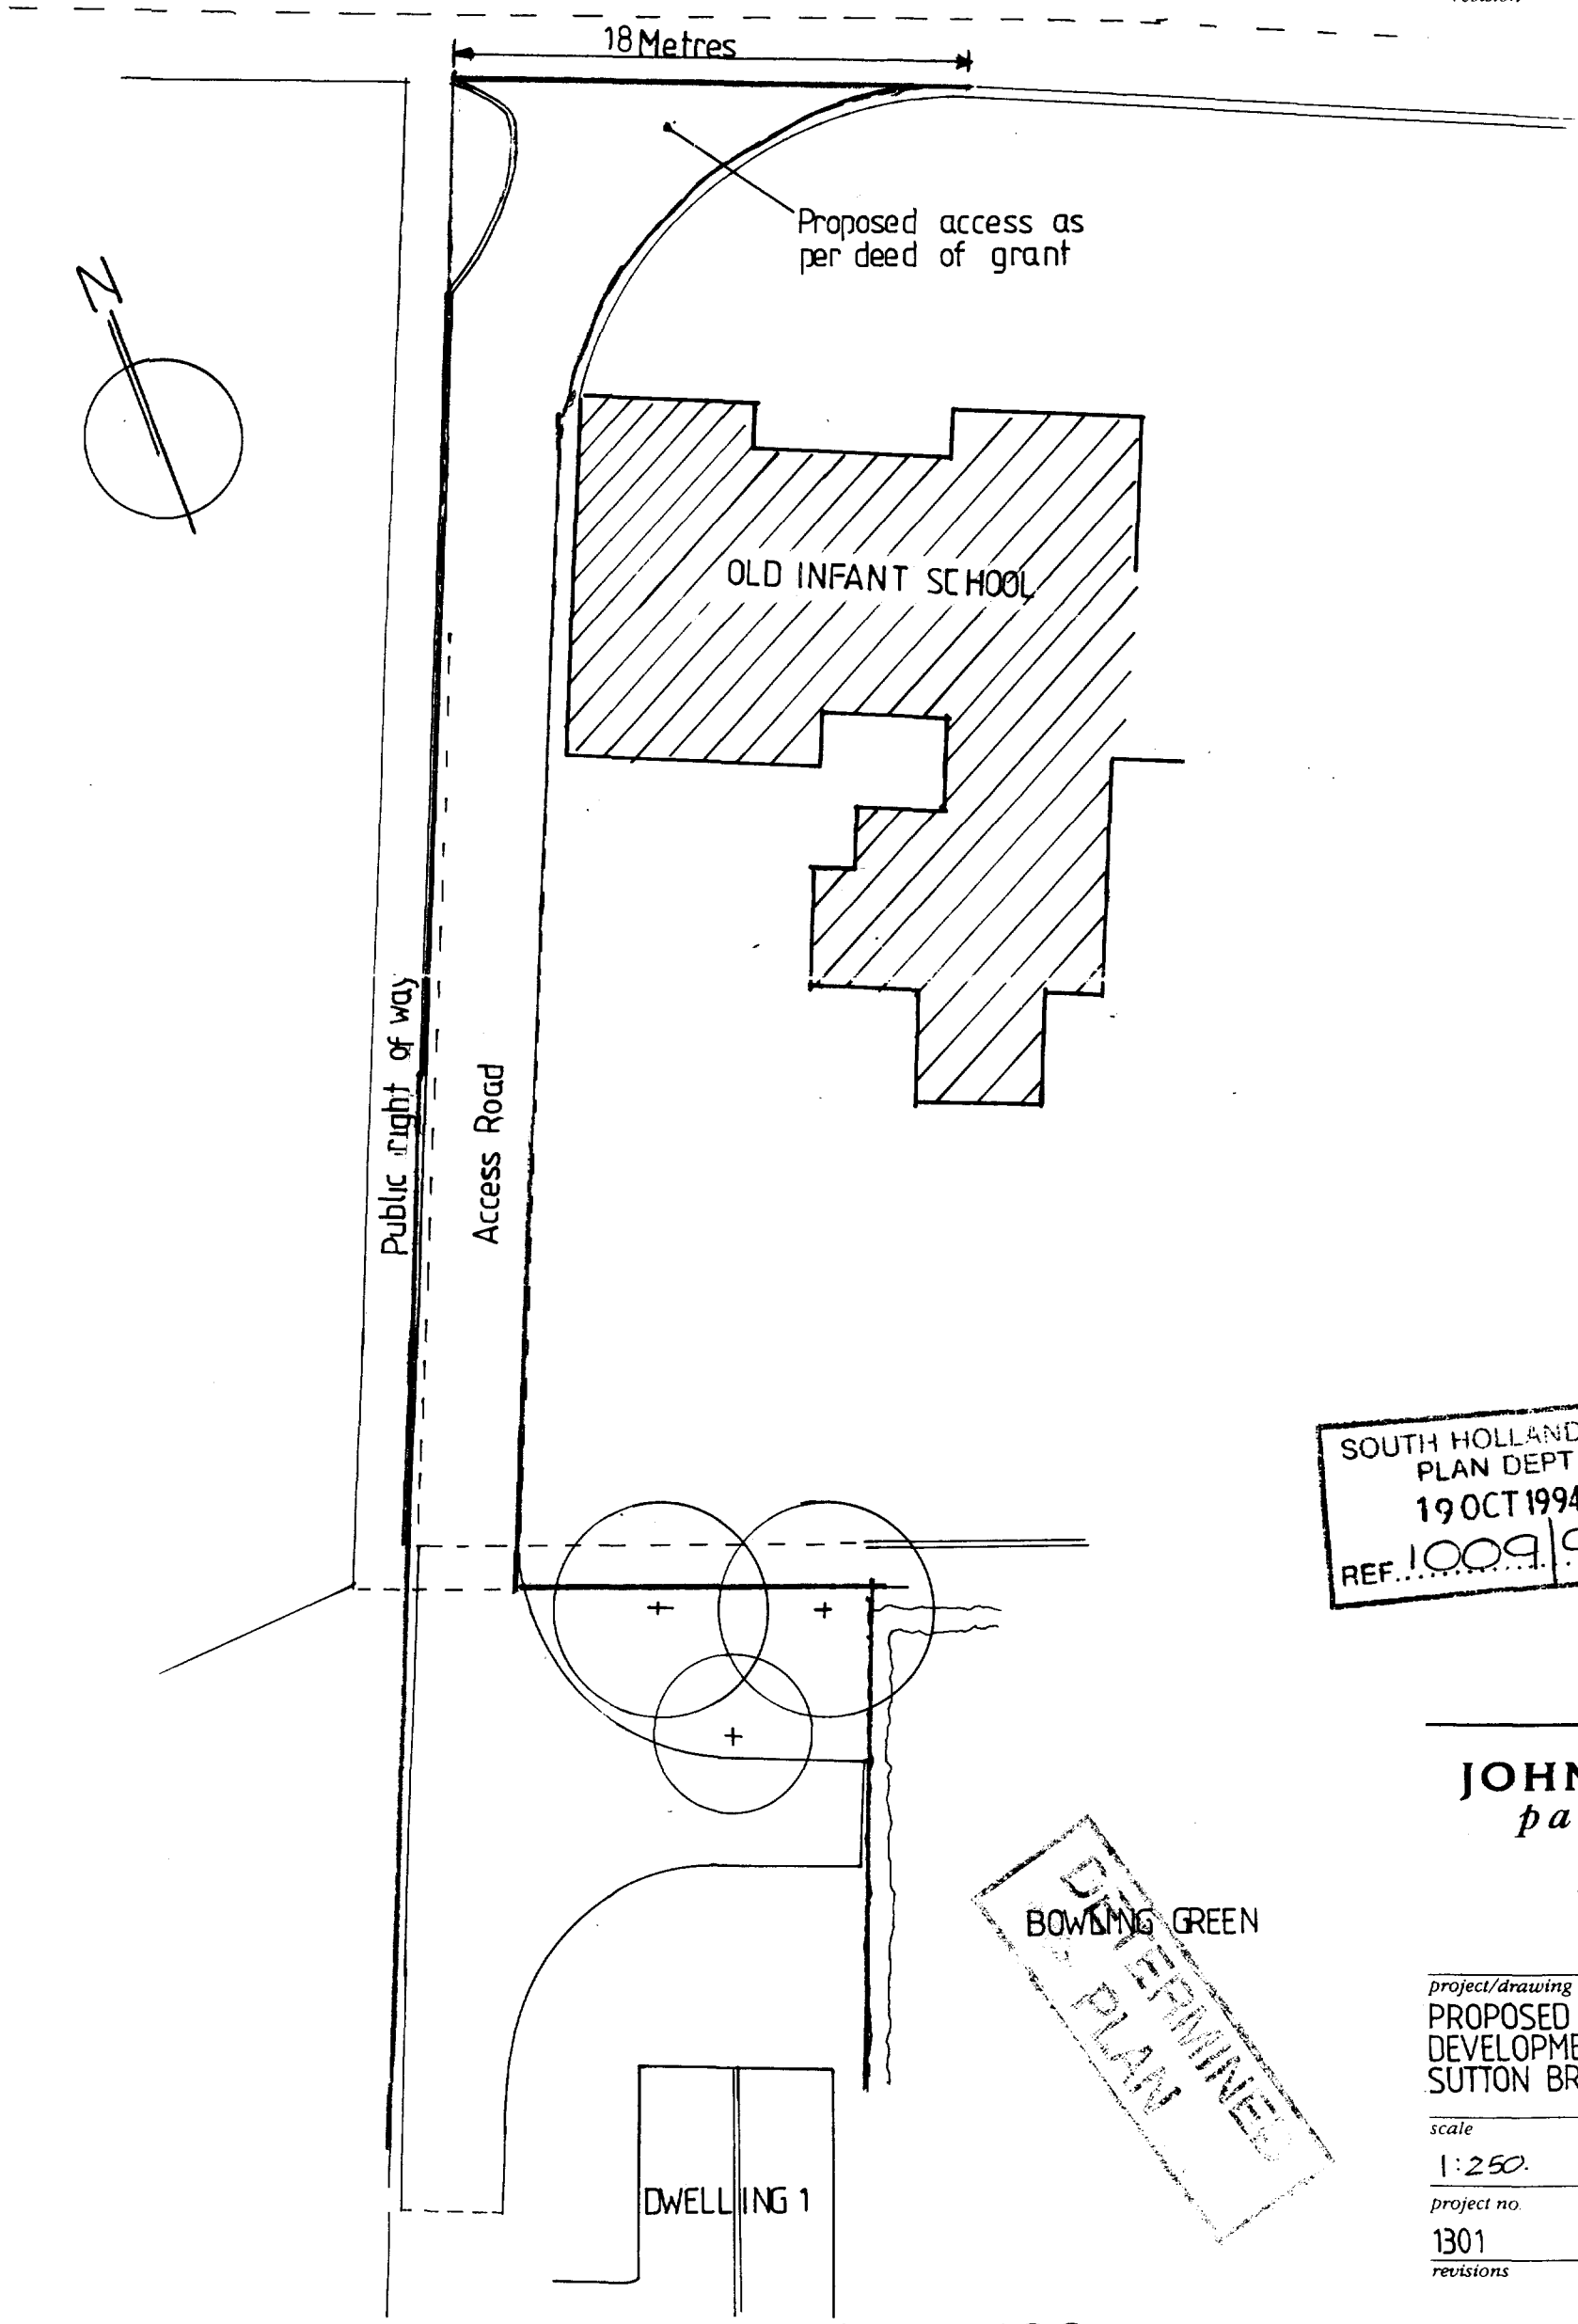

SOUTH HOLLAND D.C.
PLAN DEPT
19 OCT 1994
REF. 1009/94.

OVERPRINTED PLAN

PROPOSED ACCESS TO DWELLINGS

JOHN D LYNCH
partnership
CHARTERED ARCHITECTS

project/drawing
PROPOSED RESIDENTIAL DEVELOPMENT AT BRIDGE RD., SUTTON BRIDGE - MR K HARLOCK.

scale	*date*	*drawn*
1:250.	9/94	AMW

project no.	*drawing no.*
1301	AB/3

revisions