
Reproduced from the Ordnance Survey map with the permission of The Contoller of HM Stationery Office, Crown Copyright Reserved Licence No. ES 776513

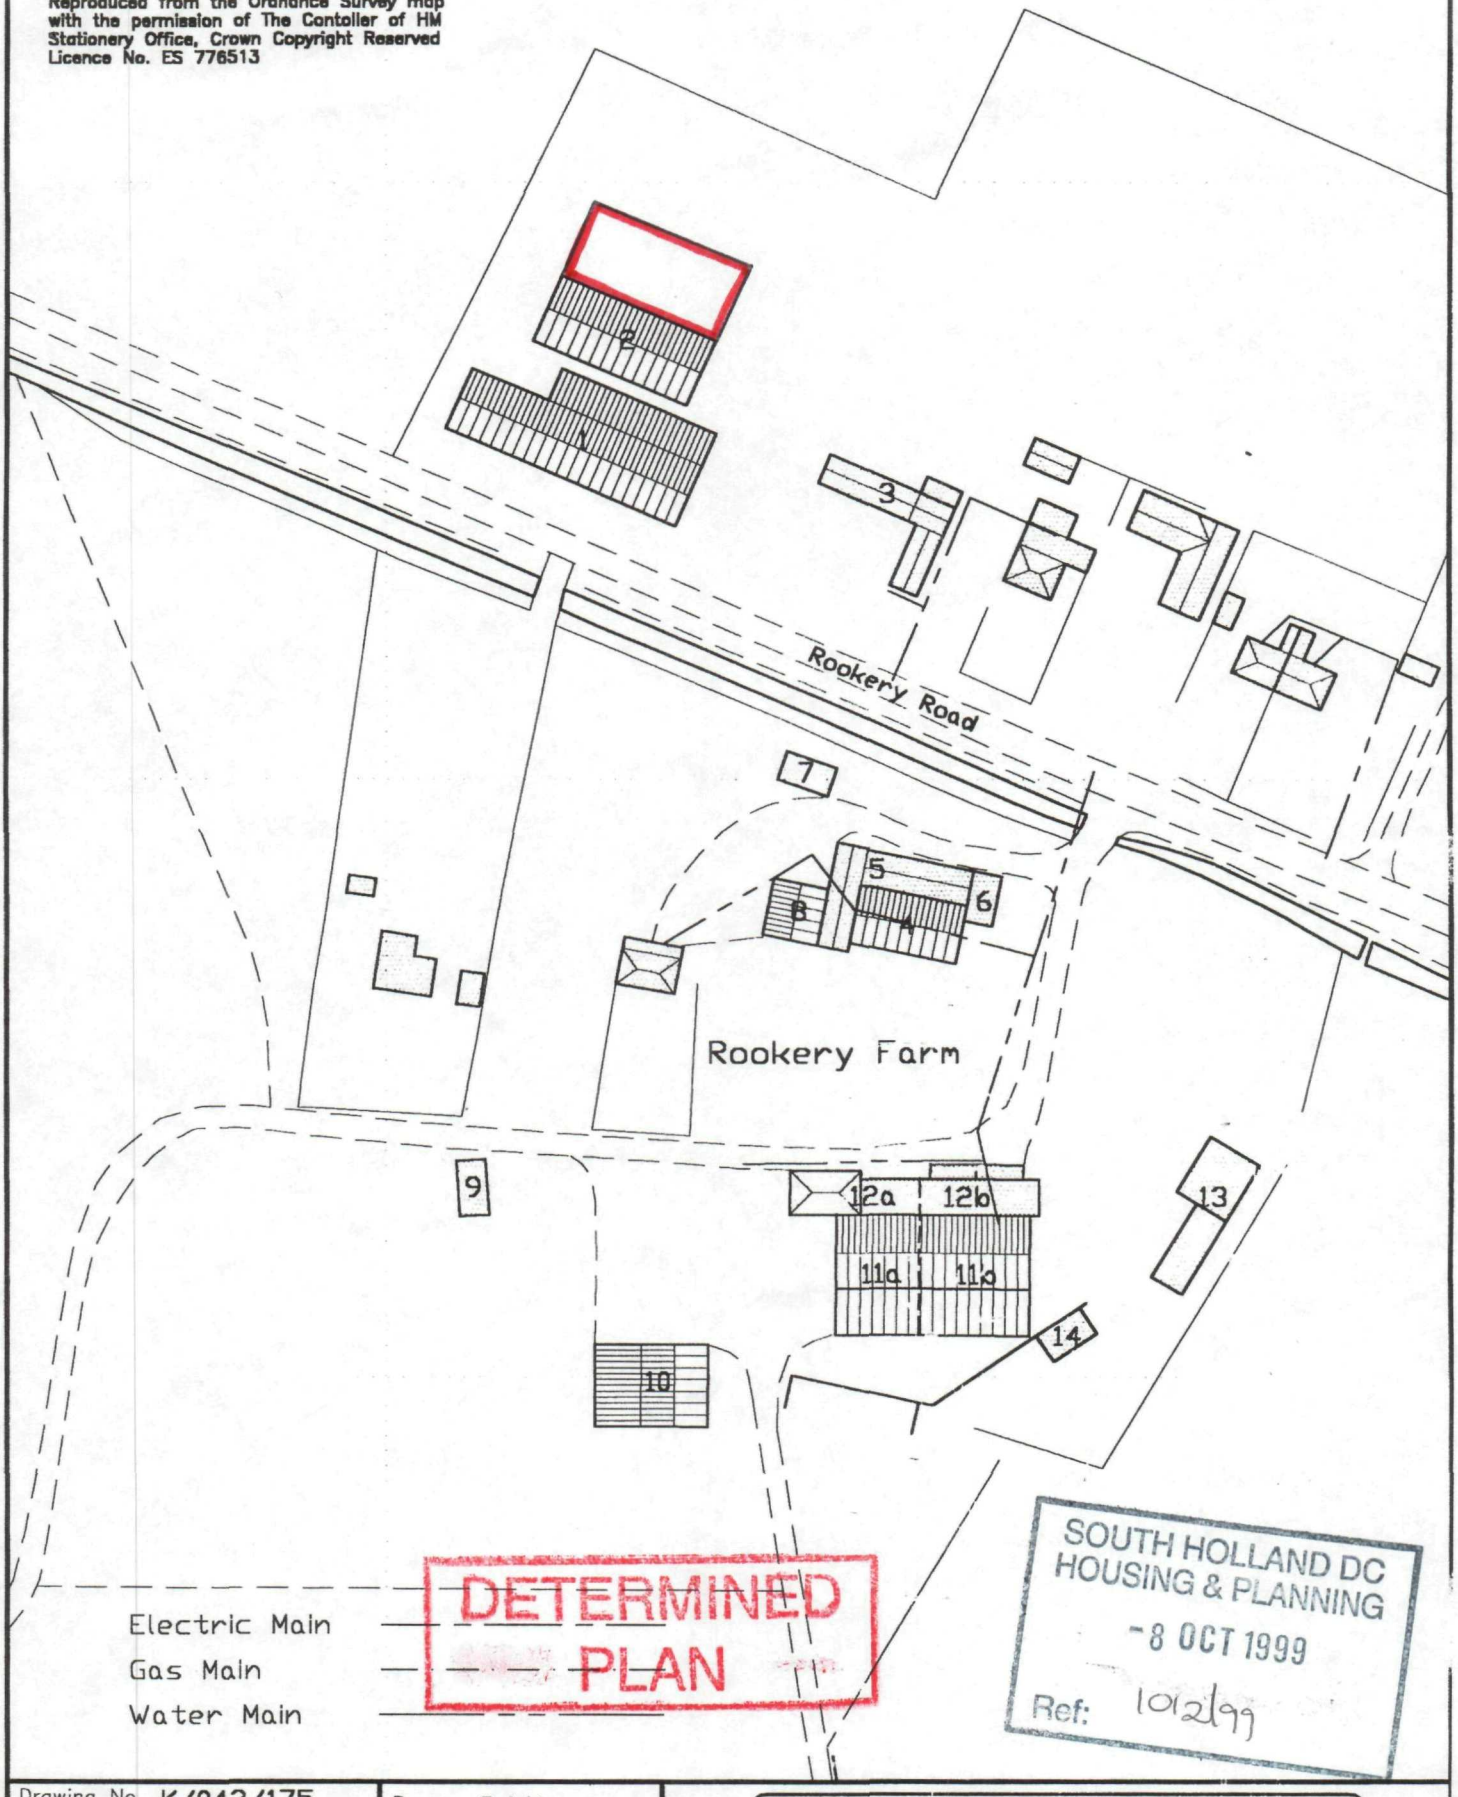

DETERMINED PLAN

SOUTH HOLLAND DC
HOUSING & PLANNING
-8 OCT 1999
Ref: 1012/99

Drawing No. K/043/175 Rookery Farm Block Plan	Drawn S.A.K.
	Scale 1:1250
	Date 15-10-98
TITLE Sutton Bridge Estate	

RH & RW CLUTTON
The Estate Office
Sutton Bridge, Spalding, PE12 9QS
Telephone: 01406 351284 Mobile: 0836 675966
Email: skenny3051@aol.com