


The proposed installation is compliant with ICNIRP recommendations.
(Designed in accordance with O2(UK) Datasheet 064 issue . .)

Certified by O2(UK) Radio Planner	Name	Signature	Date

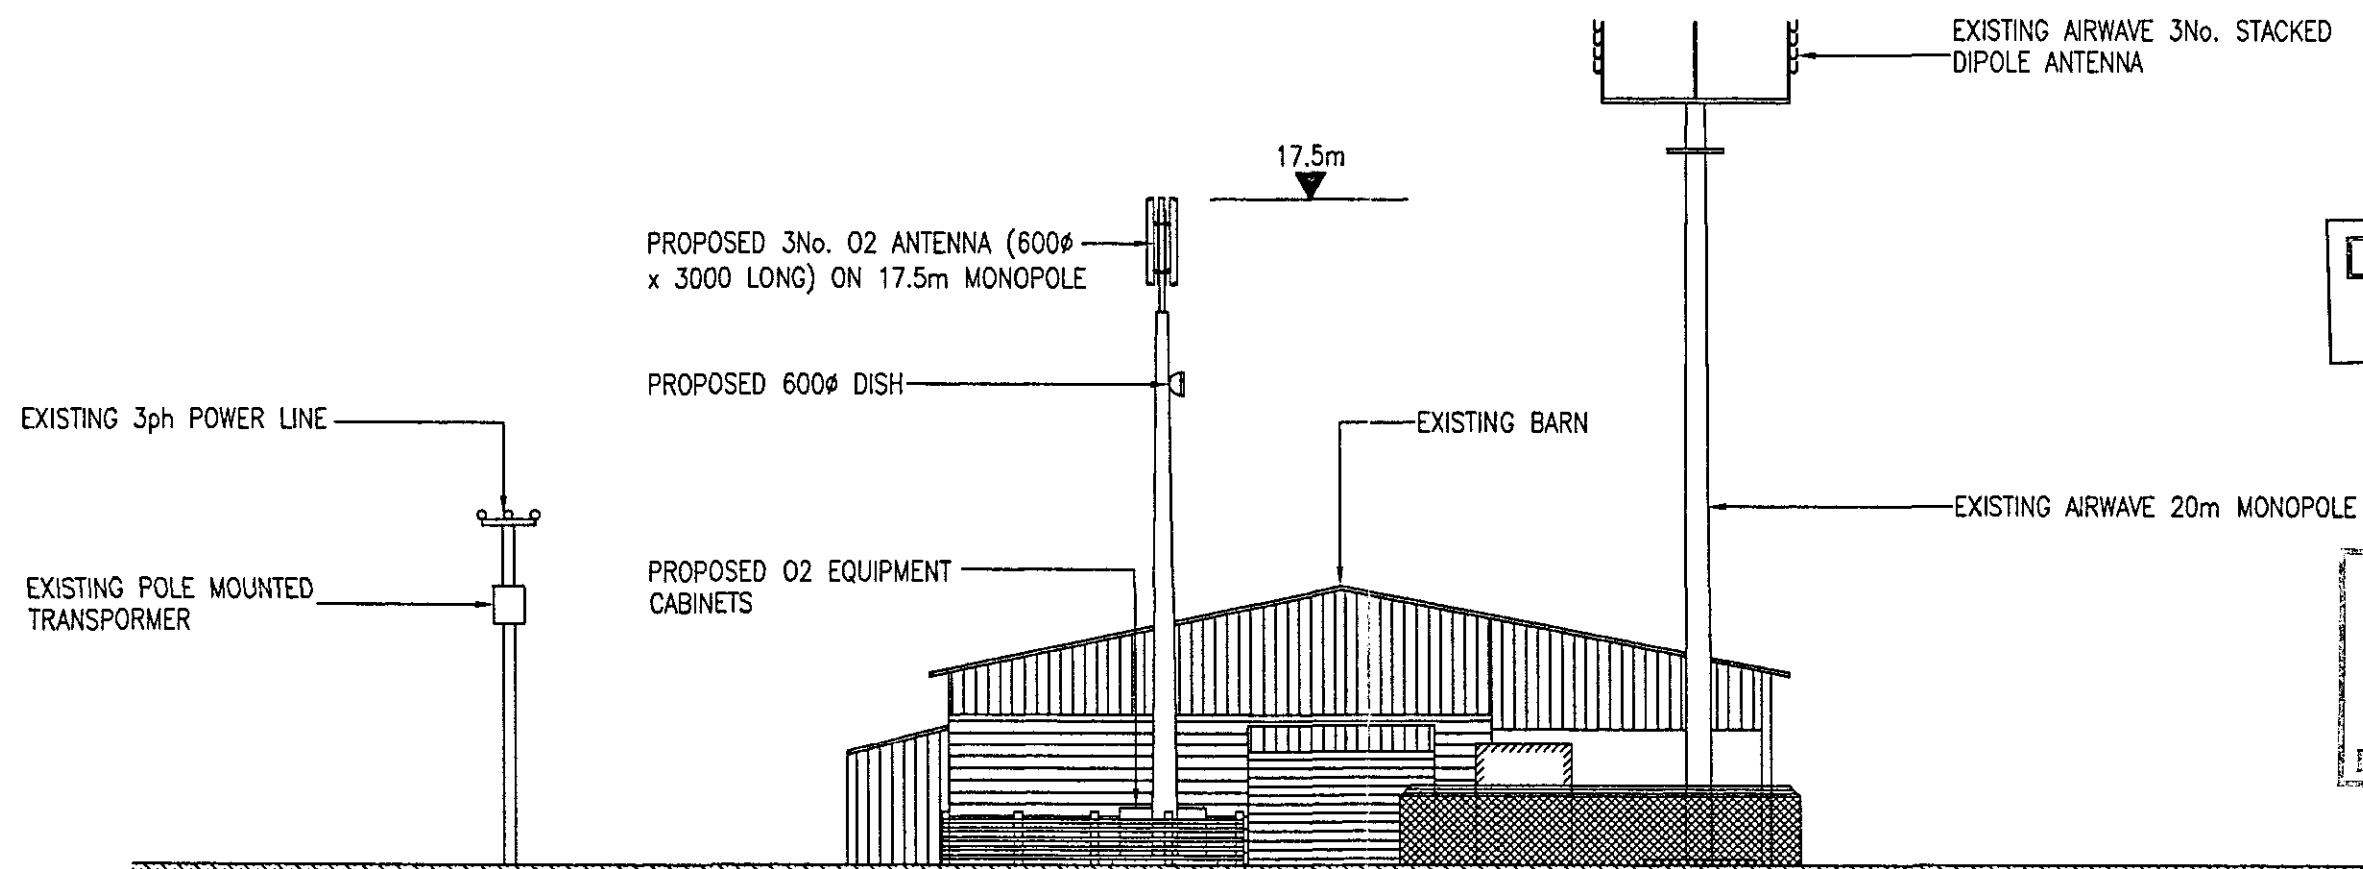

**DETERMINED
PLAN**

SHDC
Planning & Development
26 JUL 2004
Ref: 1015/04

Rev.	NOTES ADDED 05/07/04	
	Revision Detail	
A	Drawn By S.K	Scale 1:200
	Checked By S.R	Date 25/06/04
	Drg No. 012089/04	Rev. A

Shere Technology Limited
Surrey Enterprise Centre
Randalls Way
Leatherhead
Surrey. KT22 7RY
tel: 01372 825141

Client



Cell No.

012089

Cell Name

LONG SUTTON

Site Name

The Beeches

Drawing Title

Elevation A

\\FA\csc\WP\A34\Drawings\HERE LOGO.jpg

\\FA\csc\WP\A34\Drawings\HERE LOGO.jpg