


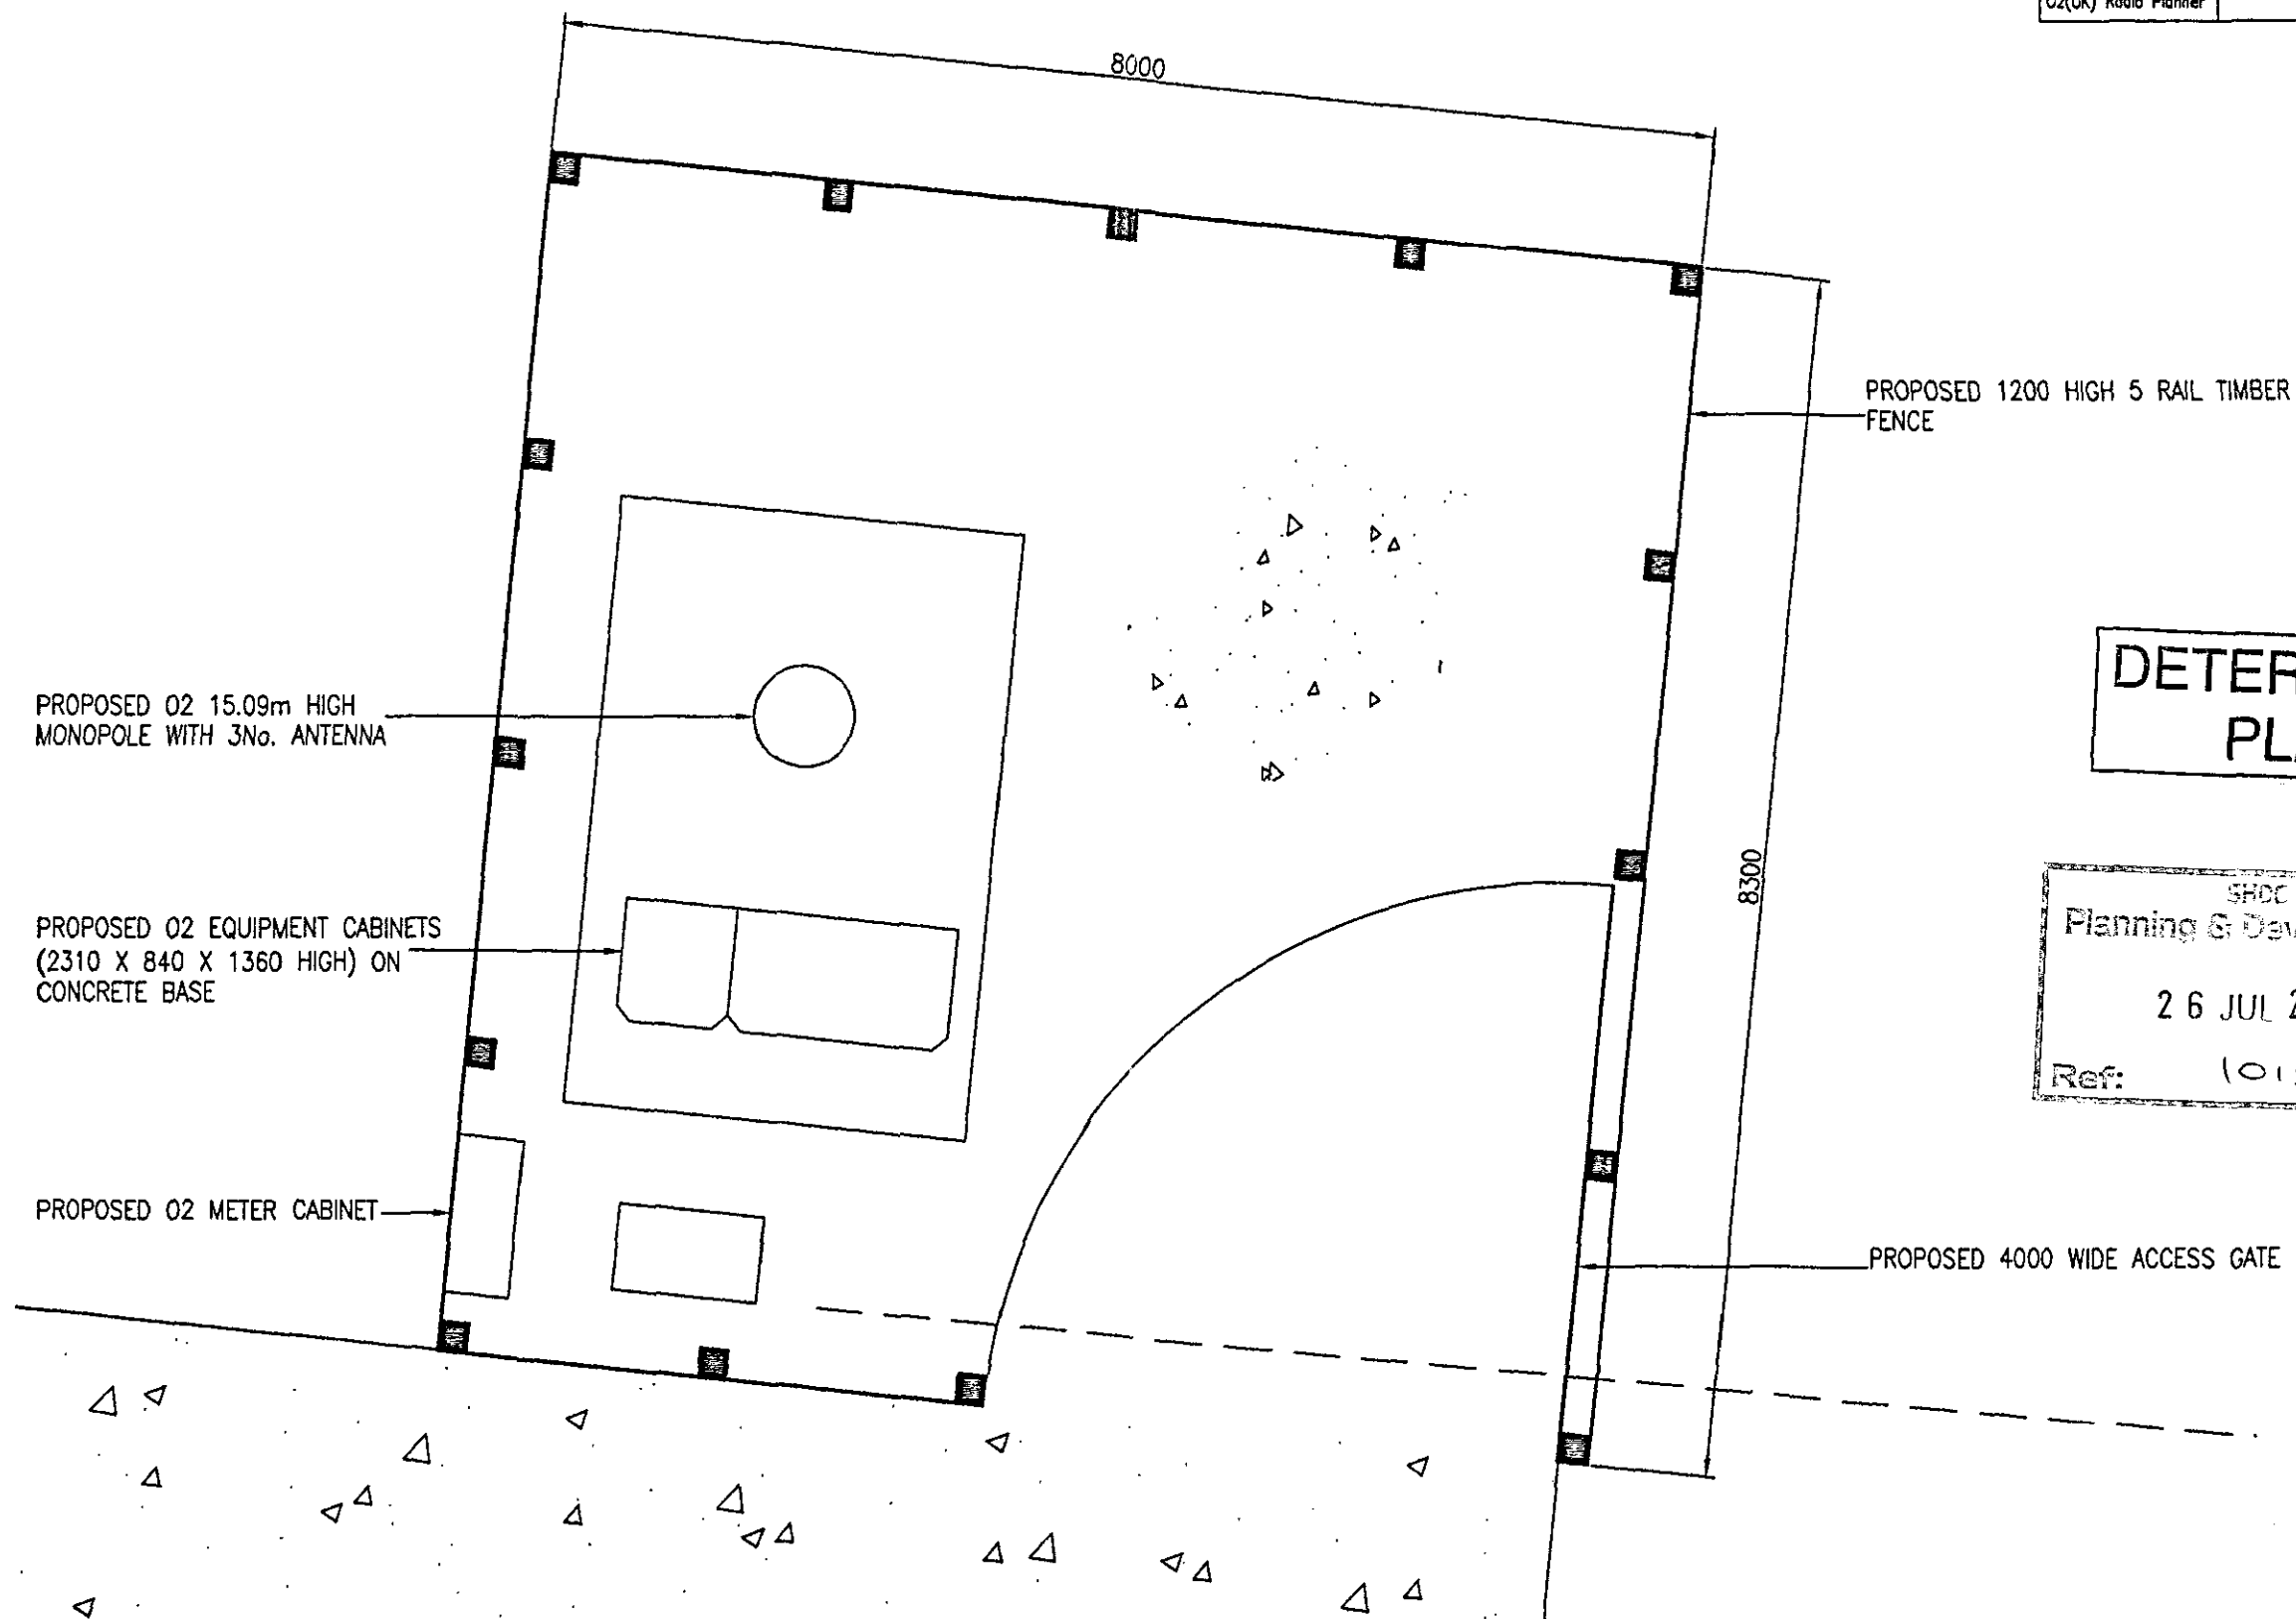

**DETERMINED
PLAN**

SHDC
Planning & Development
26 JUL 2004
Ref: 1015104

A	NOTES ADDED	05/07/04
Rev.	Revision Detail	
Drawn By	Scale	Date
SK	1:50	25/06/04
Checked By	Drg No.	Rev.
82	012089/03	A

<div>© Where necessary and appropriate, the following information should be provided:</div>	Shere Technology Limited Surrey Enterprise Centre Randalls Way Leatherhead Surrey. KT22 7RY tel: 01372 825141	<div>Client</div> <div></div>	Cell No.	Cell Name	Site Name	Rev.	Revision Detail	
			012089	LONG SUTTON	The Beeches	Drawn By	Scale	Date
			Drawing Title			Checked By	Drg No.	Rev.
			Compound Plan			SK	1:50	25/06/04
							012089/03	A