


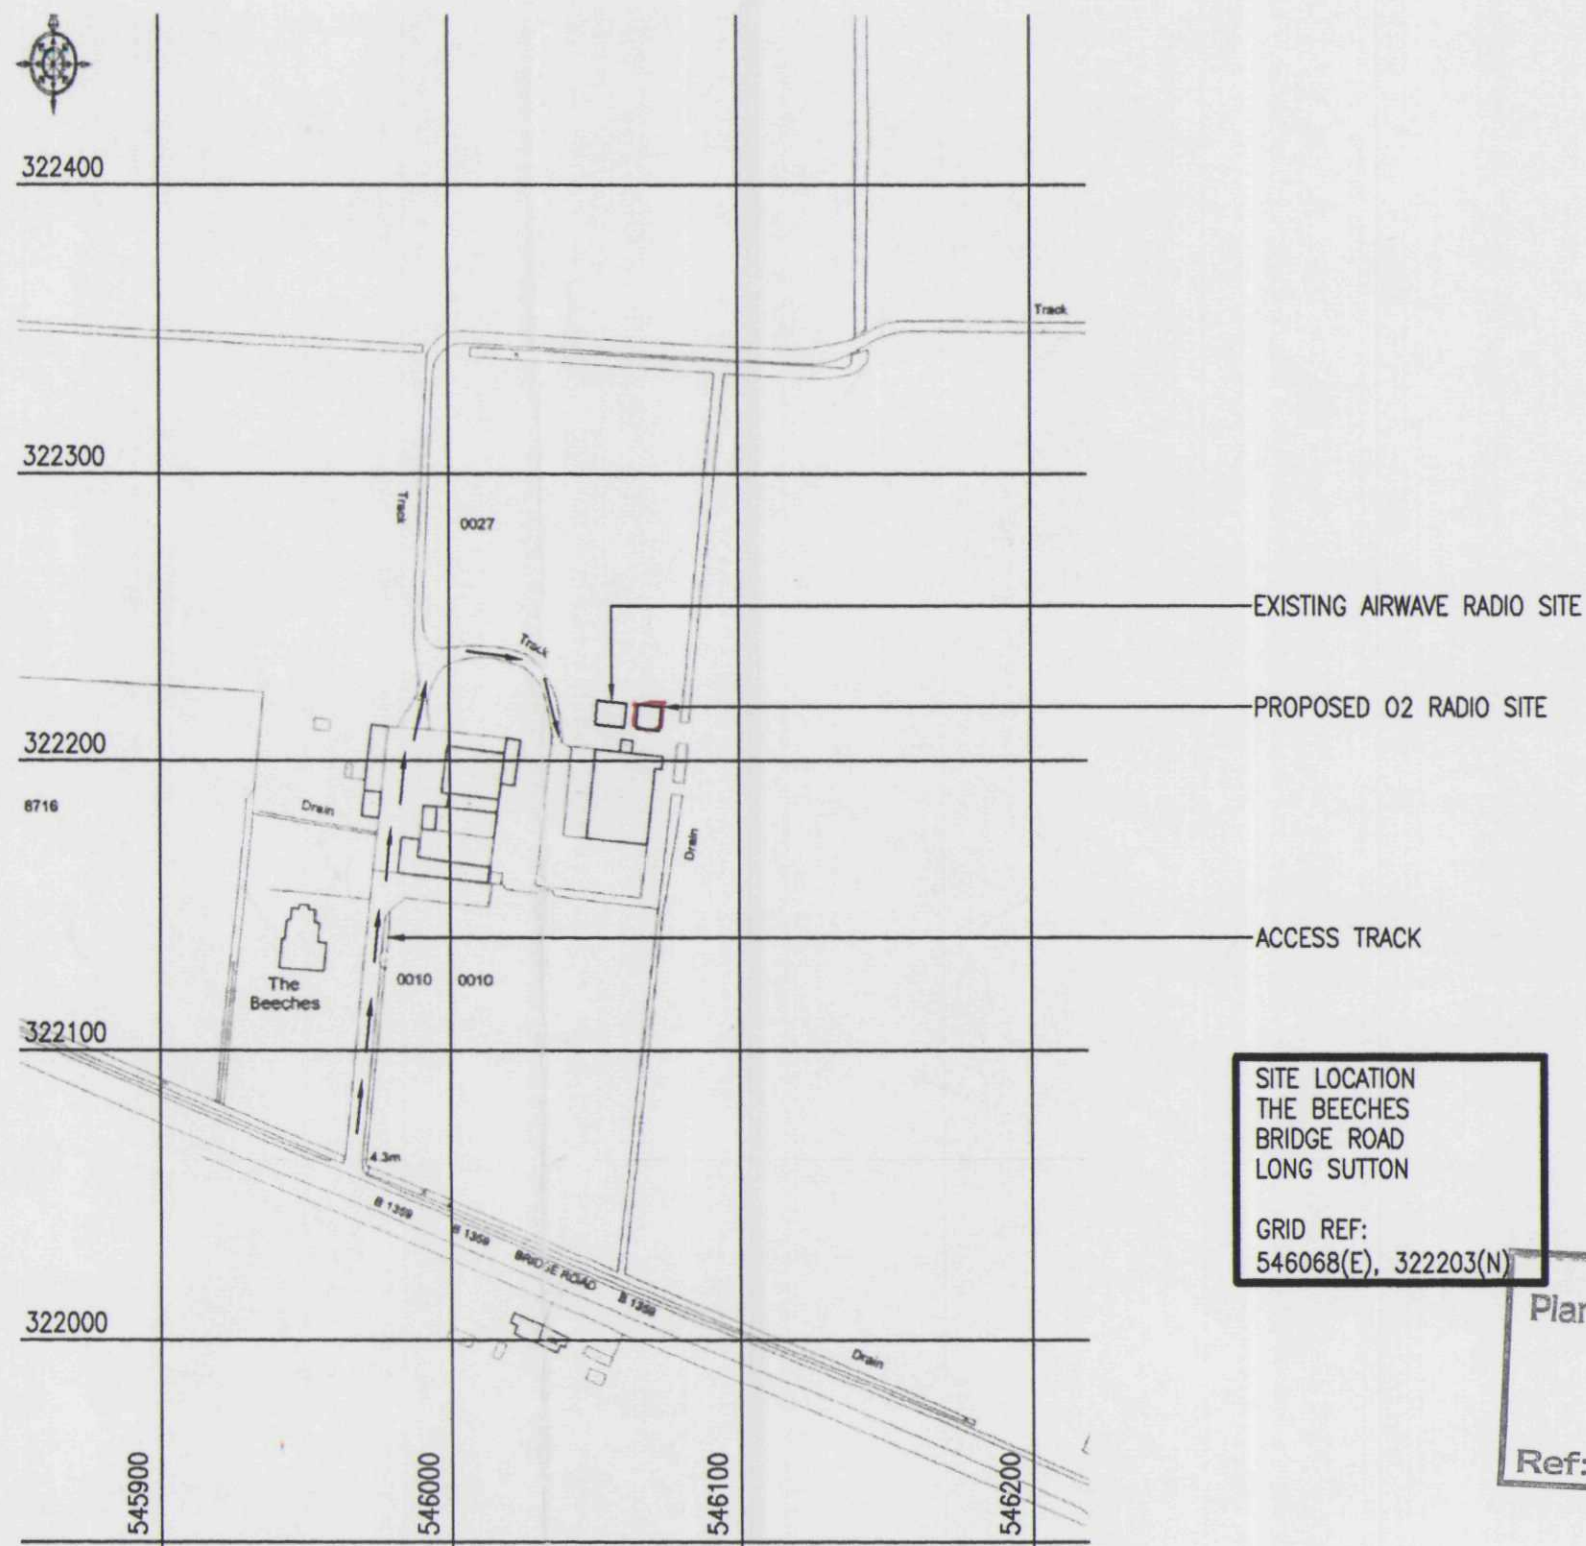

**DETERMINED
PLAN**

SITE LOCATION
THE BEECHES
BRIDGE ROAD
LONG SUTTON

GRID REF:
546068(E), 322203(N)

SHDC
Planning & Development

26 JUL 2004

Ref: 1015104

					A	GRIDLINES ADDED 05/07/04		
					Rev.	Revision Detail		
<div>012089.sml and 012089.dwg (1:2500) My (</div>								