
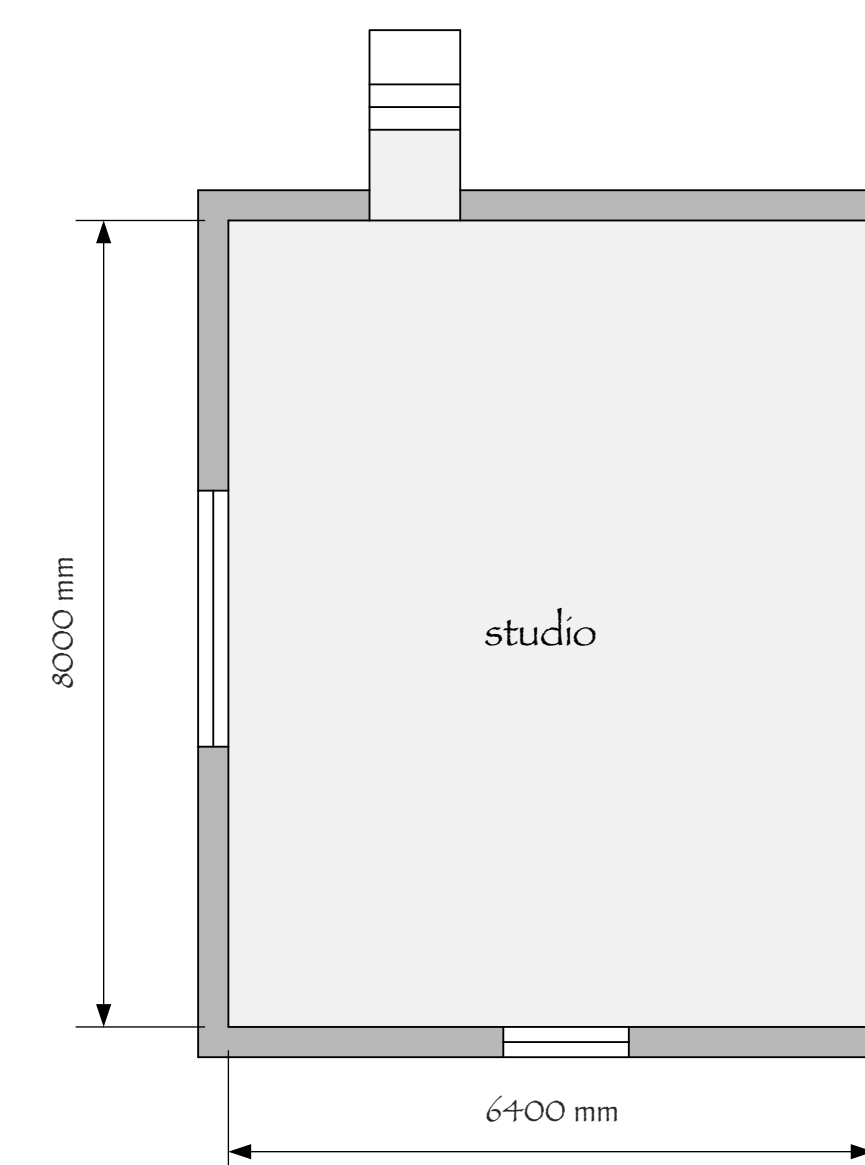
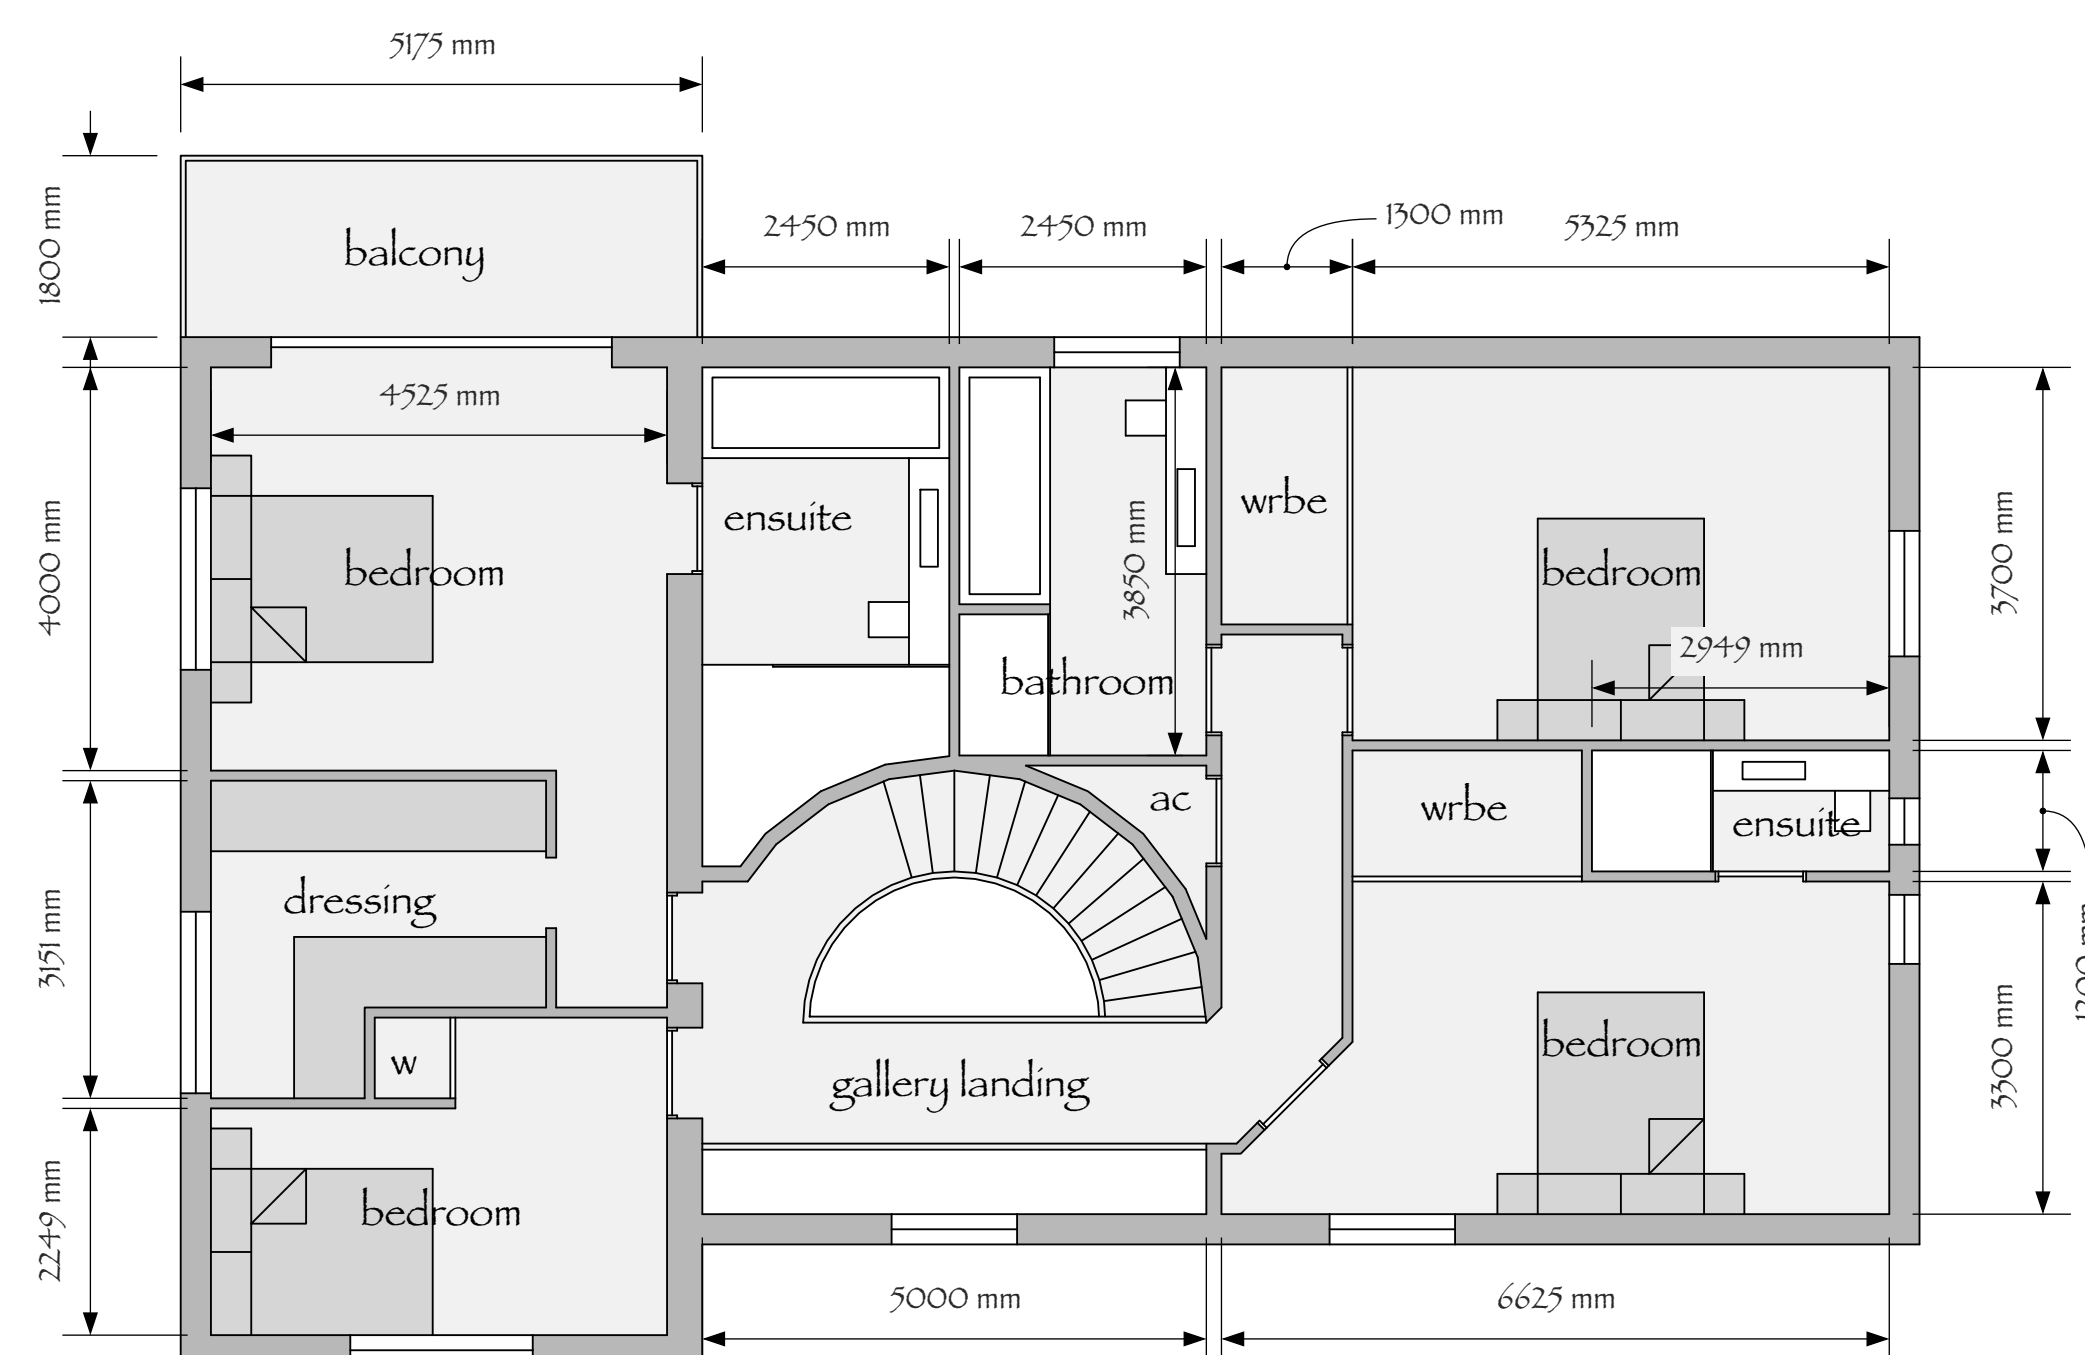


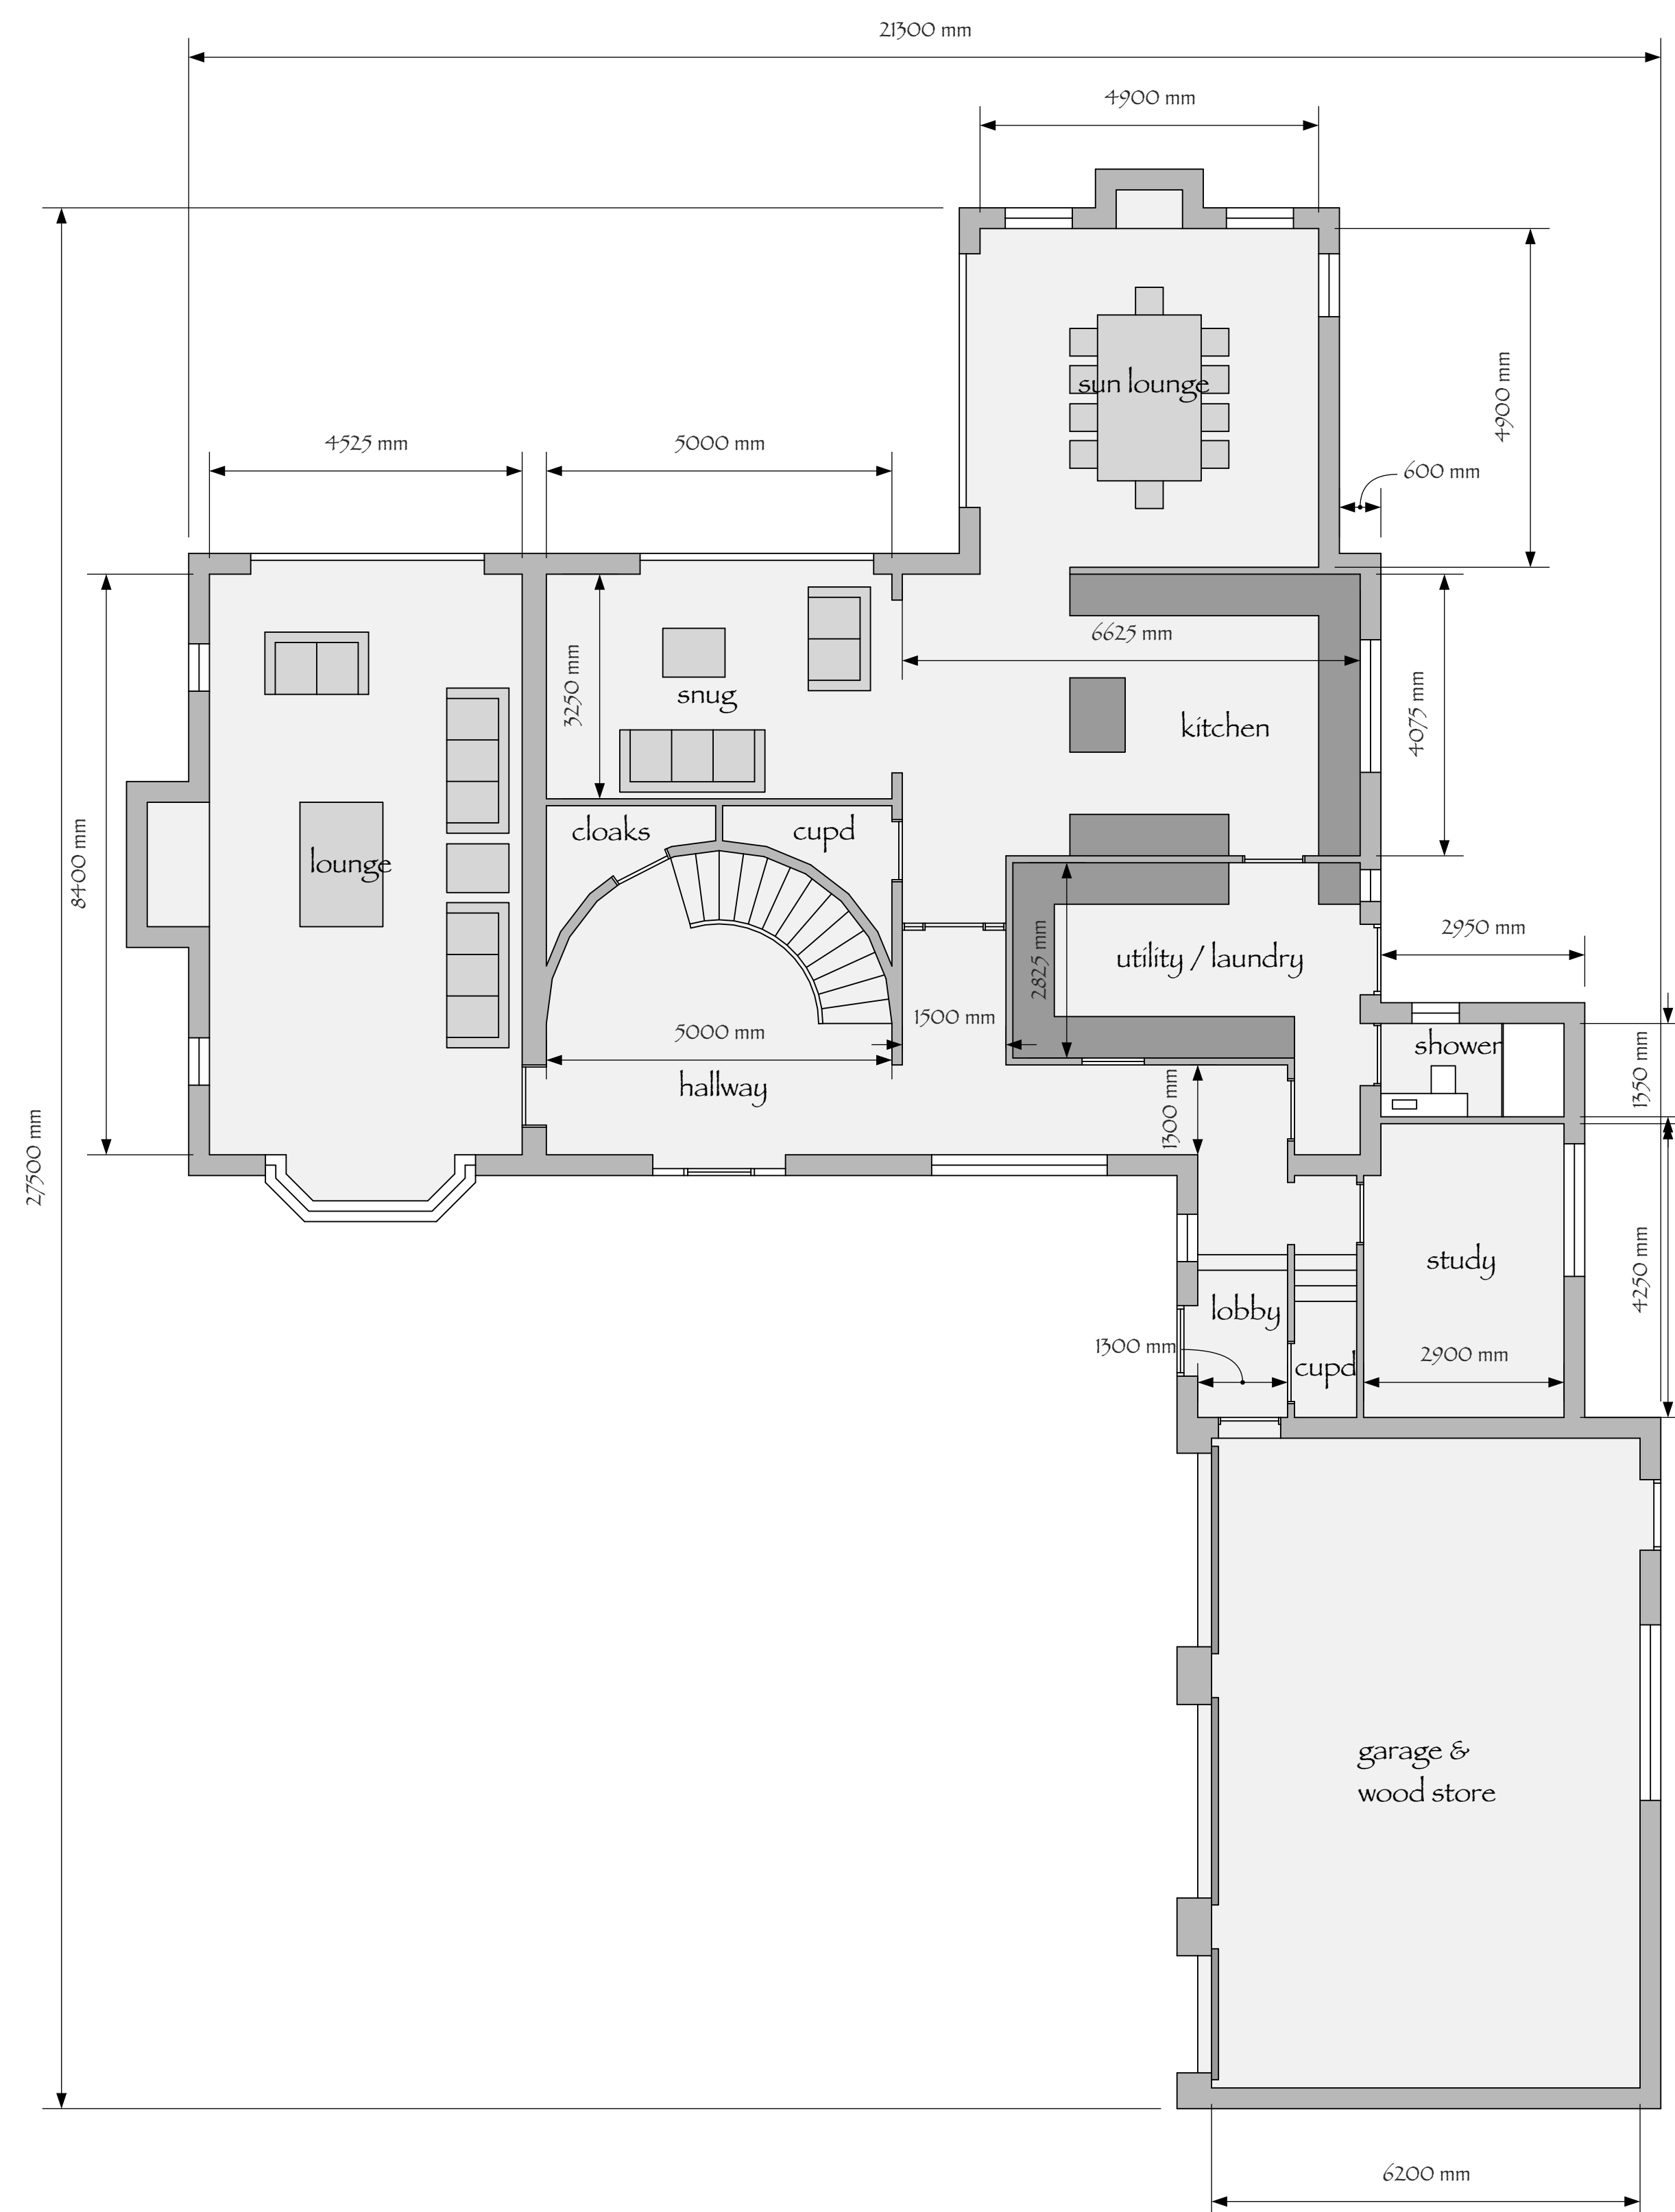

PROPOSED NEW HOUSE AND GARAGE
ADJACENT 103 NEW ROAD
SUTTON BRIDGE for
S.E. KING B C LTD

[illegible]

1					
1					
1					

PROPOSED FLOOR PLANS

1/75

4/9/17

J090-PL3

Julian Warrick

Architectural Design Consultant

SEE your design. Imagine no longer how it looks. SEE how it looks.

Email: iulian@iwarrick-design-cons.com

Tel: 01775 820123

Mob: 07849 652067

www.JulianWarrick.co.uk

Google +

8 Beech Grove
Donington
Spalding
Lincs
PE11 4XC

