
Fields Farm North
Access is via Bridge Road

Location Plan

Scale 1:1250

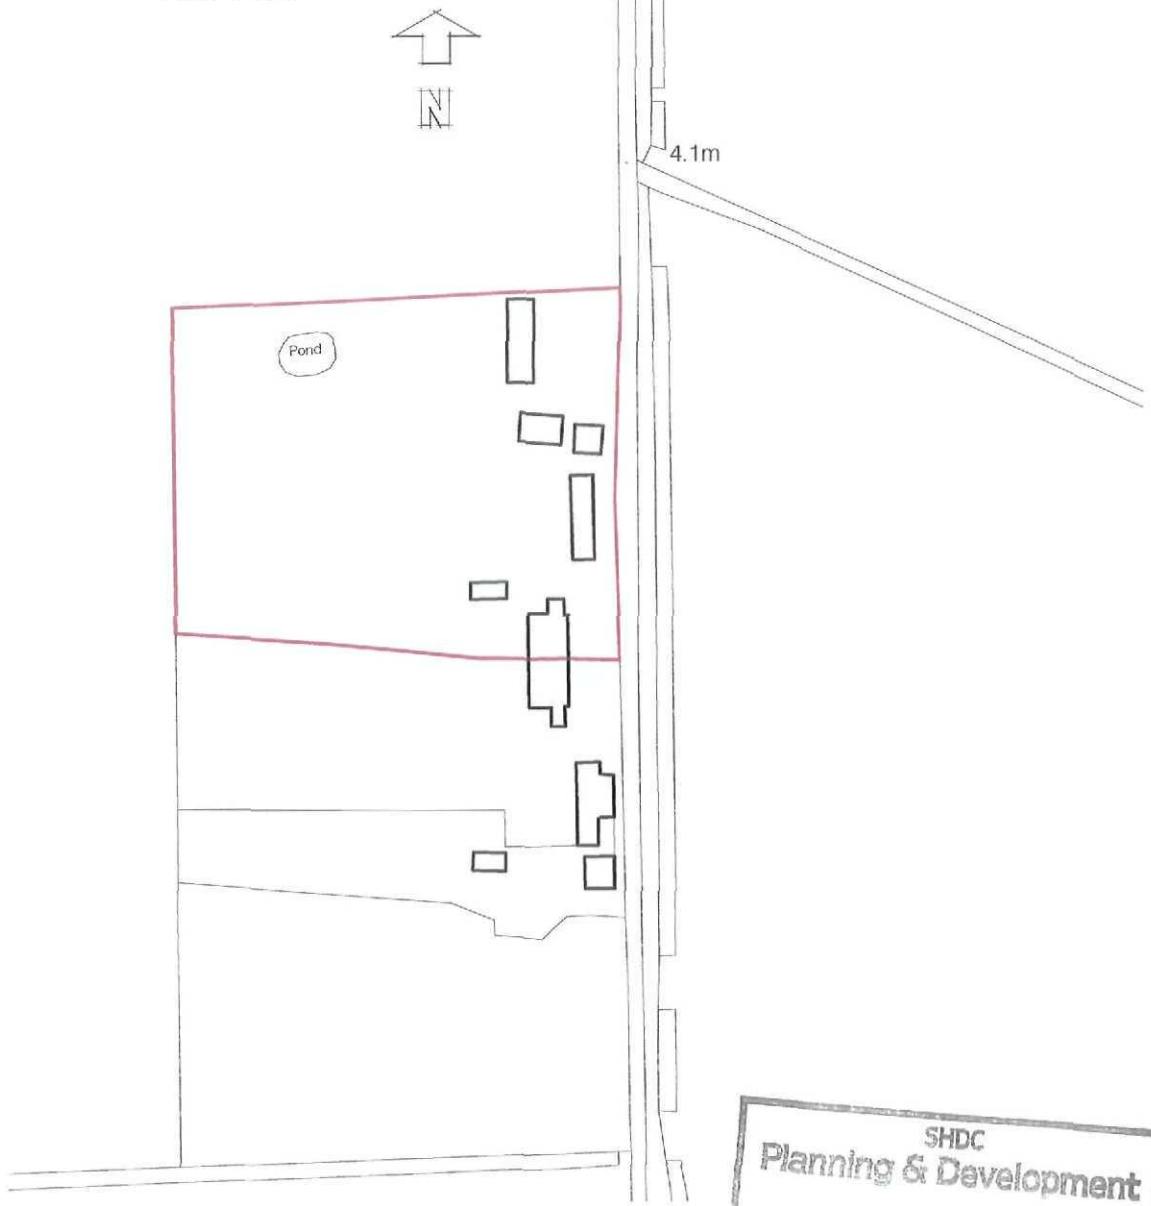

Ordnance Survey, (c) Crown Copyright 2010. All rights reserved. Licence number 100020449

SHDC
Planning & Development
- 7 DEC 2010
Ref: 1017-10

The details depicted on this drawing are the copyright of David Taylor Associates (UK) Ltd (the originator) and may not be reproduced without permission. This drawing must not be re-issued, loaned or copied without the consent of David Taylor Associates (UK) Ltd. Errors omissions and discrepancies should be reported to the originator immediately. All dimensions to be checked before site or off-site fabrication by the Contractor, his Sub-contractor or Supplier. Do not scale plans - use figure or grid dimensions where given. Any deviation from the drawing is to be reported to the originator immediately. Structure, structural members are to be calculated and approved by consulting structural engineer.

Project: 145 Fields Farm North
Sutton Bridge, Spalding
Lincolnshire
PE12 9SN

Title: EXTENSION TO DWELLING

Client: Mr & Mrs Robinson

Drwg No. 0865-10-2 **Rev:**

Scale: 1:1250 **Date:** Sept 2010

Drawn: DT **Checked:**

Drwg Issued For: Planning consents

David Taylor Associates UK Ltd
Chartered Architectural Design Consultants

Telephone 01553 764160
Fax 01553 765300
Email info@dtauk.co.uk
Address Curzon House, Crossbank Road
King's Lynn, Norfolk PE30 2HD

www.dtauk.co.uk

Date	For	Details

Block Plan

Scale 1:200



SHDC
Planning & Development
- 7 DEC 2010
Ref: 1017-10

David Taylor Associates UK Ltd
Chartered Architectural Design Consultants

www.dtauk.co.uk

Telephone 01553 764160
Fax 01553 765300
Email info@dtauk.co.uk
Address Curzon House, Crossbank Road,
King's Lynn, Norfolk PE30 2HD

Project: 145 Fields Farm North
Sutton Bridge
Linc's
PE12 9SN

Client: Mr & Mrs Robinson

Title: DWELLING EXTENSION

Drwg No.	0865-10-3	**Rev:**	
Scale:	1:200	**Date:**	Sept 2010
Drawn:	DT	**Checked:**	

Drawing Issued For: Planning Consents


DISCLAIMER

The details depicted on this drawing are the copyright of David Taylor Associates (UK) Ltd (the originator) and may not be reproduced without permission. This drawing must not be re-issued, loaned or copied without the consent of David Taylor Associates (UK) Ltd. Errors omissions and discrepancies should be reported to the originator immediately. All dimensions to be checked before site or off-site fabrication by the Contractor, his Sub-contractor or Supplier. Do not scale plans - use figure or grid dimensions where given. Any deviation from the drawing is to be reported to the originator immediately.
Structure, structural members & geotechnical investigations are to be carried out & approved by the appointed Structural Engineer. Any deviations to these elements are to be reported to the appointed consultant immediately.


Associate Members of the Faculty of Party Wall Surveyors • Associate Members of the Centre for Accessible Environments • Associate Members of the Association of Building Engineers • Associate Member of the Chartered Institute of Architectural Technologists

Date	For	Details
Nov 2010	C	Revised window locations and styles
Nov 2010	C / PL	Revised window locations and styles.
Nov 2010	C / PL	Rmoval of window indents.


Existing Elevations
Scale 1:100

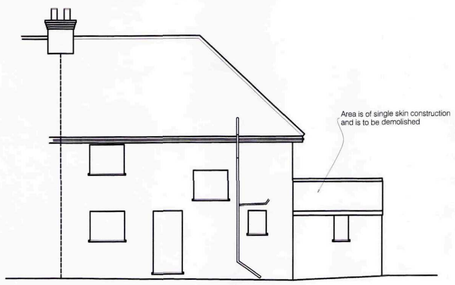

Front (West)
Via Fields Farm East

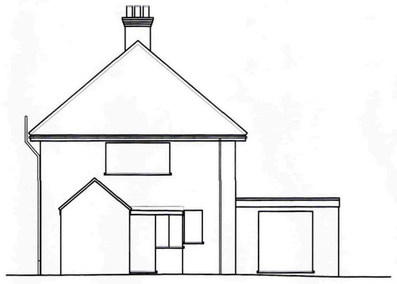


Side (North)

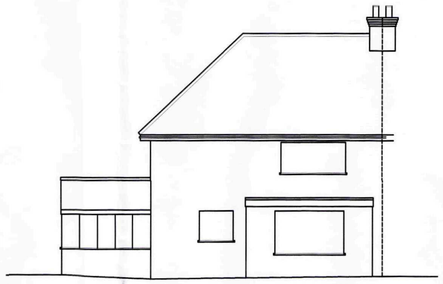

Rear (West)

Block Plan
Scale 1:500

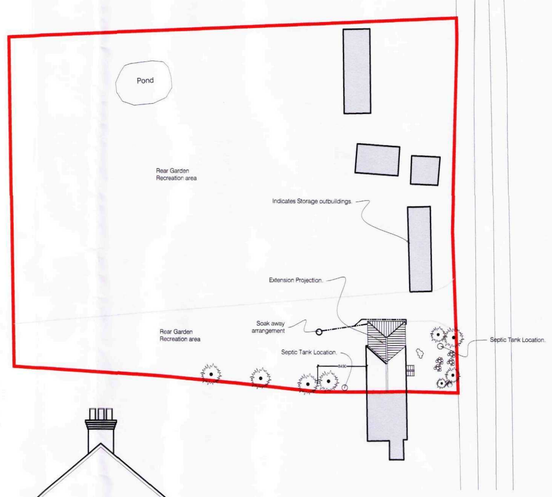


Proposed Elevations








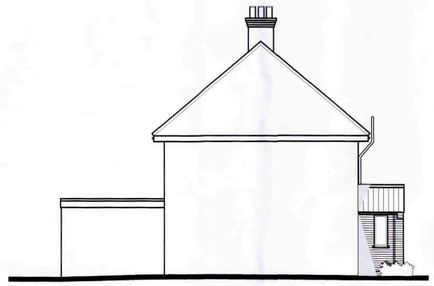


Existing Floor Layouts
Scale 1:100


Ground Floor

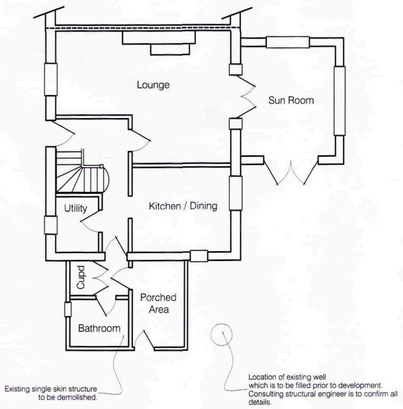


First Floor

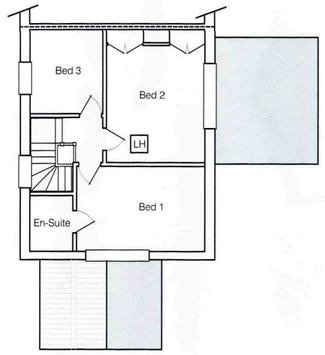

Proposal Ground Floor
(All floor levels to remain as existing)
Scale 1:100

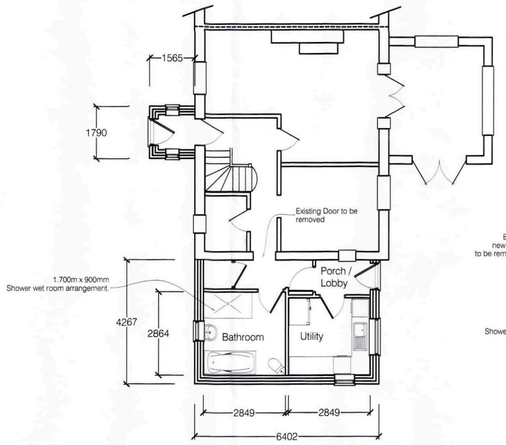

Proposal First Floor

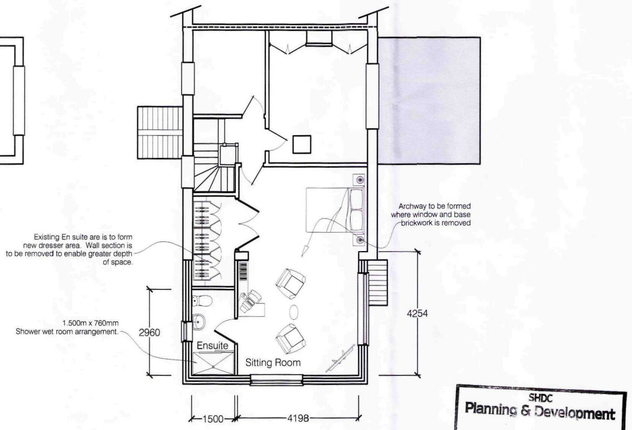

SHDC
Planning & Development
- 7 DEC 2010
Ref: 1017-10

David Taylor Associates UK Ltd
Chartered Architectural Design Consultants

Telephone 01553 764160
Fax 01553 765300
Email info@dtauk.co.uk
Address Curzon House, Crossbank Road, King's Lynn, Norfolk PE30 2HD

www.dtauk.co.uk

Project: 145 Fields Farm North, Sutton Bridge, Linc's, PE12 9SN

Client: Mr & Mrs Robinson

Title: EXTENSION TO DWELLING

Drwg No. 0865-10-4 **Rev:** C

Scale: 1:100 **Date:** Nov 2010

Drawn: DT **Checked:**

Drawing Issued For: Planning Consents

DISCLAIMER
The details depicted on this drawing are the copyright of David Taylor Associates (UK) Ltd (the originator) and may not be reproduced without permission. This drawing must not be re-issued, loaned or copied without the consent of David Taylor Associates (UK) Ltd. All dimensions to be checked before site or off-site fabrication by the Contractor, his Sub-contractor or Supplier. Do not scale plans - use figure or grid dimensions where given. Any deviation from the drawing is to be reported to the originator immediately. Structure, structural members & geotechnical invstigations are to be carried out & approved by the appointed Structural Engineer. Any deviations to these elements are to be reported to the appointed consultant immediately. Errors omissions and discrepancies should be reported to the originator immediately.

Chartered Institute of Architectural Technologists

Corporate Members of the Faculty of Party Wall Surveyors
Corporate Members of the Centre for Accessible Environments
Corporate Members of the Association of Building Engineers

SCALE 1:20 MILLIMETRES
SCALE 1:50 MILLIMETRES
SCALE 1:100 MILLIMETRES
SCALE 1:200 MILLIMETRES
SCALE 1:500 MILLIMETRES
SCALE 1:1000 MILLIMETRES
SCALE 1:1250 MILLIMETRES