





Side (South East) Elevation
Scale: 1:100

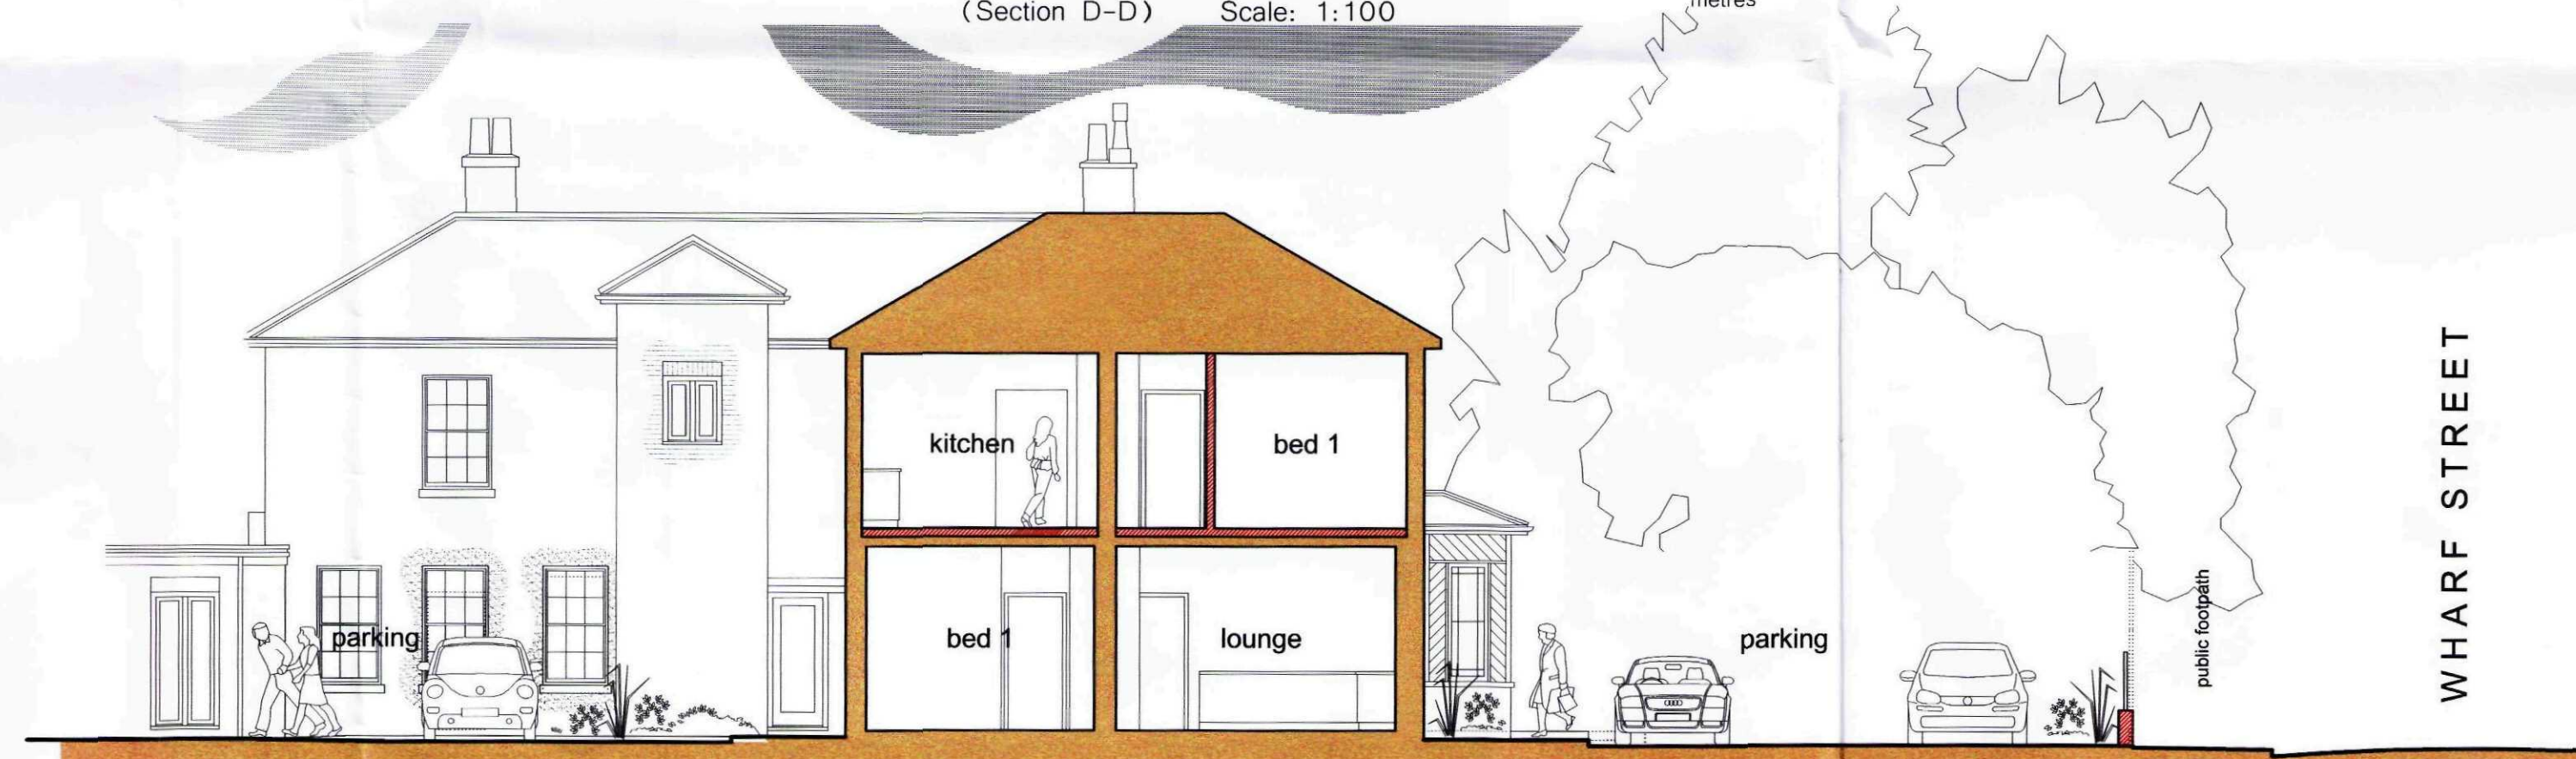

Front (North West) Elevation
(Section D-D) Scale: 1:100



Section A-A
Scale: 1:100

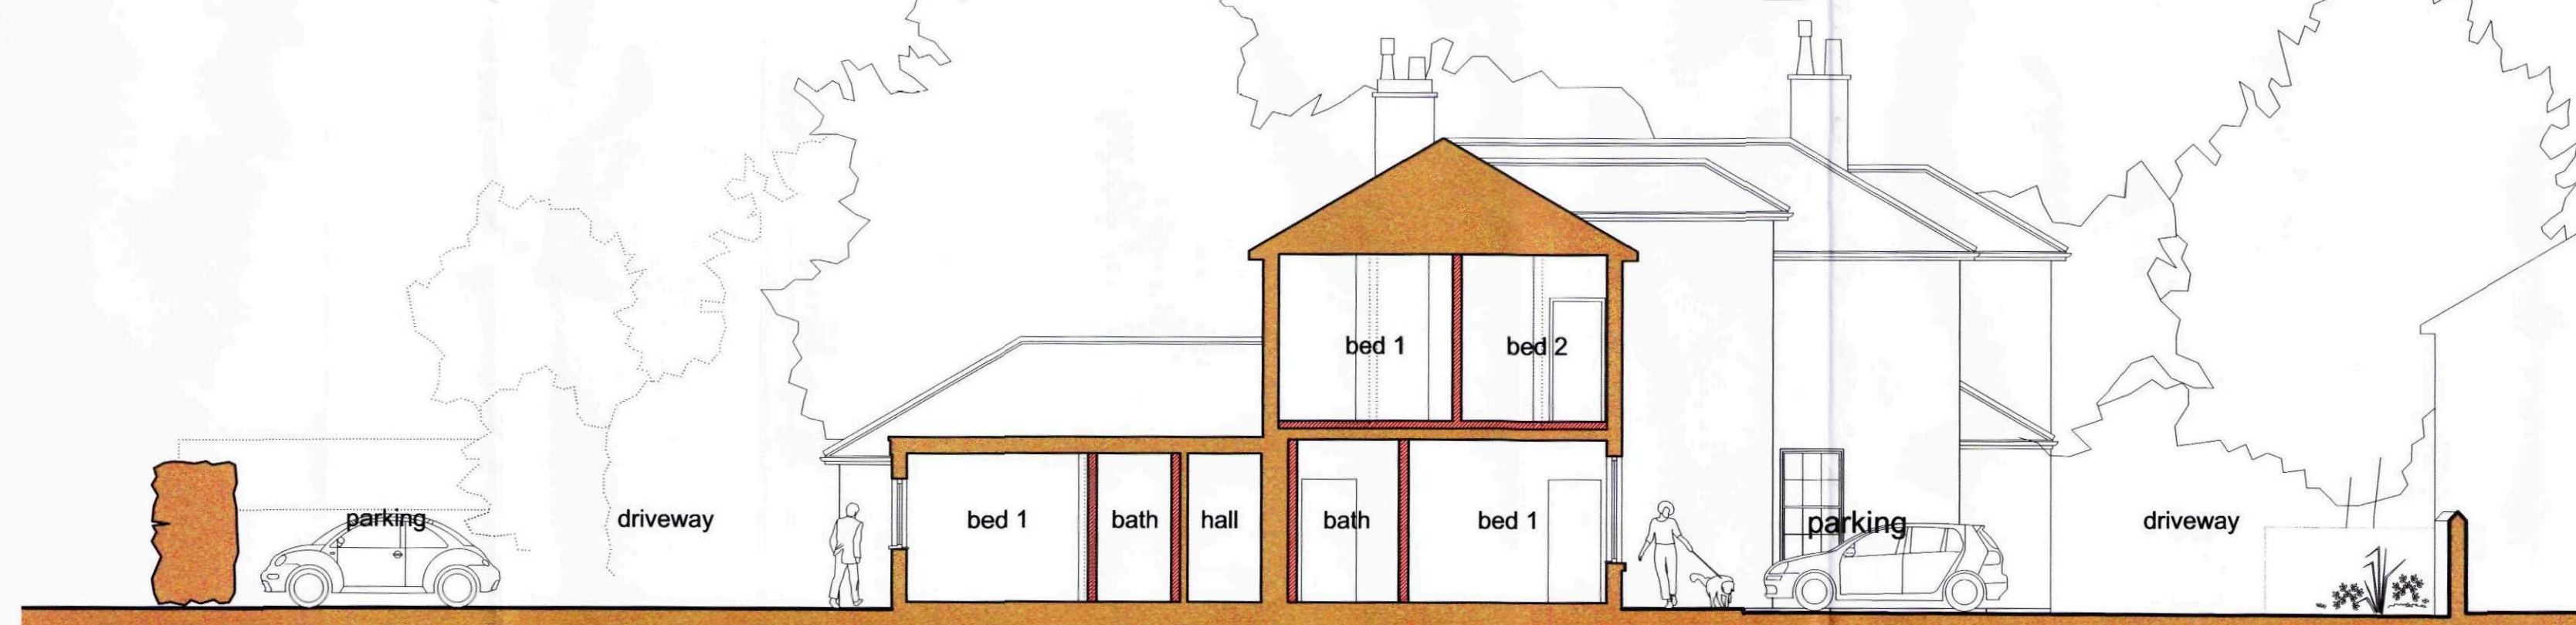

Section B-B
Scale: 1:100

- General Notes
1. This drawing shall not be scaled, figured dimensions only to be used.
 2. All dimensions are shown in 'mm' unless otherwise stated.
 3. The contractor, sub-contractors and suppliers must verify all dimensions on site prior to the commencement of any work.
 4. This drawing is to be read in conjunction with all relevant engineers and specialist sub-contractors drawings and specifications.
 5. Any discrepancies are to be brought to the designers attention.

Revisions		
A	Feb 2012	Rooflight Positions Revised

SWANN EDWARDS
ARCHITECTURE
Swann Edwards Architecture, Elvedon House, Gull Road,
Guyhirn, Wisbech, Cambs. PE13 4ER
t 01945 450694 e info@swannedwards.co.uk w www.swannedwards.co.uk

Proposed Conversion of Care Home to Flats to Sudeley House, Wharf Street, Sutton Bridge, for Mr. W. Delahoy	Job Title	Date	Scale
	SE-026	December 2011	1:100
Scheme Drawing Elevations & Sections	Job No.	Drawn by	Sheet Size
	12	RS	A1

AMEN
Ref. A1

Planning &
07 F
Ref: 101