


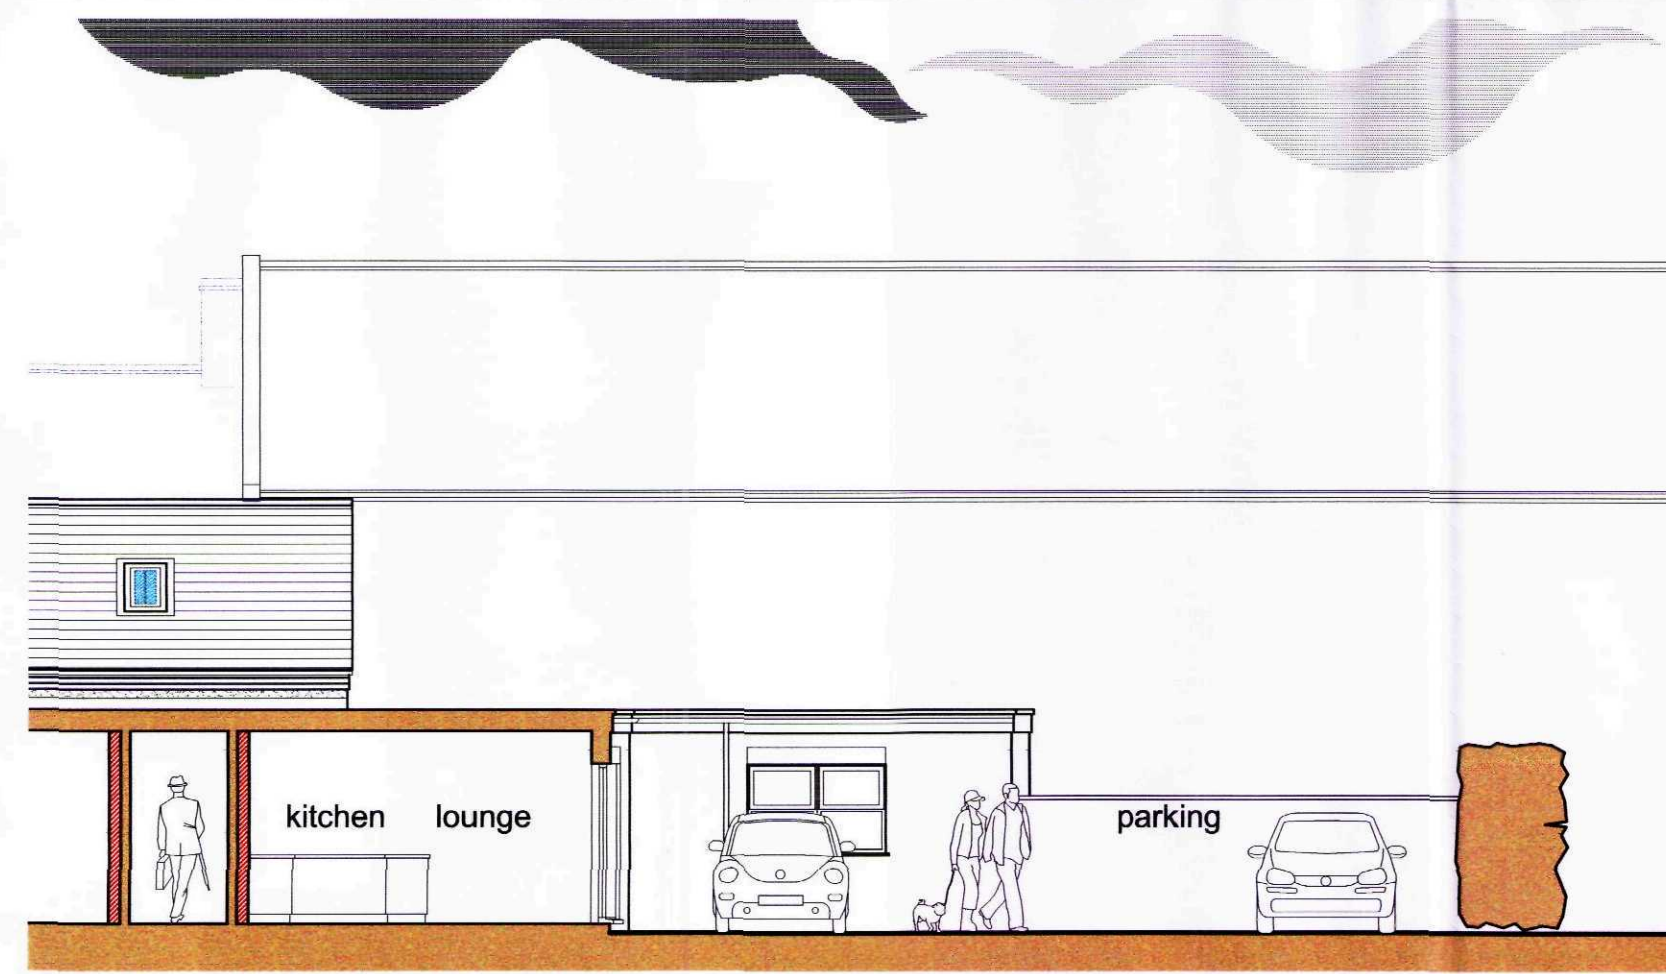

Front (North East) Elevation
Scale: 1:100




Front (North East) Elevation
Scale: 1:100




Side (North West) Elevation
Scale: 1:100



Rear (South West) Elevation
(Section C-C) Scale: 1:100

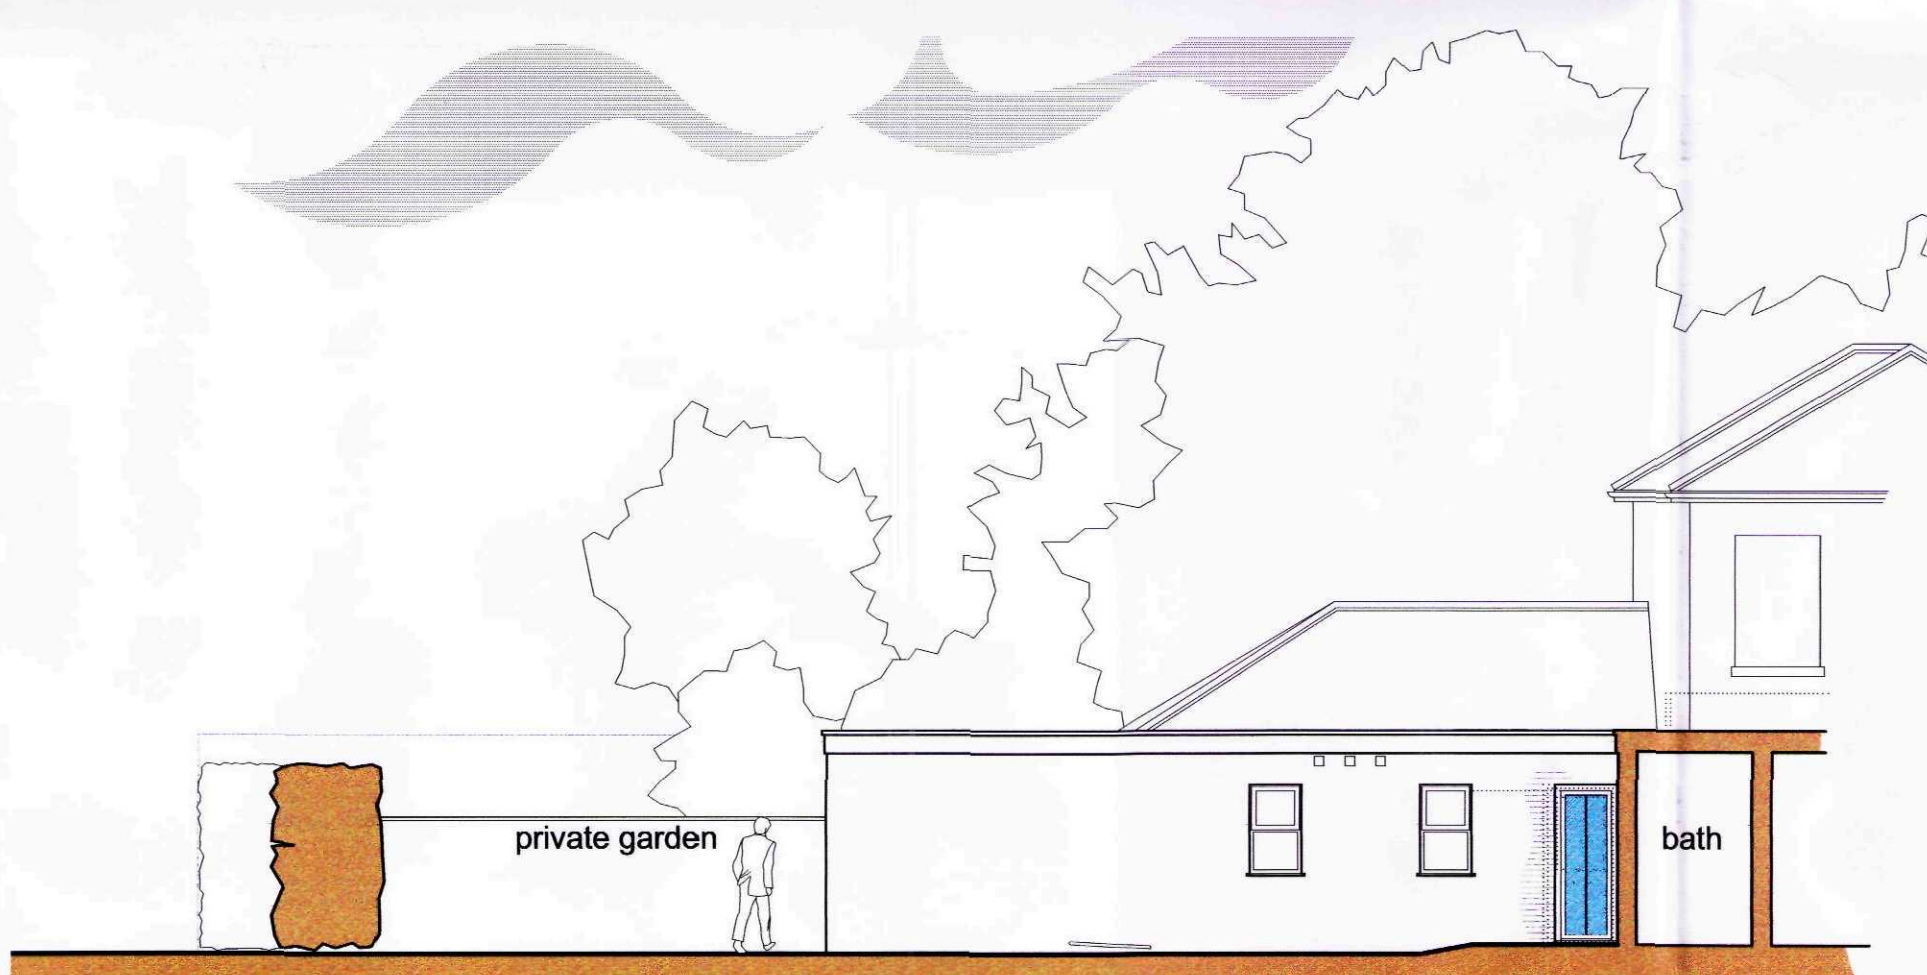

Rear (South West) Elevation
Scale: 1:100

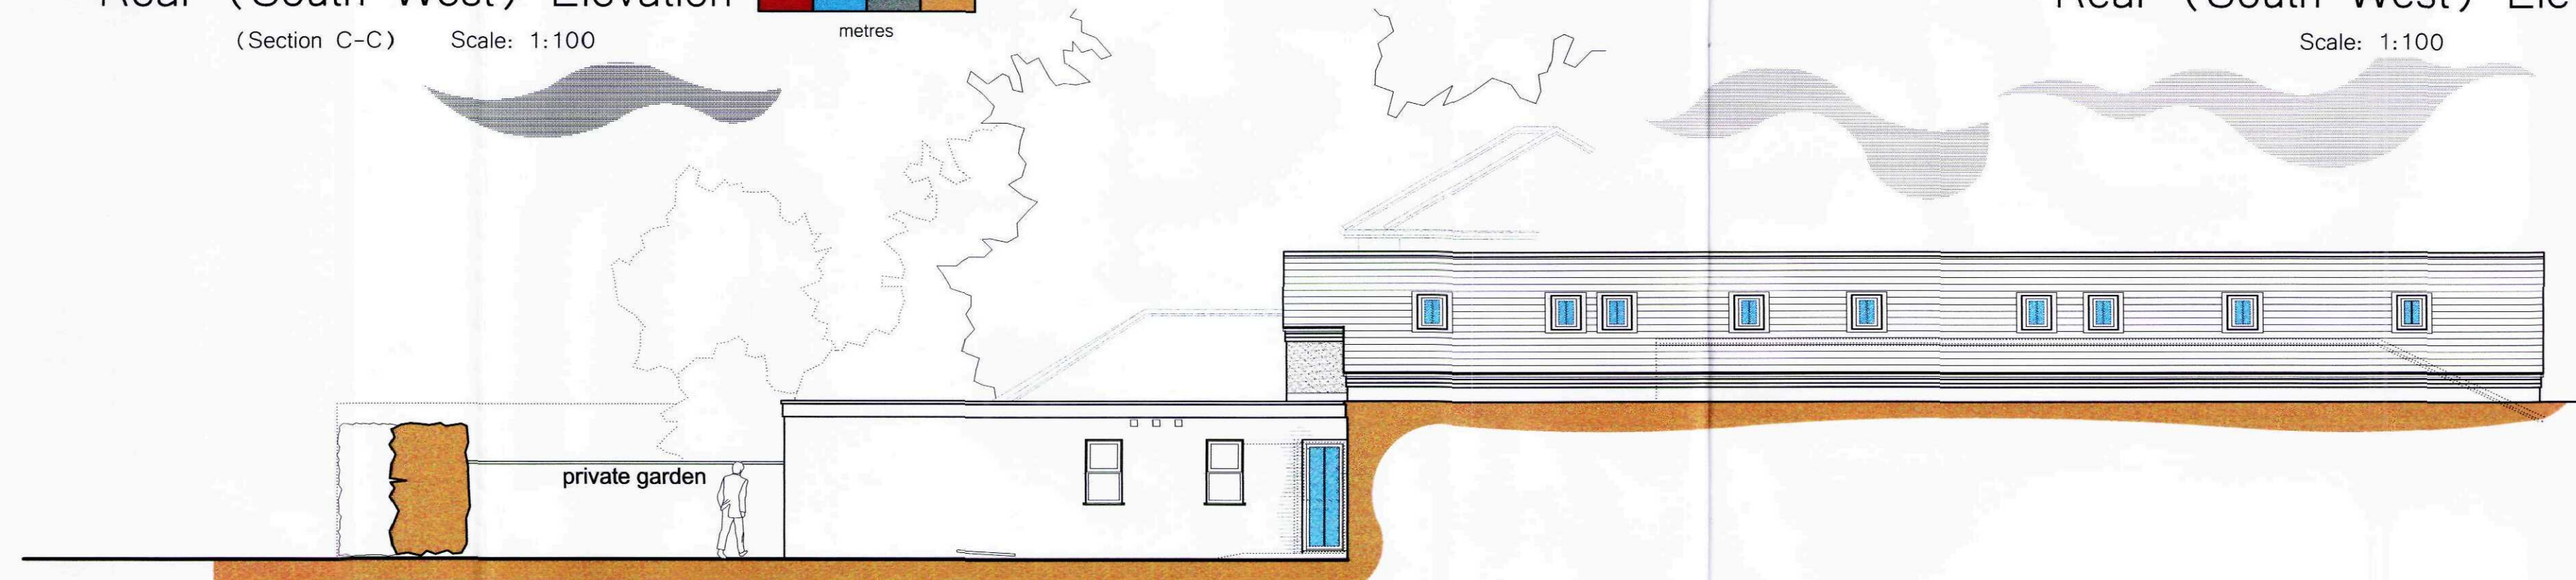

Rear (South West) Elevation
(Section C-C) Scale: 1:100

- General Notes
1. This drawing shall not be scaled, figured dimensions only to be used.
 2. All dimensions are shown in 'mm' unless otherwise stated.
 3. The contractor, sub-contractors and suppliers must verify all dimensions on site prior to the commencement of any work.
 4. This drawing is to be read in conjunction with all relevant engineers and specialist sub-contractors drawings and specifications.
 5. Any discrepancies are to be brought to the designers attention.

Revisions	
A	Feb 2012
Rooflight Positions Revised	

SWANN EDWARDS
ARCHITECTURE
Swann Edwards Architecture, Elvedon House, Gull Road,
Guyhirn, Wisbech, Cambs. PE13 4ER
t 01945 450634 e info@swannedwards.co.uk w www.swannedwards.co.uk

Job Title Proposed Conversion of Care Home to Flats to Sudeley House, Wharf Street, Sutton Bridge, for Mr. W. Delahoy	Date December 2011	Scale 1:100 Sheet Size A1
Drawing Title Scheme Drawing Elevations & Sections	Job No. SE-026 Dwg No. 11	Drawn by RS Revision A

AMEND
Ref. A1

Planning &
07
Ref: 10