



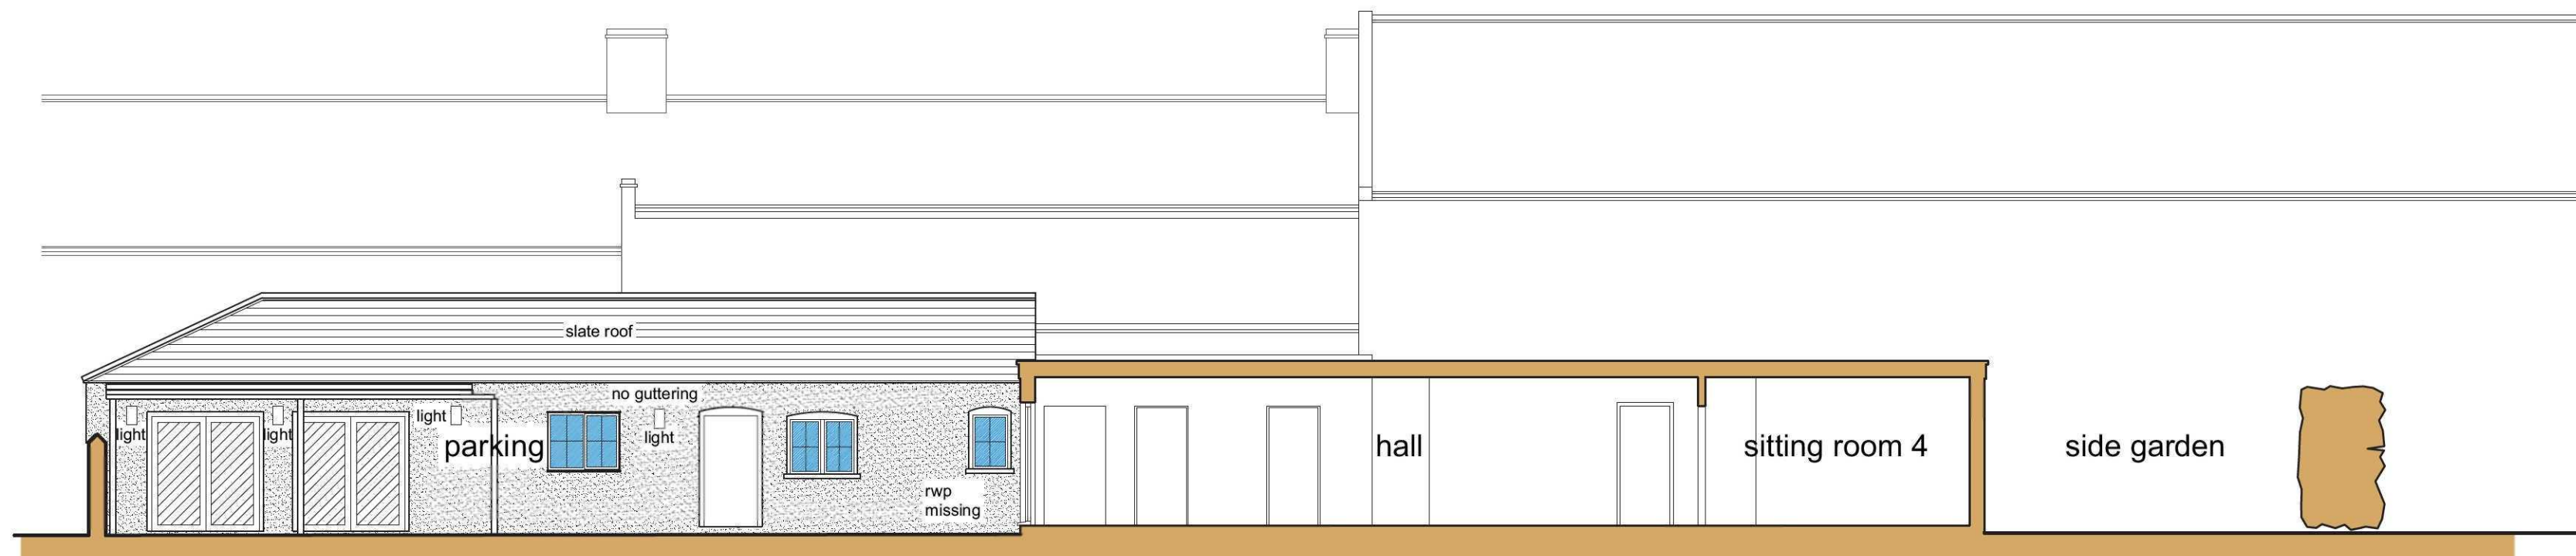


Side (South East) Elevation
Scale: 1:100



Front (North West) Elevation
(Section D-D) Scale: 1:100

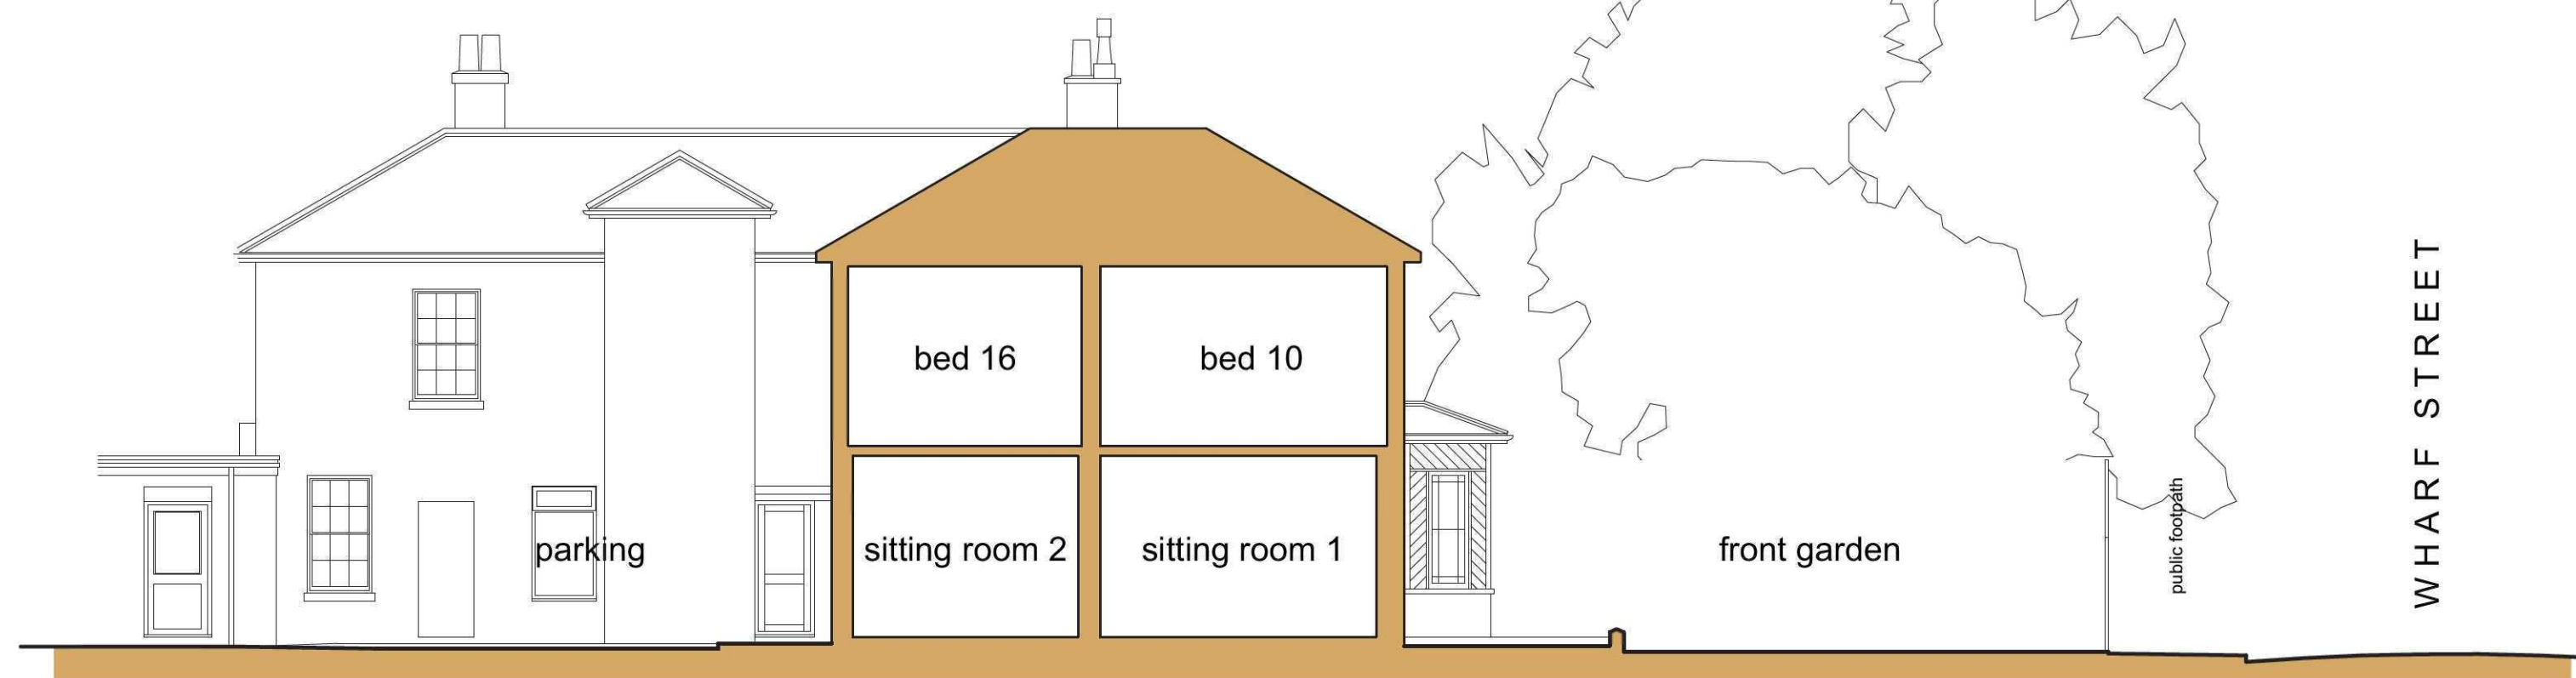

Section A-A
Scale: 1:100

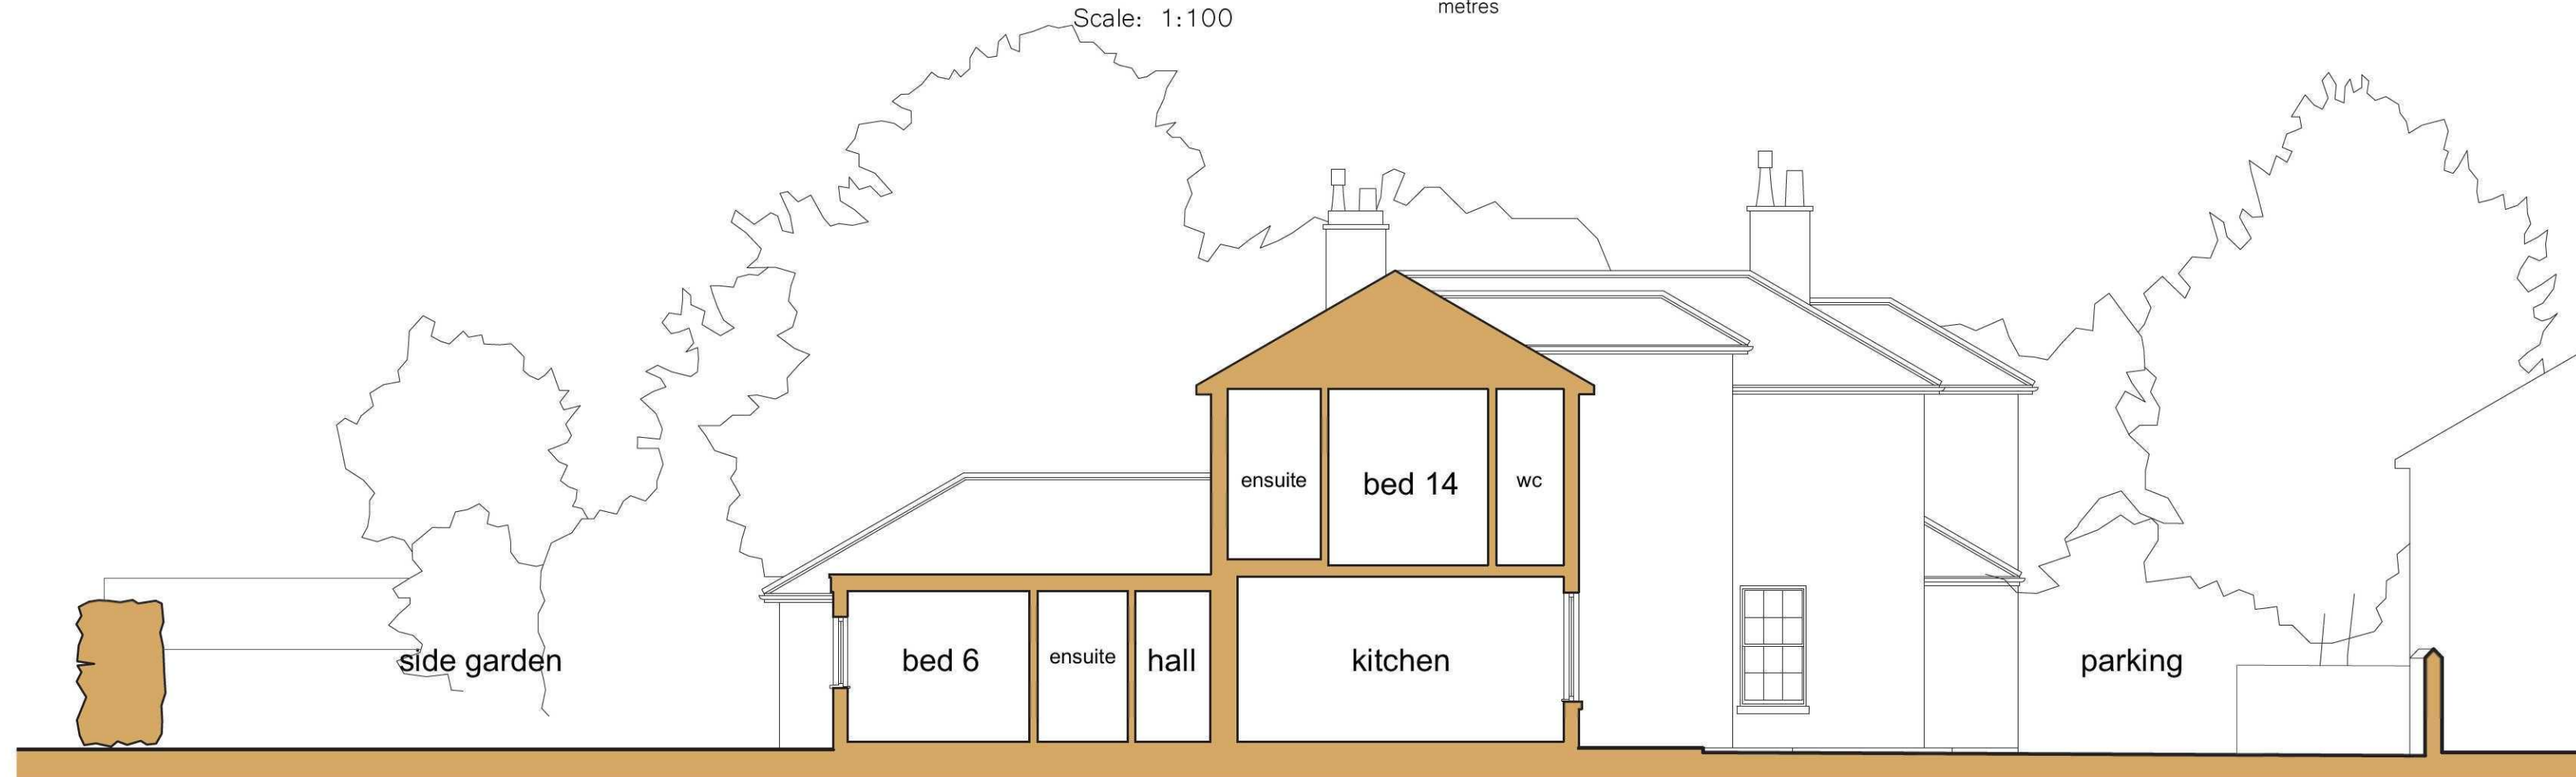

Section B-B
Scale: 1:100

- General Notes
1. This drawing shall not be scaled, figured dimensions only to be used.
 2. All dimensions are shown in "mm" unless otherwise stated.
 3. The contractor, sub-contractors and suppliers must verify all dimensions on site prior to the commencement of any work.
 4. This drawing is to be read in conjunction with all relevant engineers and specialist sub-contractors drawings and specifications.
 5. Any discrepancies are to be brought to the designers attention.

SWANN EDWARDS
ARCHITECTURE

Swann Edwards Architecture, Elveden House, Gull Road,
Guyhirn, Wisbech, Cambs. PE13 4ER
t 01945 450694 e info@swannedwards.co.uk w www.swannedwards.co.uk

Job Title Proposed Conversion of Care Home to Flats to Sudeley House, Wharf Street, Sutton Bridge, for Mr. W. Delahoy	Date October 2011	Scale various Sheet Size A1
Drawing Title Survey Drawing Elevations & Sections	Job No. SE-026 Dwg No. 03	Drawn by RS Revision