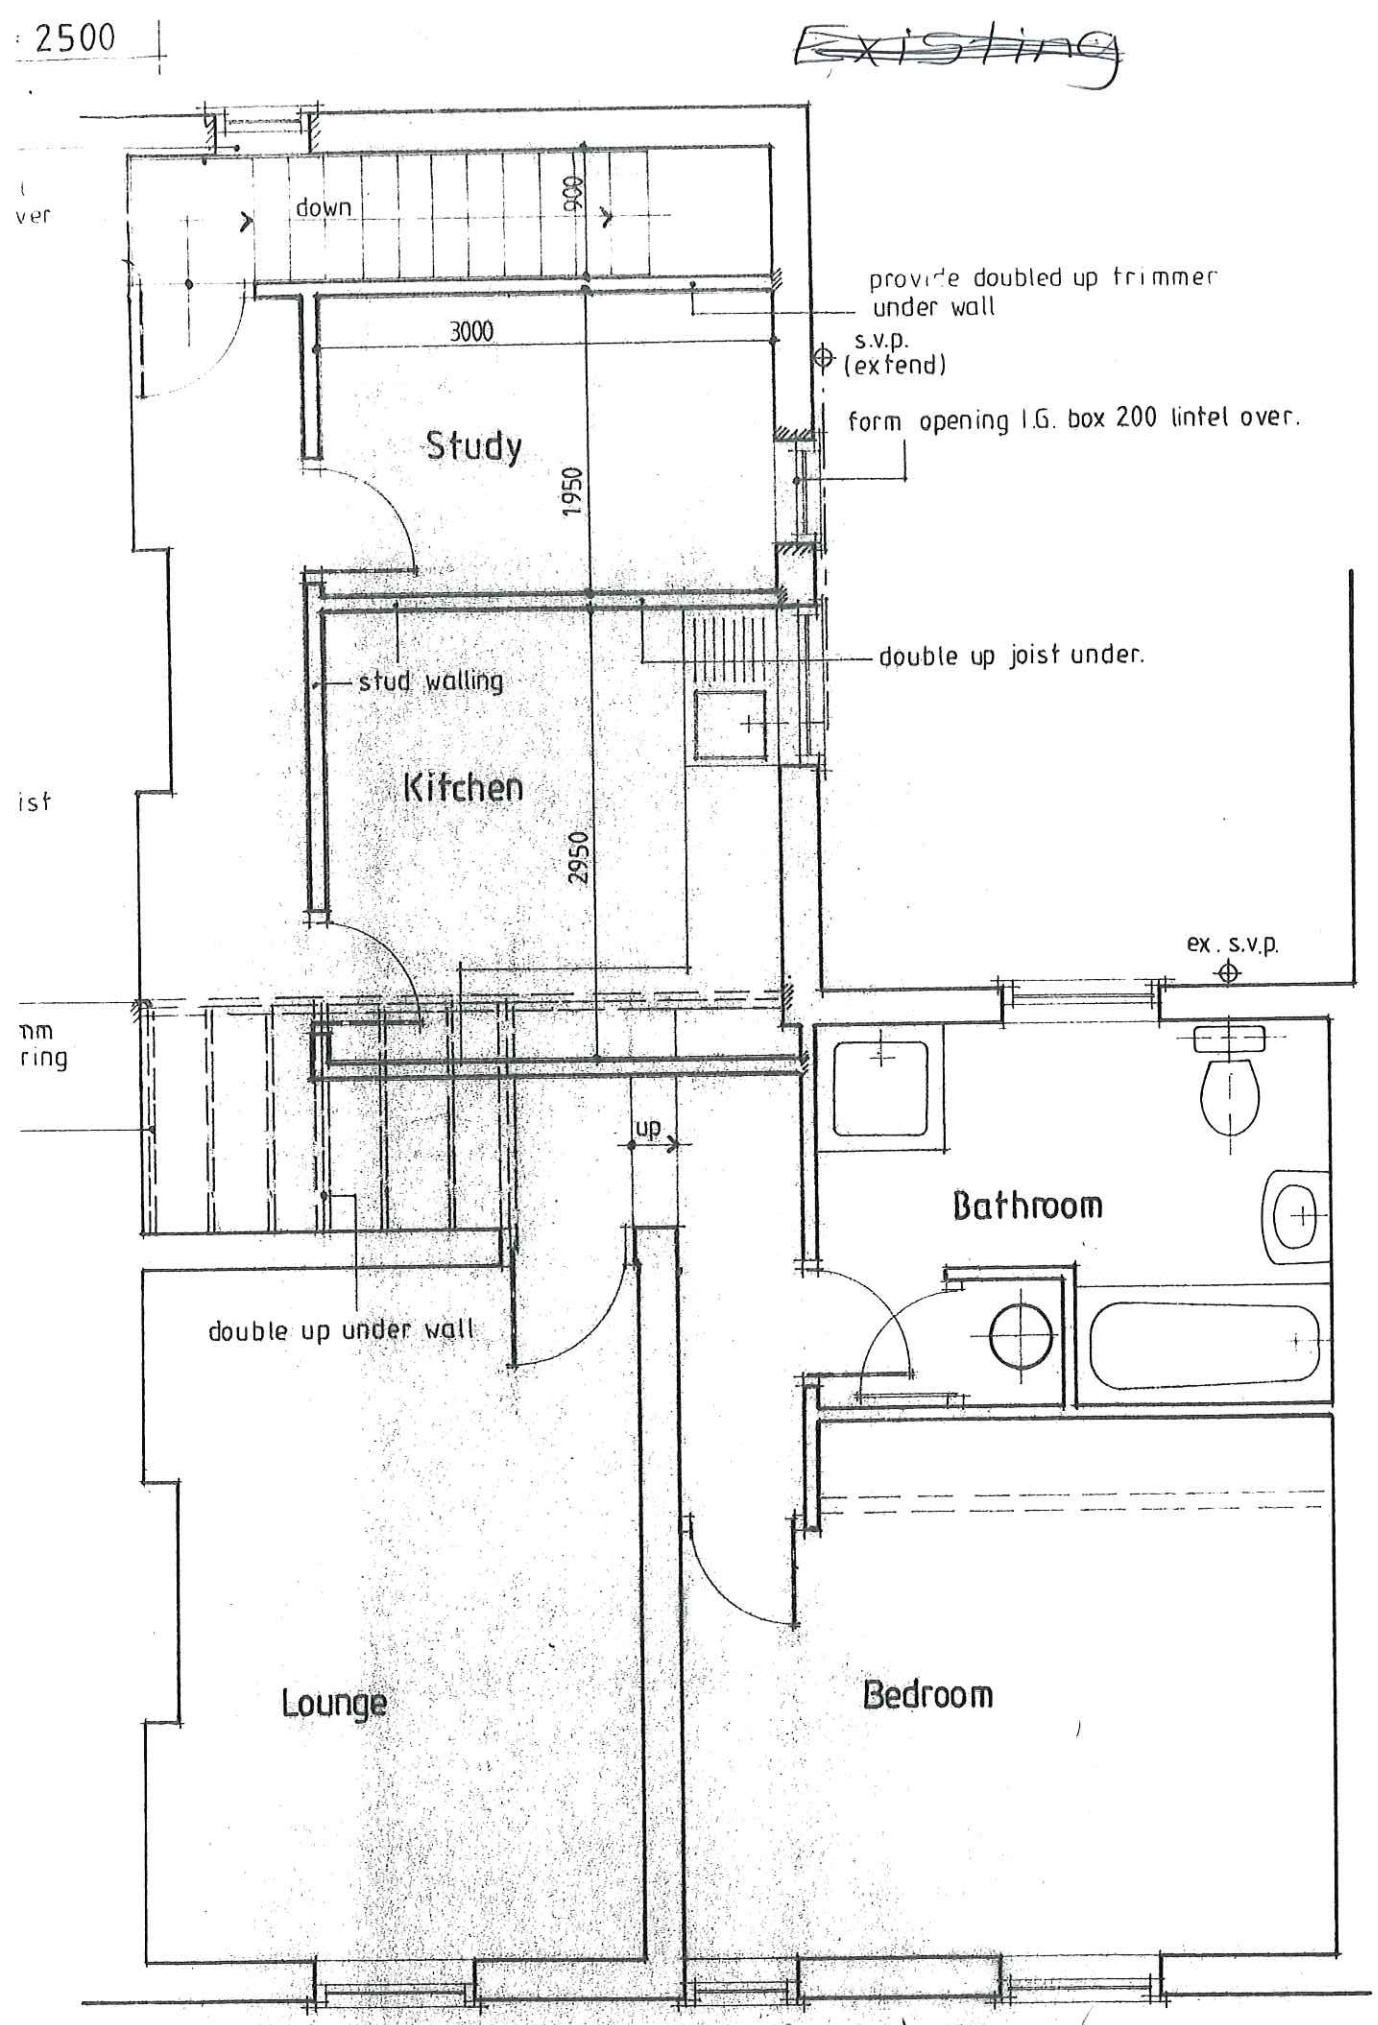


PREVIOUS (OLD) PLAN

FIRST FLOOR PLAN AS PROPOSED