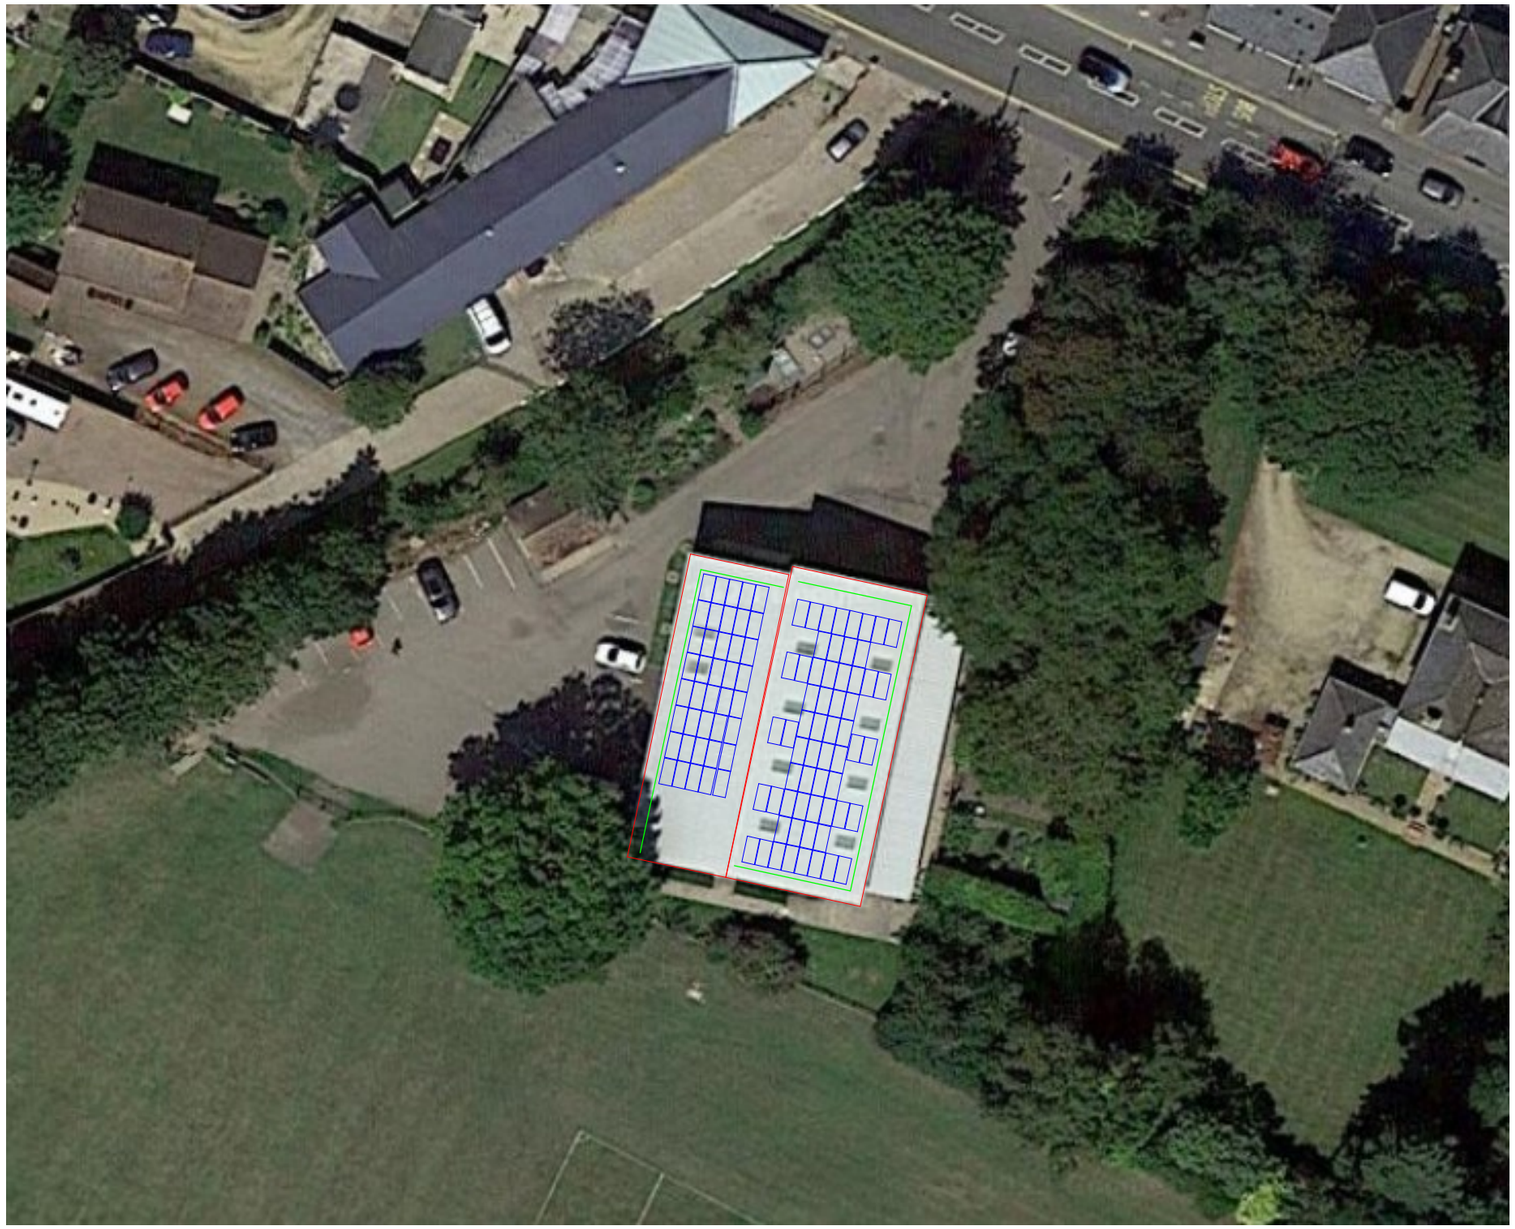


- Red: Indicating Building Perimeter
- Green: Indicating 1m edge line
- Blue: Indicating Solar Array

N

-5 0 5 10 15 20

Meters

Note: Scale 1:500

Rev	Change	Date	In.
1	Issued	17/11/23	OH
0	Installation	17/11/23	OH

	Date	Name
Design	17/11/23	OH
Check	17/11/23	OH
App.	17/11/23	LW

Solar Installation

The Curlew Centre
Proposed Block Plan

NerG
Heat & Power Solutions