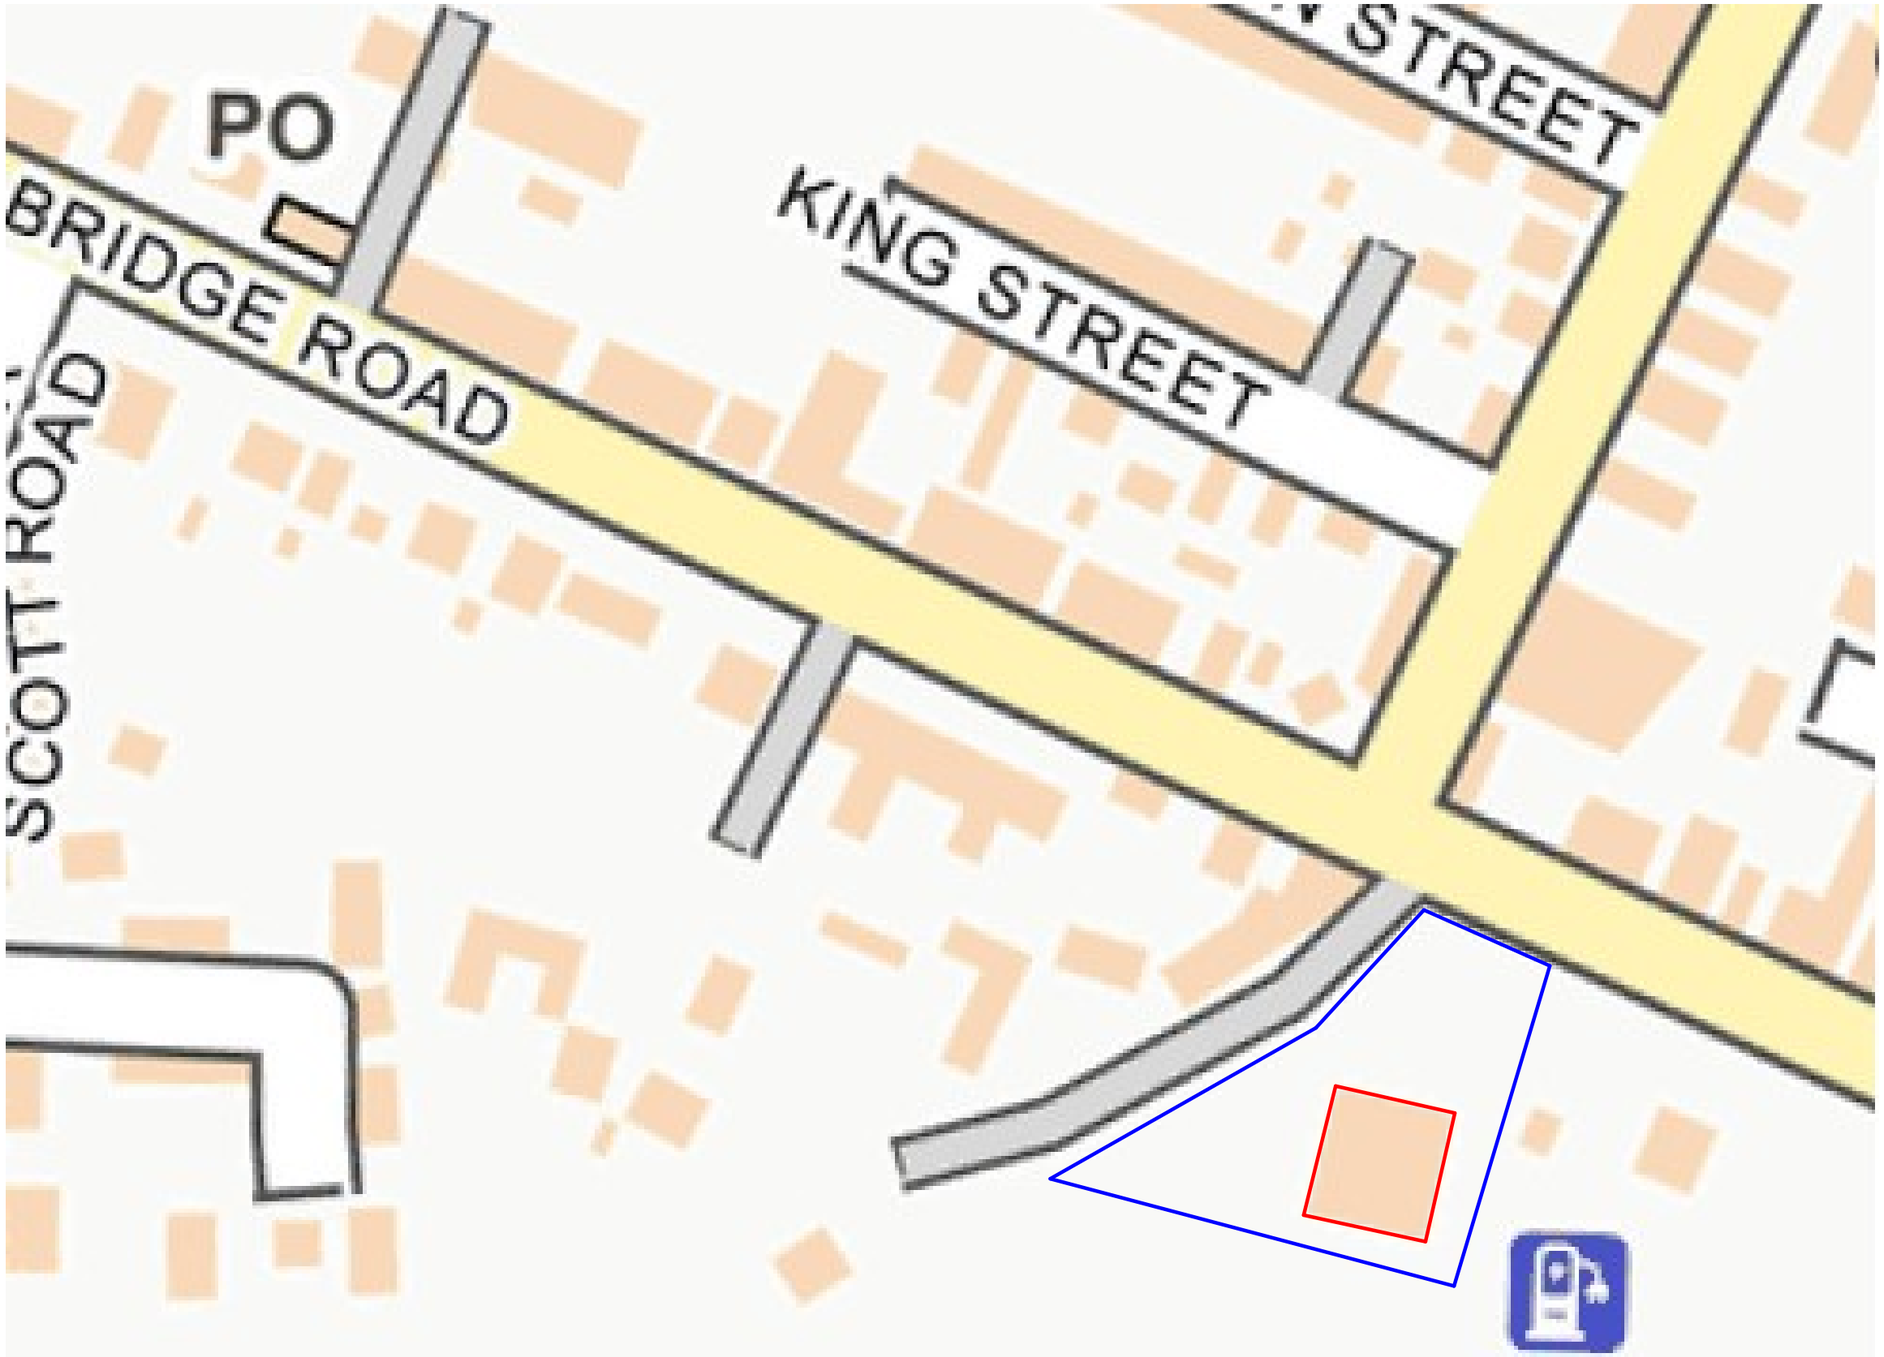


Red: Indicating Building Perimeter

Blue: Site Location

N

-12.5 0 12.5 25 37.5

Meters

Note: Scale 1:1250

Rev	Change	Date	In.
1	Issued	20/11/23	OH
0	Installation	20/11/23	OH

	Date	Name
Design	20/11/23	OH
Check	20/11/23	OH
App.	20/11/23	LW

Solar Installation

The Curlew Centre
Site Location Plan

NerG
Heat & Power Solutions