DO NOT SCALE - IF IN DOUBT ASK

A1

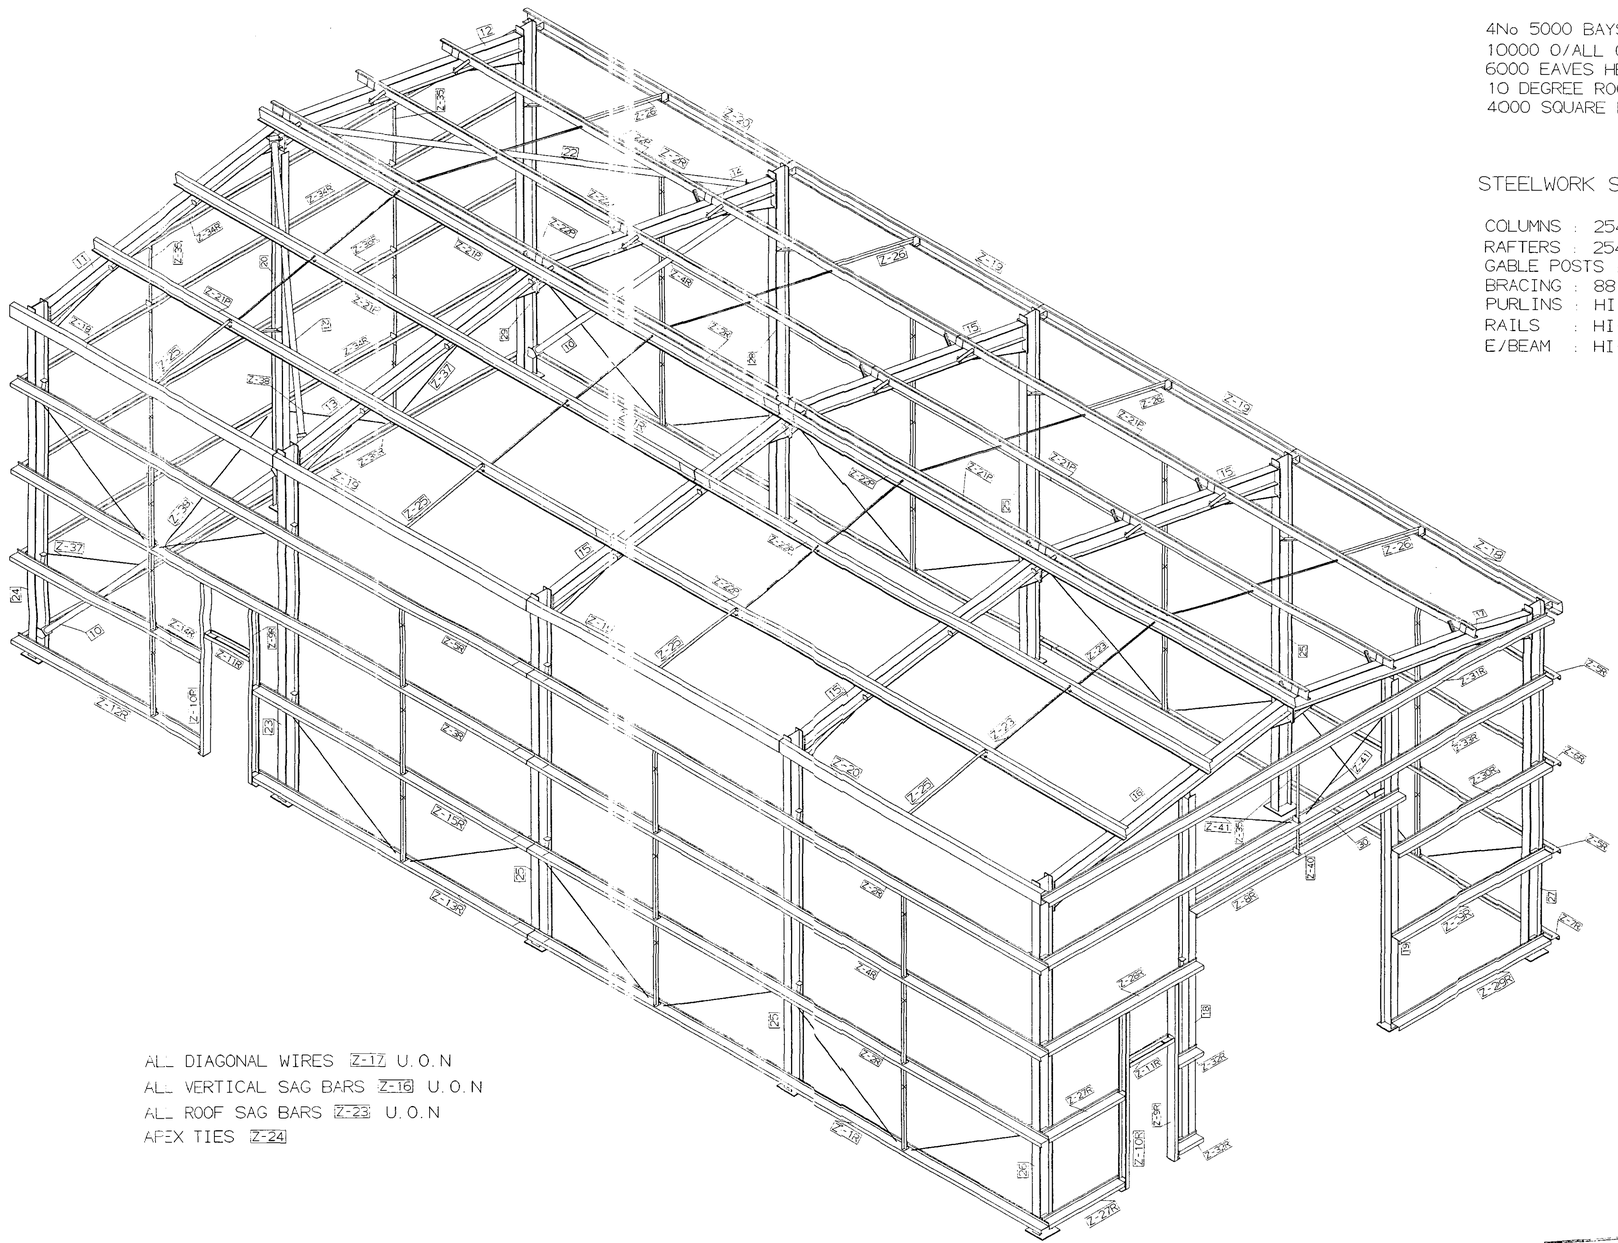

ISOMETRIC

BUILDING DETAILS

4No 5000 BAYS LONG
10000 O/ALL COLUMNS WIDE
6000 EAVES HEIGHT
10 DEGREE ROOF PITCH.
4000 SQUARE DOORWAY TO GABLE END.

STEELWORK SIZES.

COLUMNS : 254x146x43UB
RAFTERS : 254x146x37UB
GABLE POSTS : 203x133x25UB
BRACING : 88.9x3.2CHS
PURLINS : HI-SPAN 17618
RAILS : HI-SPAN 15614
E/BEAM : HI-SPAN E20020

ALL DIAGONAL WIRES Z-17 U.O.N
ALL VERTICAL SAG BARS Z-16 U.O.N
ALL ROOF SAG BARS Z-23 U.O.N
APEX TIES Z-24

DETERMINED PLAN

19 AUG 2003
1023/03

REV	BY	DATE	DETAILS	REV	BY	DATE	DETAILS

GENERAL NOTES

CLIENT: Younger Steel
PROJECT: GCE Contractual Services, Sutton Bridge
TITLE: General Arrangement

DRAWN: I.D.V. 18/07/03
CHECKED:

Nene Draughting.
Flete House, Hurn Bank, Holbeach Hurn,
Spalding, Lincs. PE12 8JG.
Telephone: 01406 424719 Facsimile: 01406 424719.

SCALE	JOB No	DWG No.	REV
NTS	164	01	